


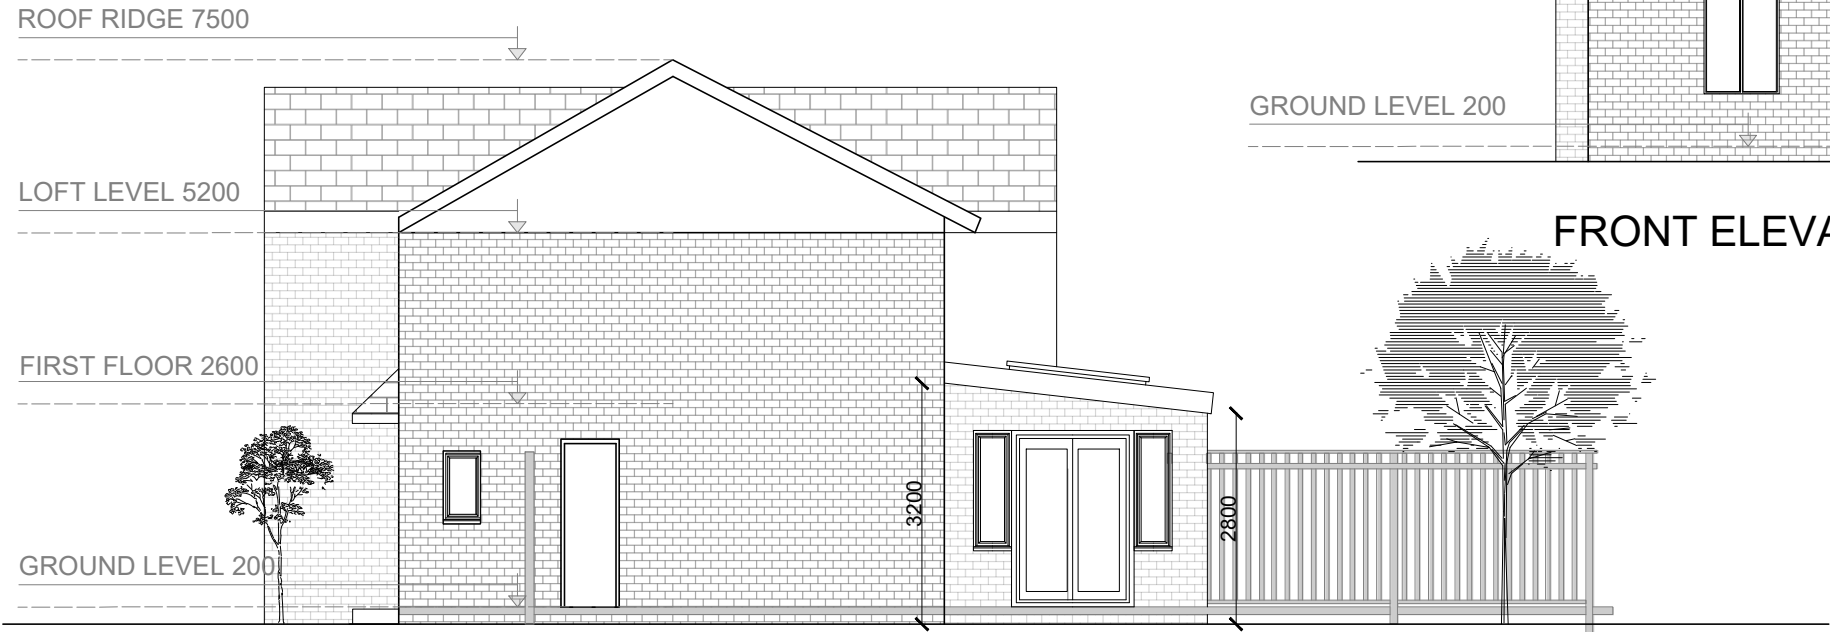

REAR ELEVATION




FRONT ELEVATION



NORTH ELEVATION

PROGRAMME:

 

SCALE BAR - 1:100

1:100

REVISION NOTES:

REV:	DATE:	DESCRIPTION:

- GENERAL NOTES:
1. All Dimensions are in millimetres unless otherwise stated
 2. All work to be carried out in accordance with the current edition of the building regulations of 1991 (including amendments) and all relevant British standards/codes of practice
 3. The Contractor is responsible for the correct setting out of the works on site, all dimensions to be checked prior to fabrication of materials and commencement of works.
 4. This Drawing is to be read in conjunction with all relevant drawings and specifications

CLIENT:	PINAKI DAS		
PROJECT:	SINGLE STOREY REAR EXTENSION		
	72 Northwood Way		
PROJECT ADDRESS:			
DRAWING TITLE:	PROPOSED ELEVATIONS		
DRAWN BY:	AN	CHECKED BY:	
DATE :	Rev:	Rev. Date	
SCALE@A3	DRAWING No.:		