


60, Torcross Road
Ruislip
HA4 0TD



Block and Location Plan

 


Paper Size:	A3
-------------	----


Rev	Date	Comments

Drawn By:	VP
Job Ref:	20006D
Date:	Jan 2020
Drawing No.	PA - 02

 
 


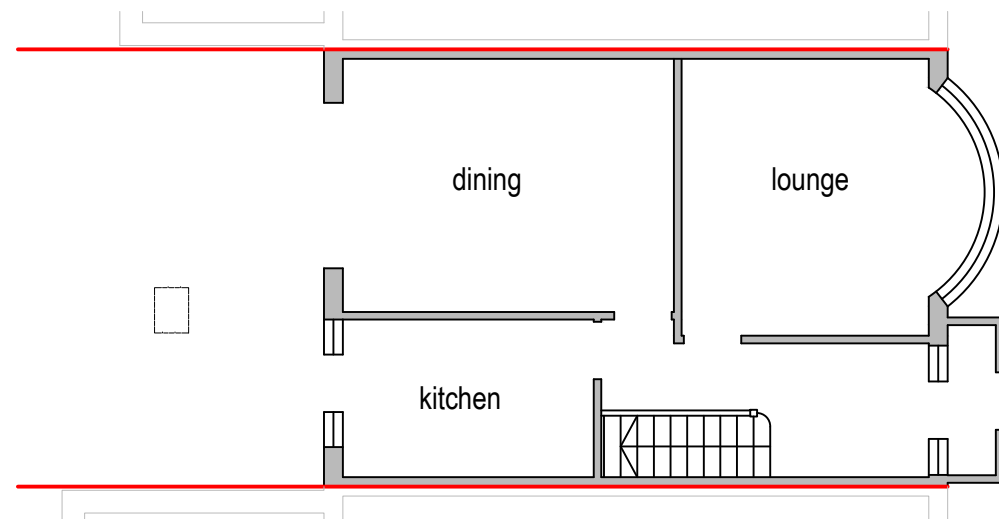

Existing Ground Floor Plan

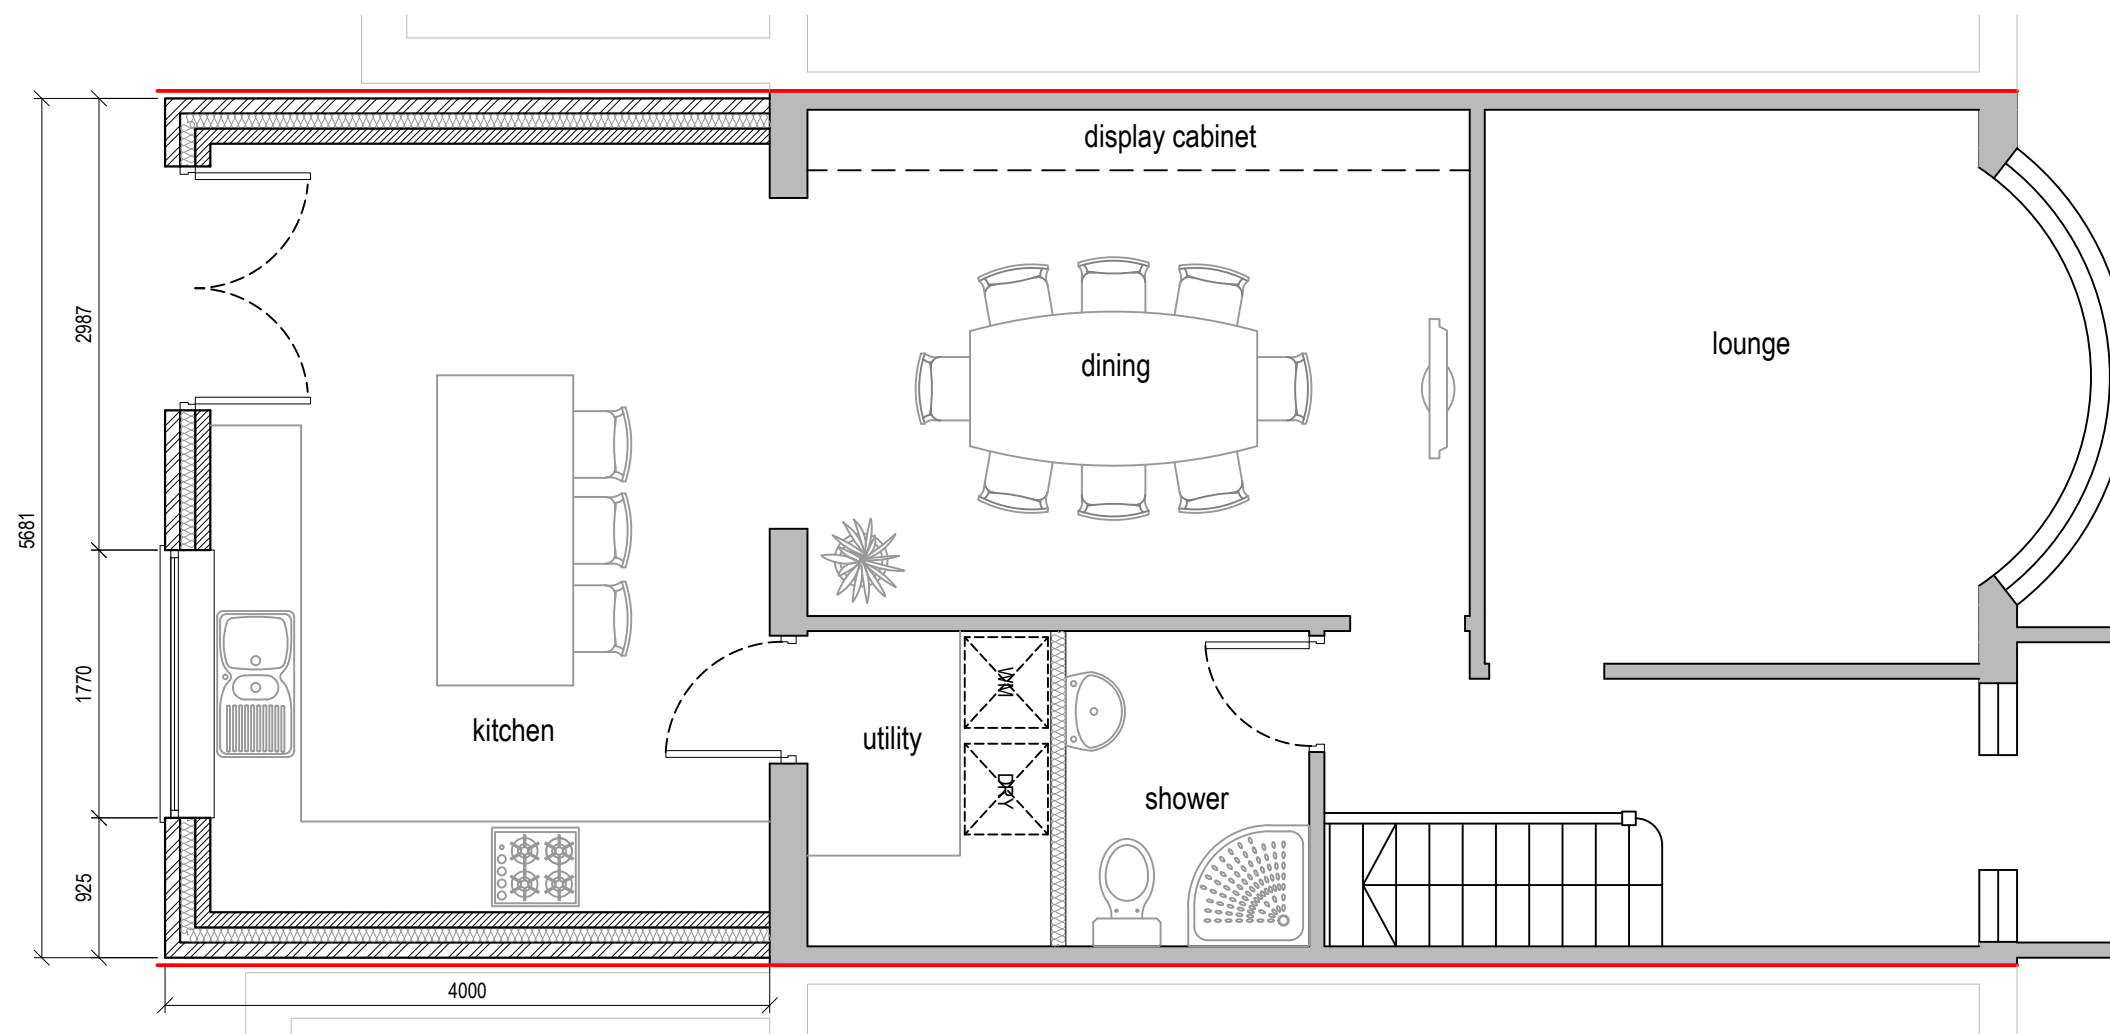

Proposed Ground Floor Plan

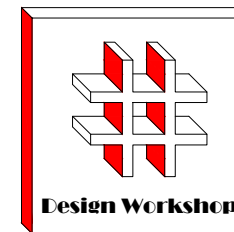 

Dimensions to be verified on site
DO NOT SCALE FROM THIS DRAWING.
Any areas indicated on this drawing are for guidance only. No responsibility is taken for their accuracy.

This drawing is the property of **Design Workshop Consultant Ltd**. Copyright is reserved by them and the drawing is issued on the condition that it is not copied, reproduced, retained or disclosed to any unauthorized person, either wholly or in part without the consent in writing of **Design Workshop Consultant Ltd**.

Site Address:

60, Torcross Road
Ruislip
HA4 0TD

Title:

Existing and Proposed Ground
Floor Plan

Scale: 1:50

Paper Size: A3

Rev	Date	Comments

Drawn By: VP
Job Ref: 20006D
Date: Jan 2020
Drawing No. PA - 01