



Park Road

251

Communal Amenity Area

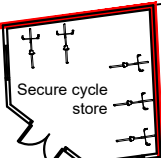


Secure cycle store

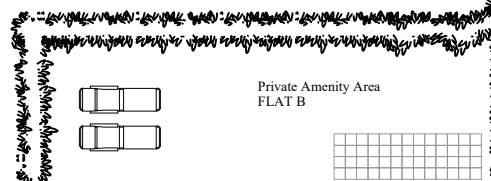

Private Amenity Area
FLAT B




Private Amenity Area
FLAT C

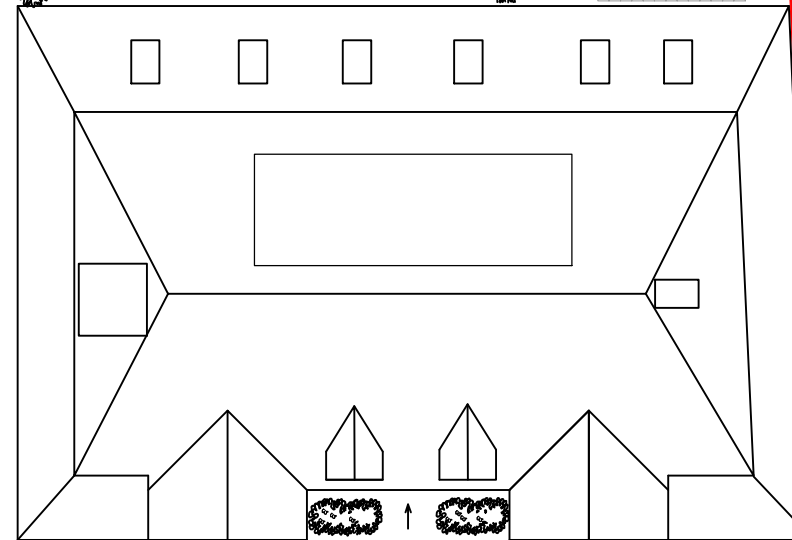

200

Front drive parking

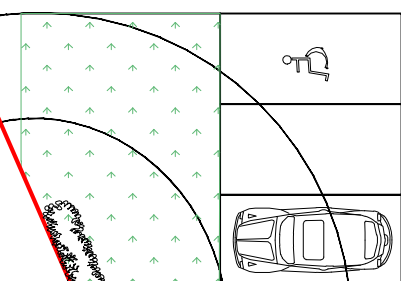

Secure refuse store

199

198


Harefield Road

243

245

PROPOSED
SITE PLAN

200 Harefield Road, Uxbridge, UB8 1PS

 

THE GILLETT MACLEOD PARTNERSHIP
Chartered Architects & Town Planning Consultants
1 High Road Old Eastcote Pinner Middlesex HA5 2EW tel. 0208 868 1333

Drg. No. 18/3205/3C
Scale 1:200
Date 27/07/18
Drawn by S.Bieszczad

C
©

AMENDMENTS	
A	Dormer added 20/11/18
B	Dormer larger 25/10/19
C	Velux window added boundary corrected 20/01/20