

NOTES

1. All dimensions are to be checked on site prior to the commencement of work and any discrepancy is to be reported to the construction manager before construction.

2. All work is to comply with current Building Regulations and allied legislation.

3. All contractors and sub-contractors must ensure that they have the latest issue of this drawing and details before the commencement of work on site.

4. All materials are to be used and installed in strict compliance with the relevant manufacturers instructions and recommendations.


5. All works on site, managed and implemented as a result of the design indicated on this drawing, are to be given full consideration for compliance with the Health and Safety CDM Regulations in respect of design and implementation on site and no works are to be undertaken if it is considered that compliance with the Building Regulations cannot be achieved.

6. All dimensions shown in millimeters.


7. Footprint of buildings shown at 10m above ground level.



PROPOSED REAR ELEVATION - 1:100

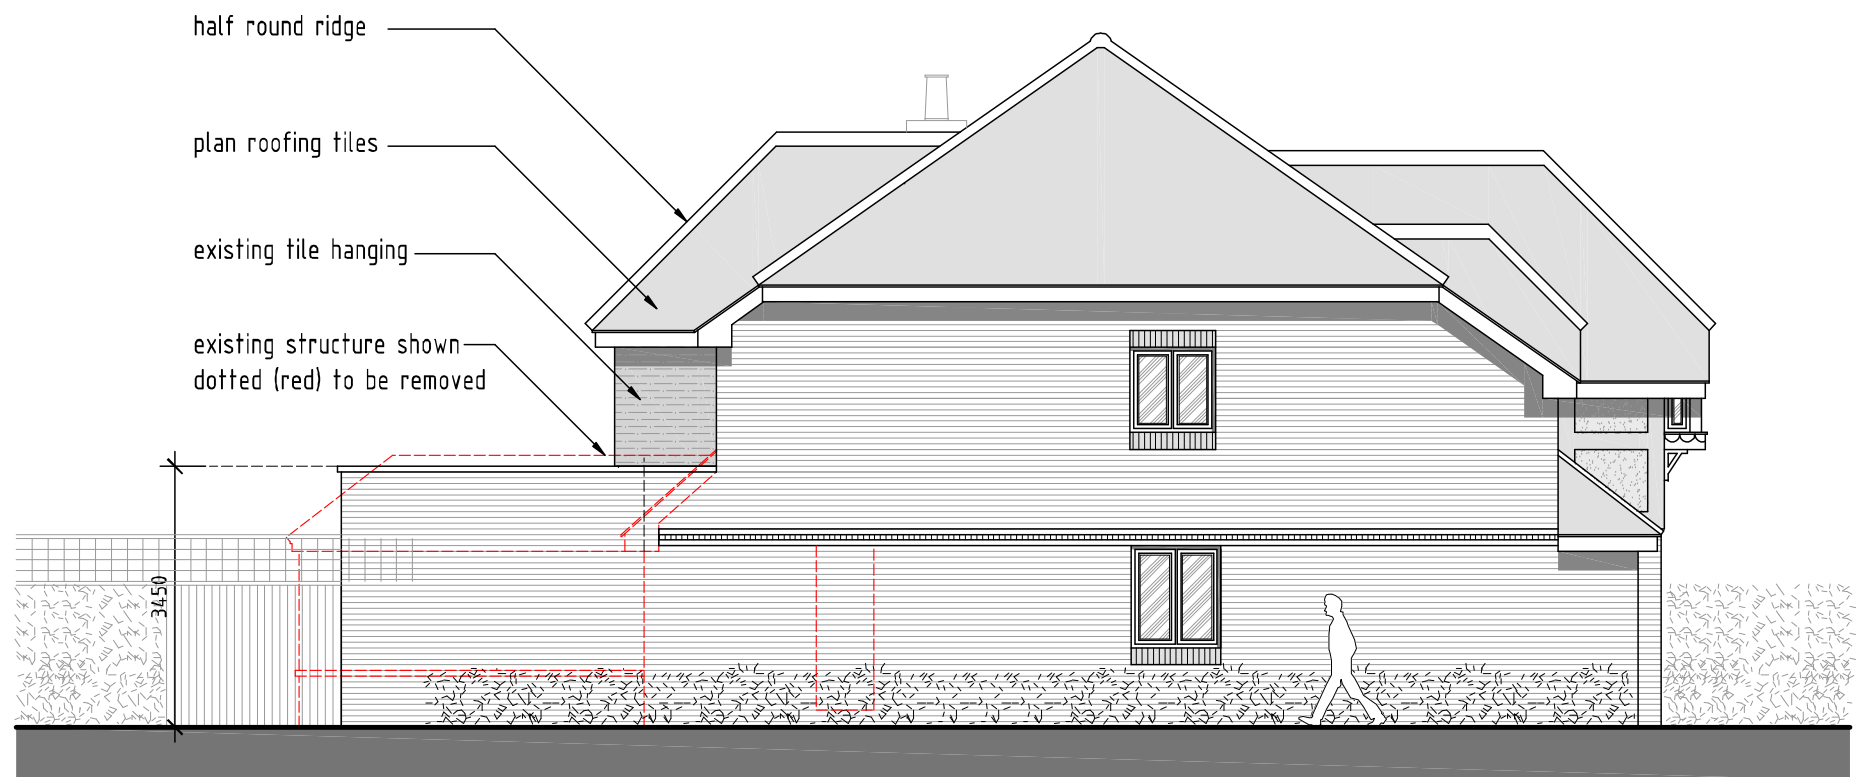


PROPOSED SIDE ELEVATION - 1:100

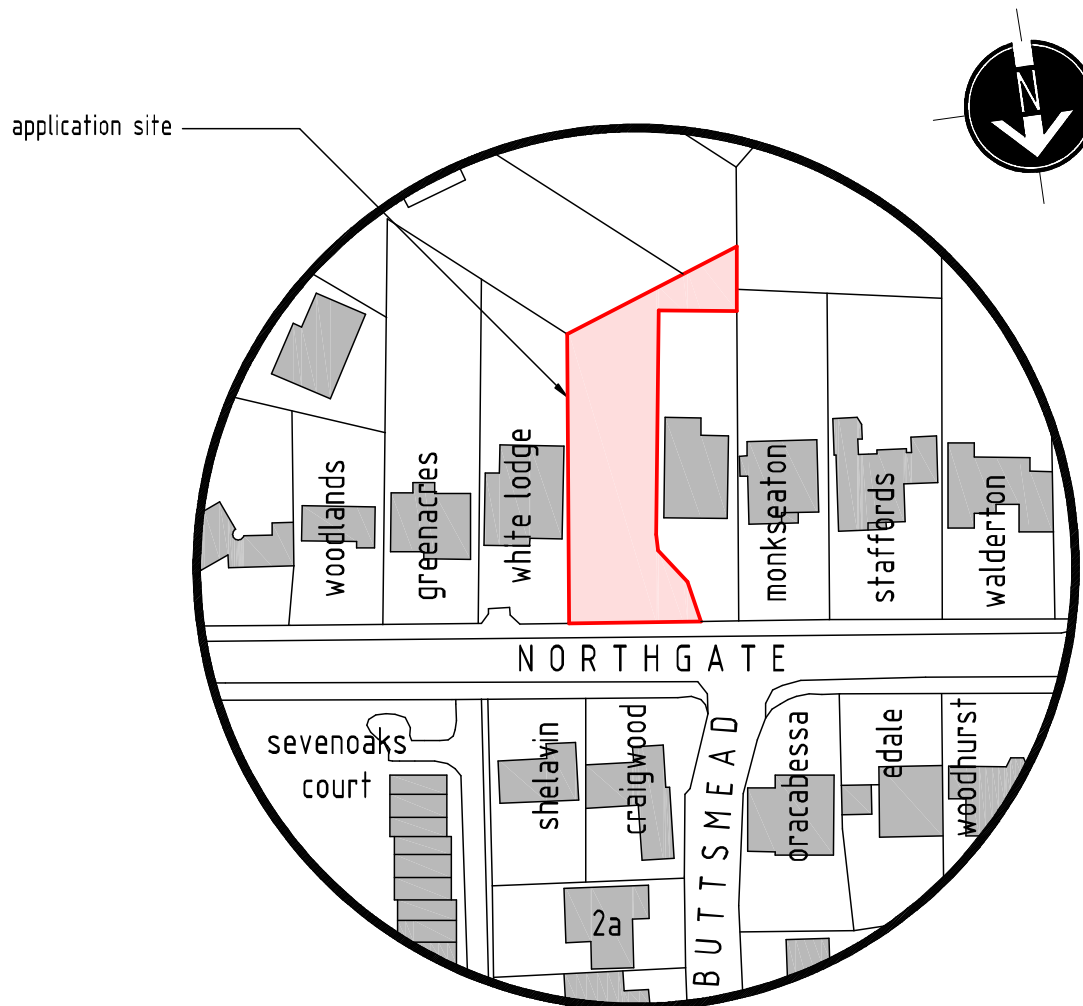


LOCATION PLAN - 1:1250




PROPOSED FRONT ELEVATION - 1:100

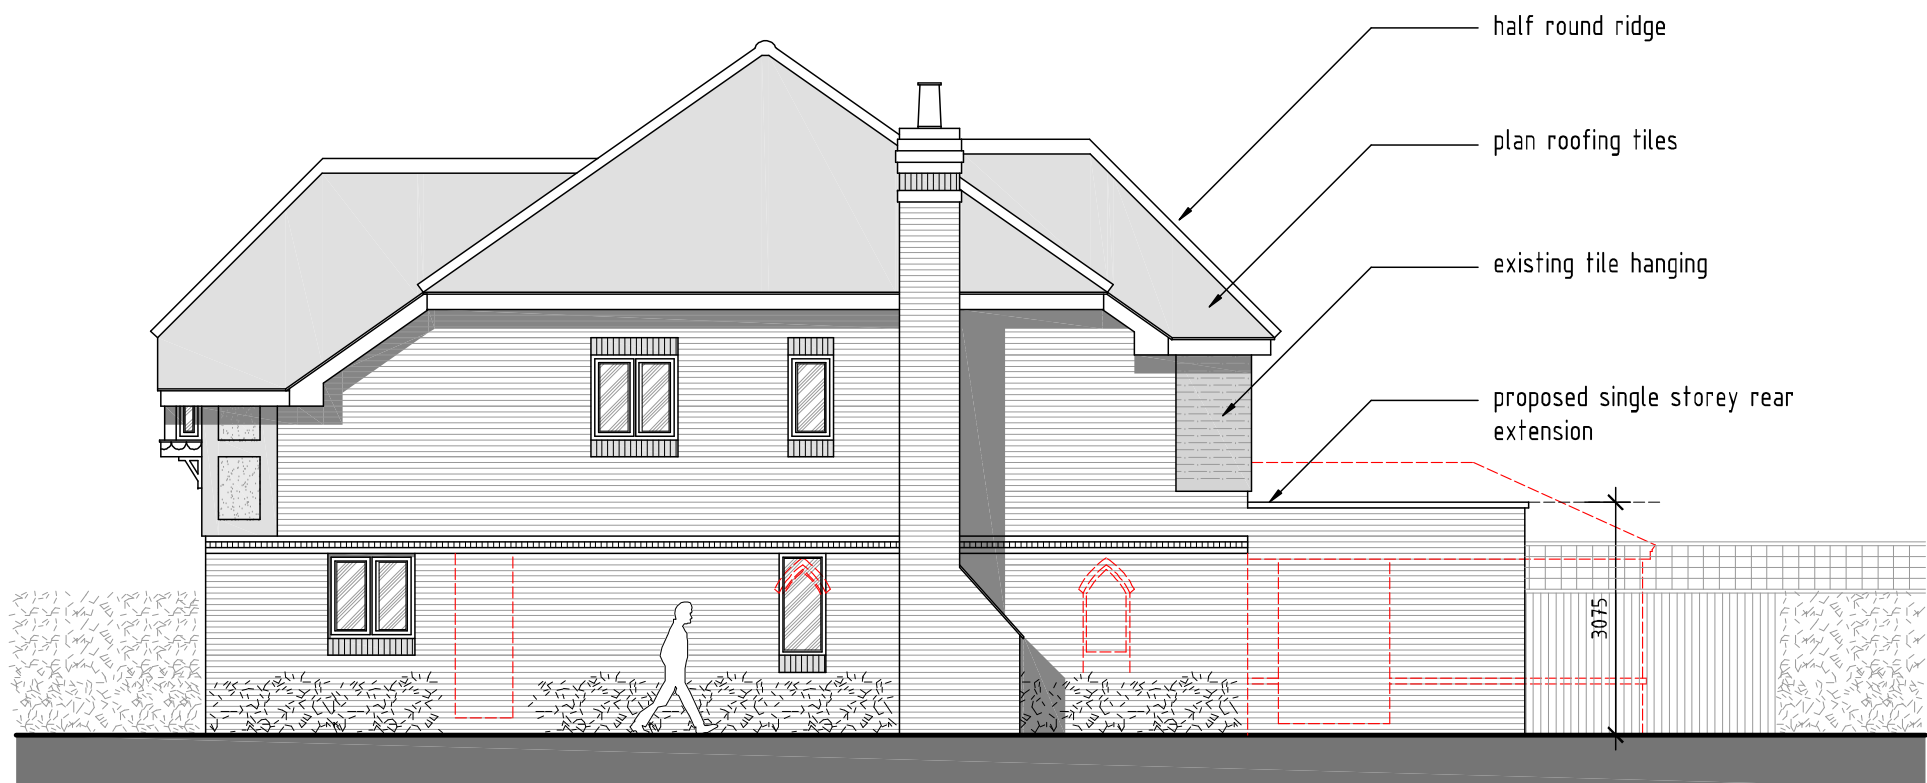


PROPOSED SIDE ELEVATION - 1:100

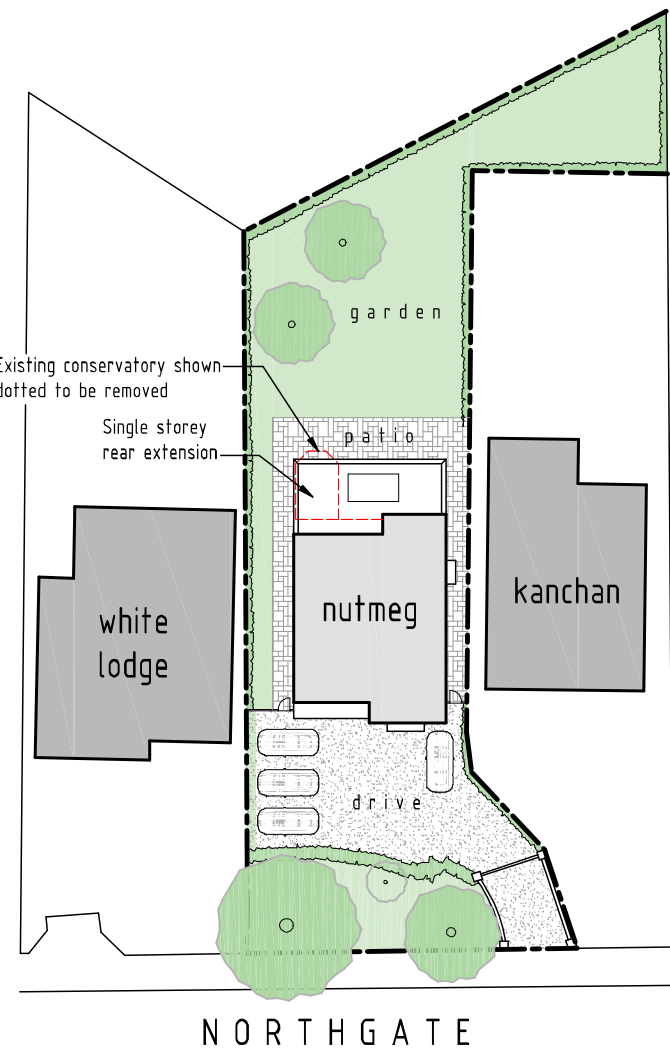


PROPOSED BLOCK PLAN SCALE 1:500

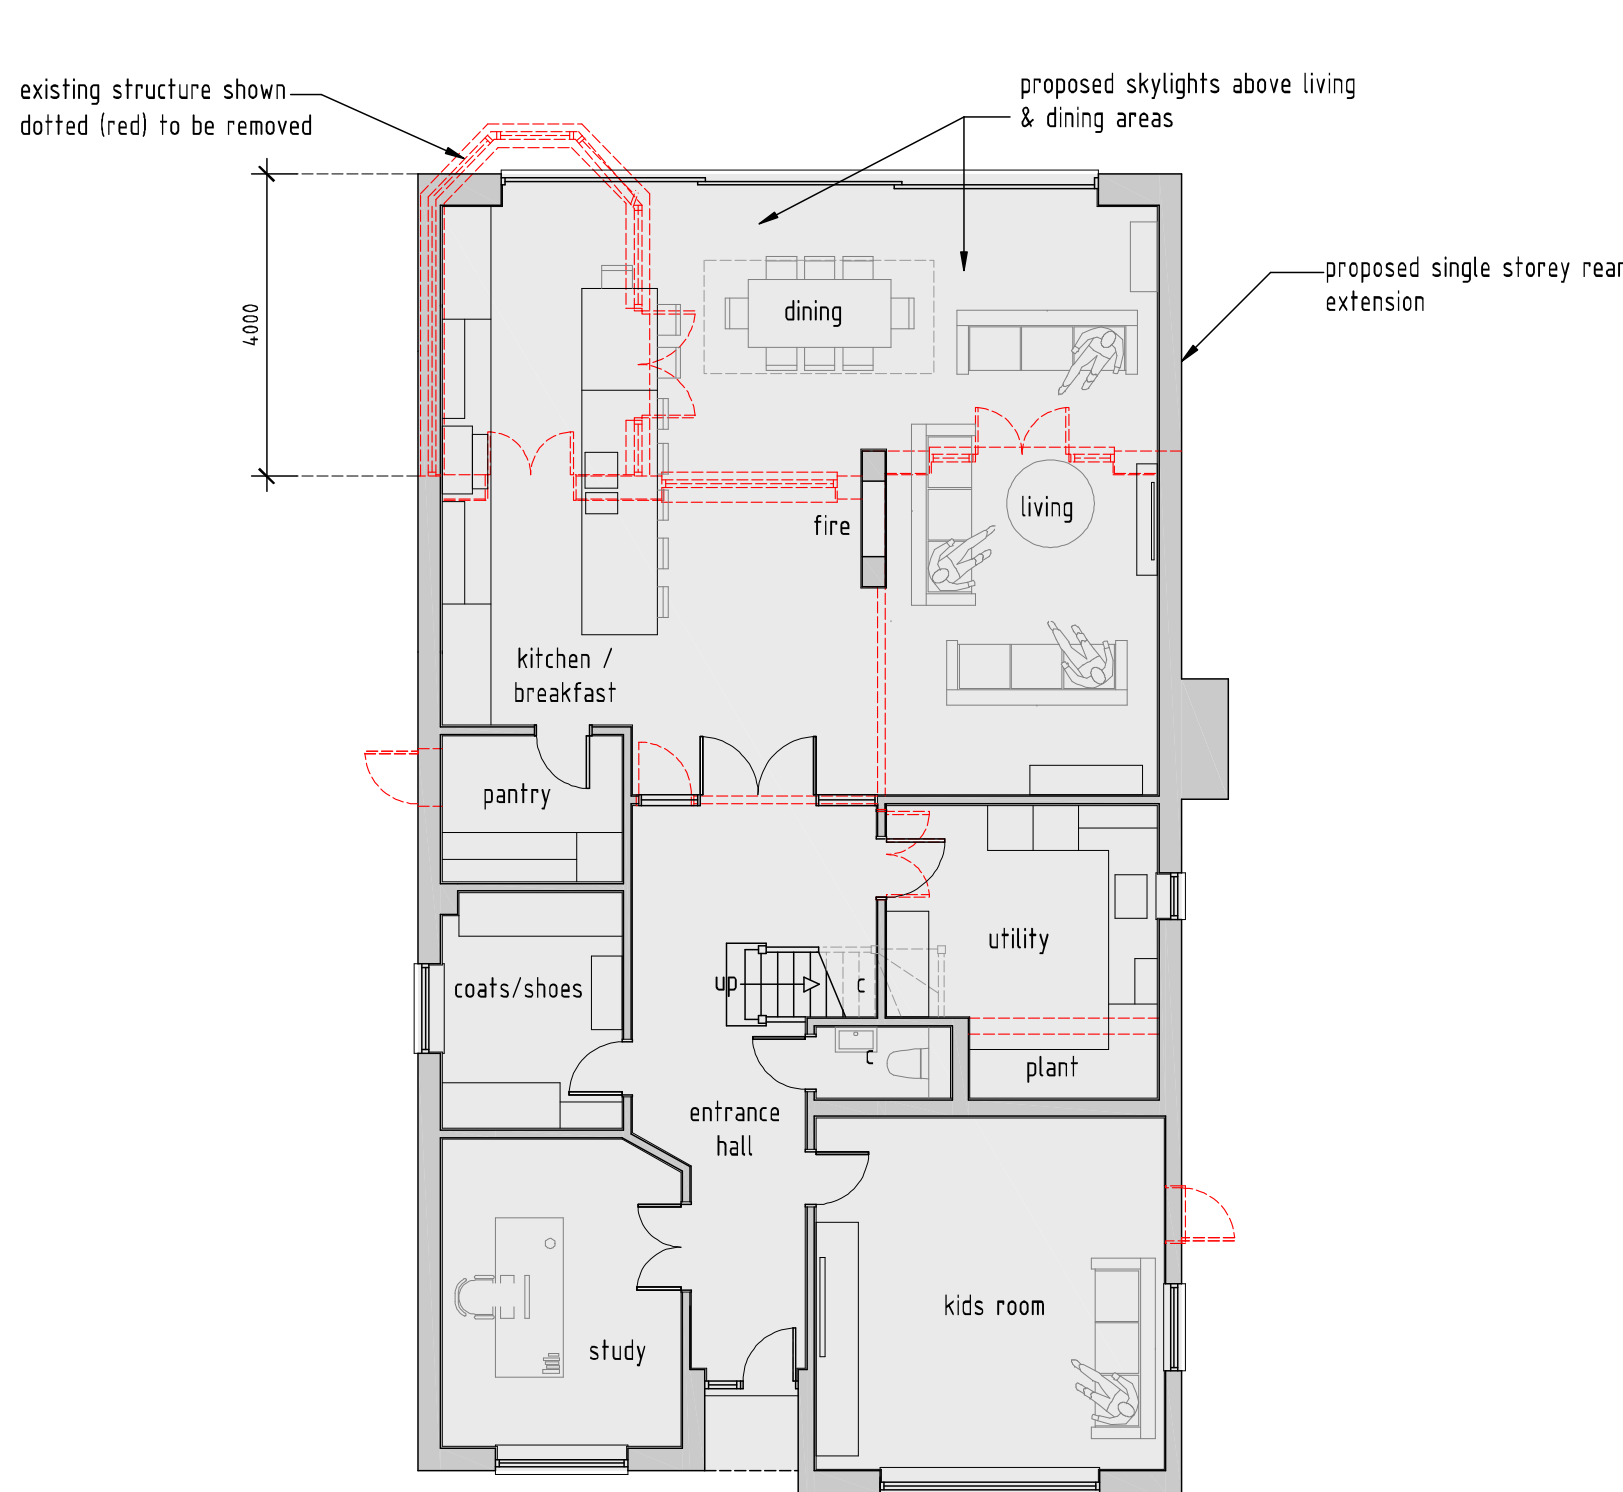

PROPOSED GROUND FLOOR PLAN - 1:100

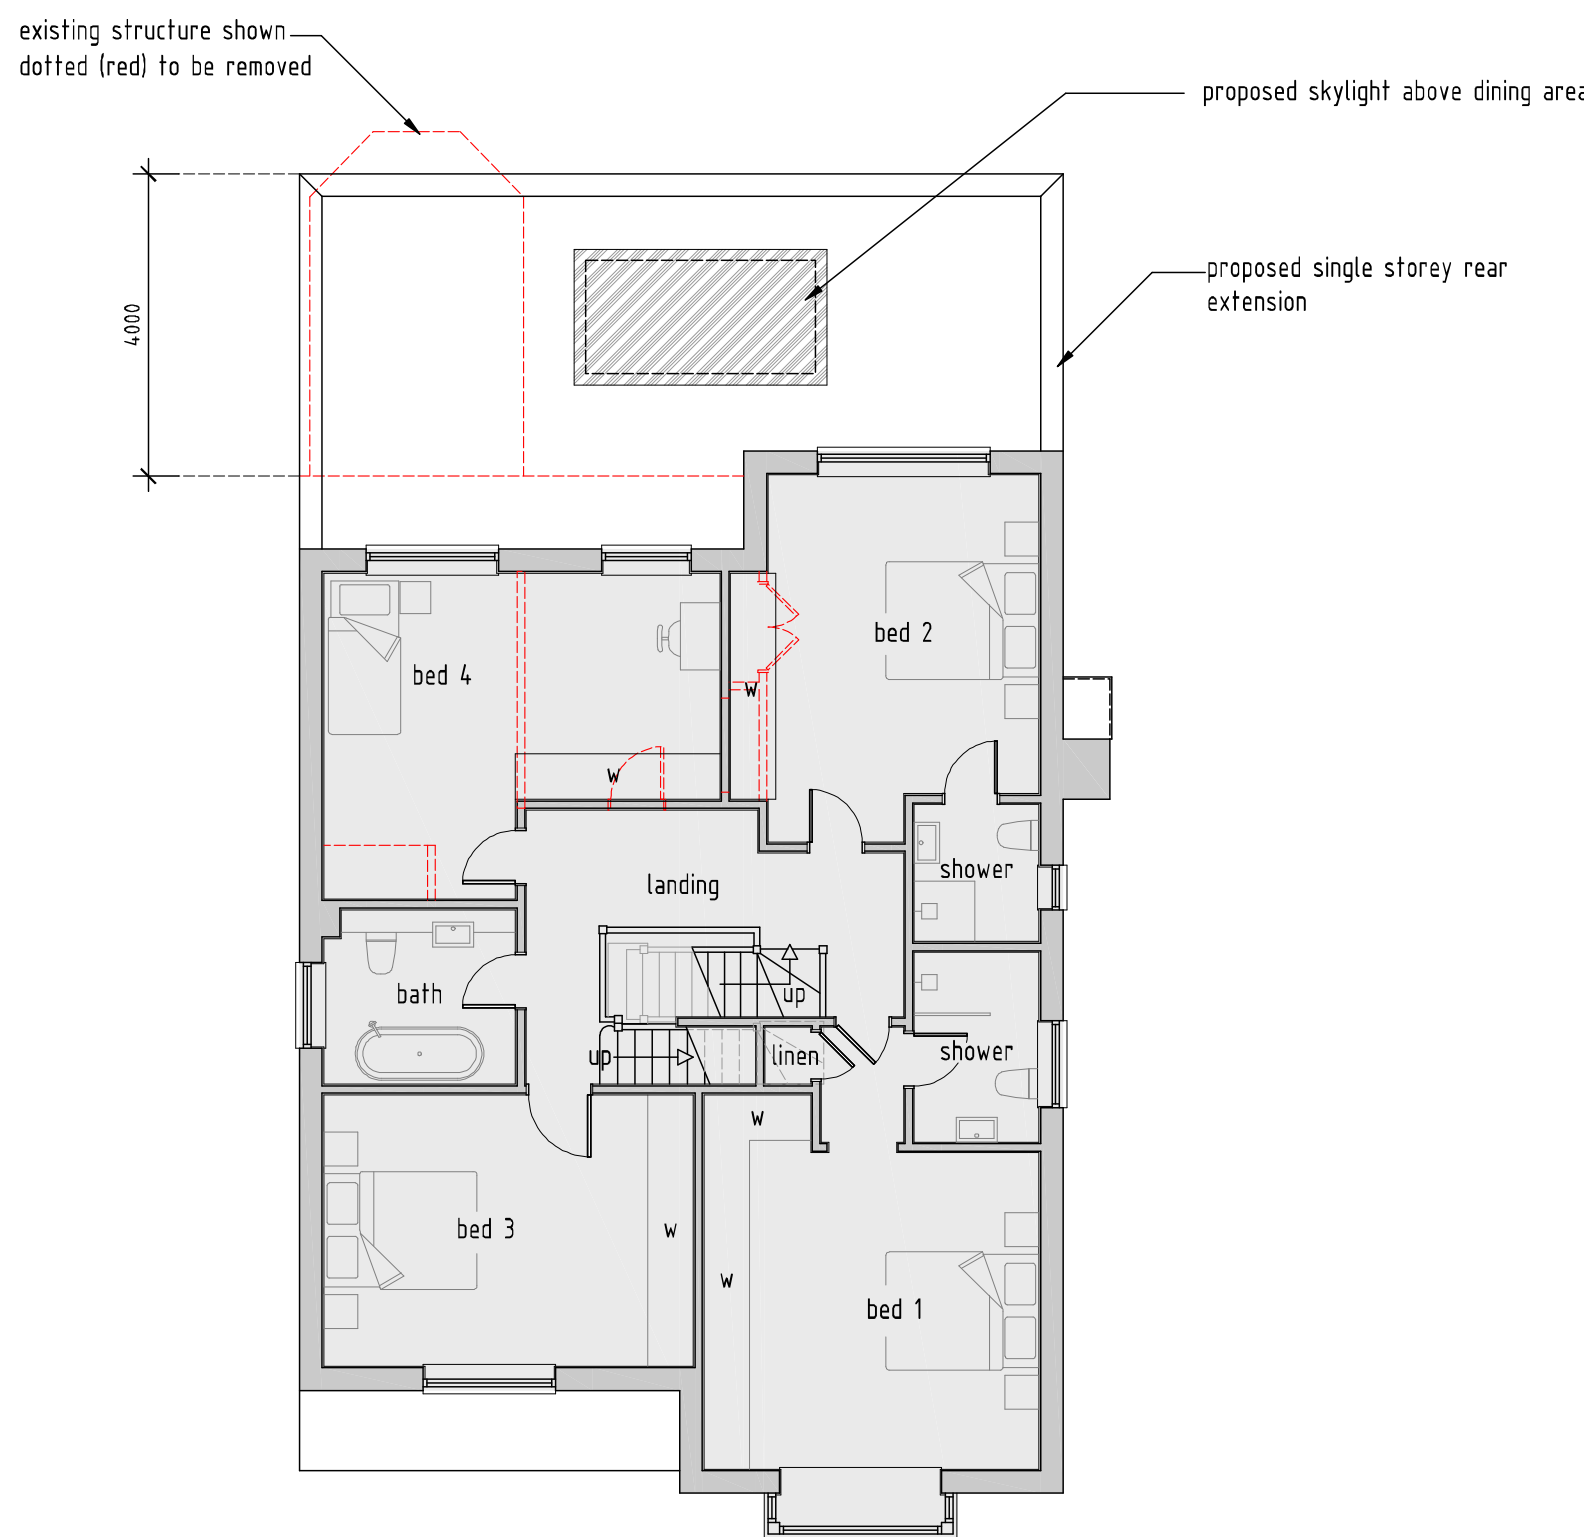

PROPOSED FIRST FLOOR PLAN - 1:100

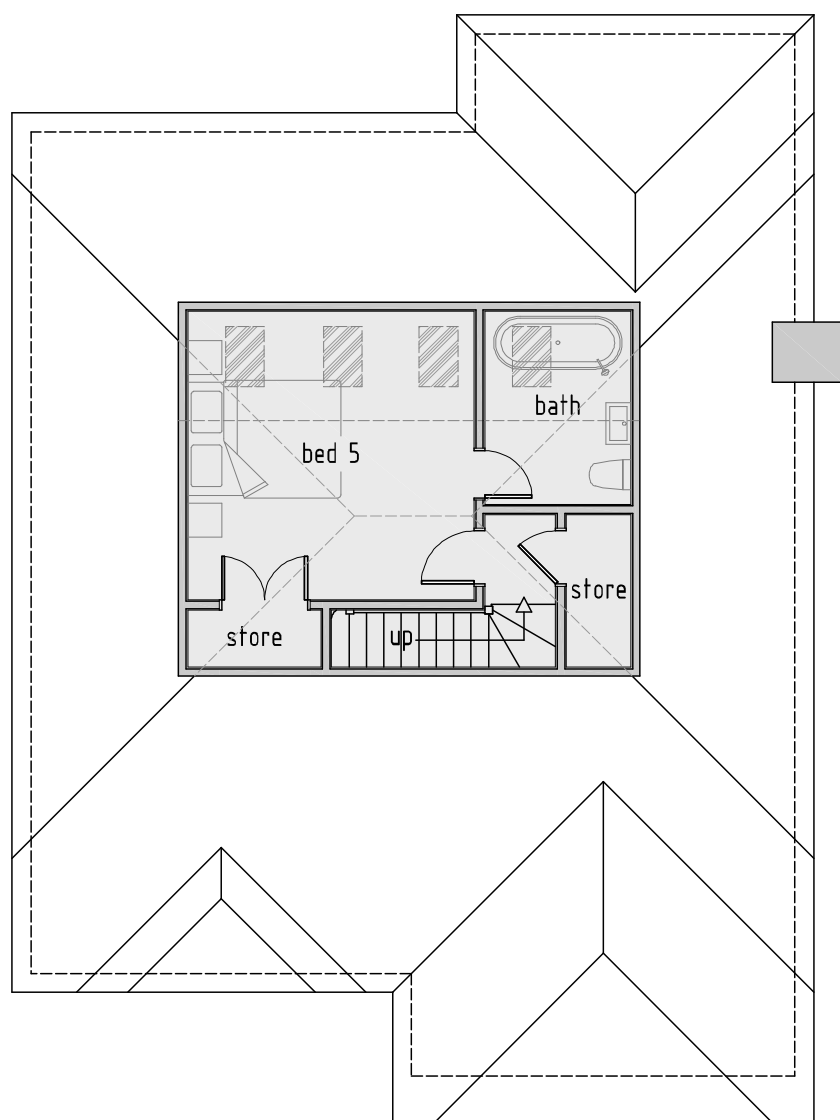

PROPOSED ROOF AREA PLAN - 1:100



C	06-11-2020	Client comments incorporated
B	04-11-2020	Client comments incorporated
A	26-10-2020	Open plan living

rev:	date:	description:
scale:	1:100 A1	date: 21/10/2020
drawing no:	1361 / P / 2 C	drawn: AT

drawing: PROPOSED BLOCK PLAN, LOCATION PLAN, FLOOR PLANS & ELEVATIONS

project: NUTMEG HOUSE, NORTHGATE NORTHWOOD

client: MR & MRS MISHRA



DUSEK DESIGN ASSOCIATES LTD
ARCHITECTURE + PLANNING

01895 831 103
info@dusek.co.uk
www.dusek.co.uk