




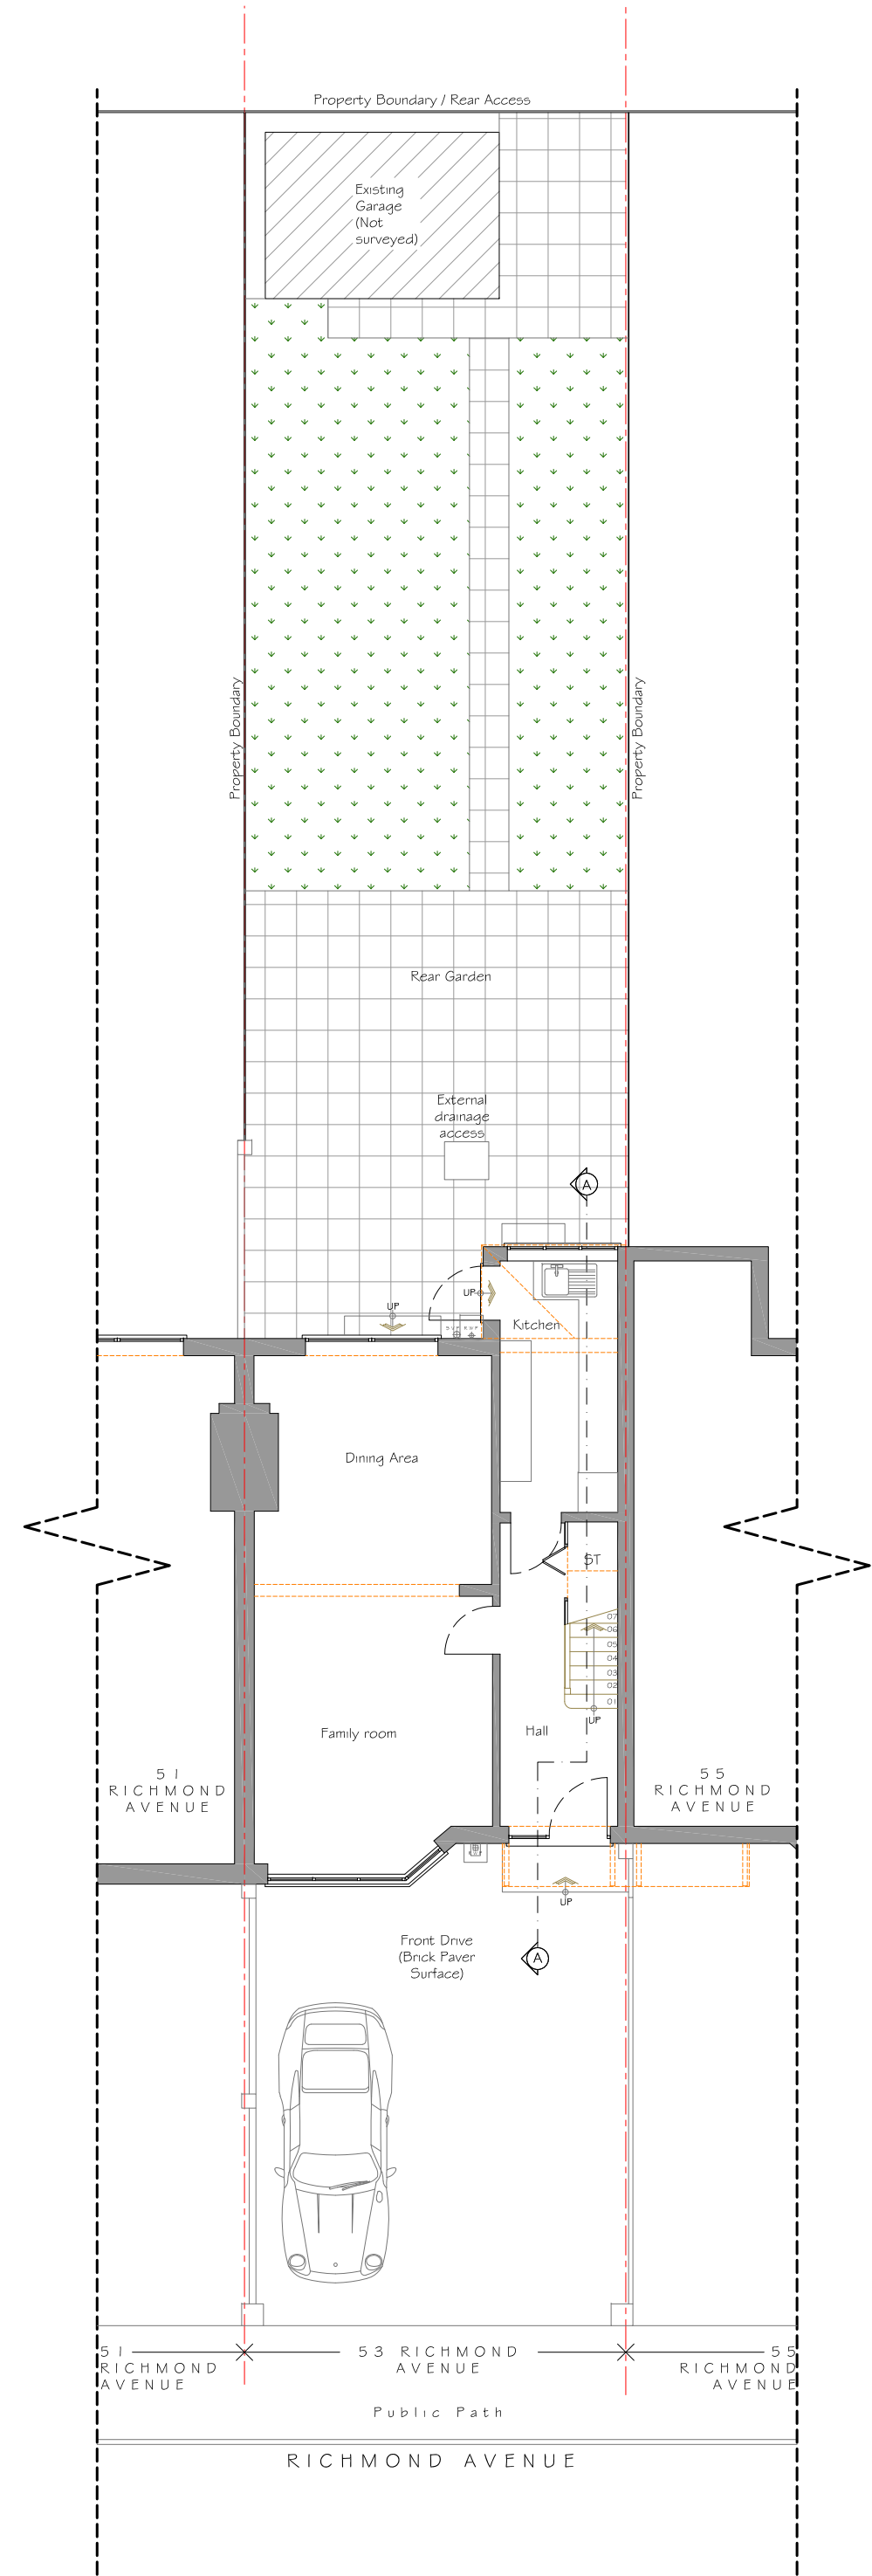


EXISTING GROUND FLOOR PLAN

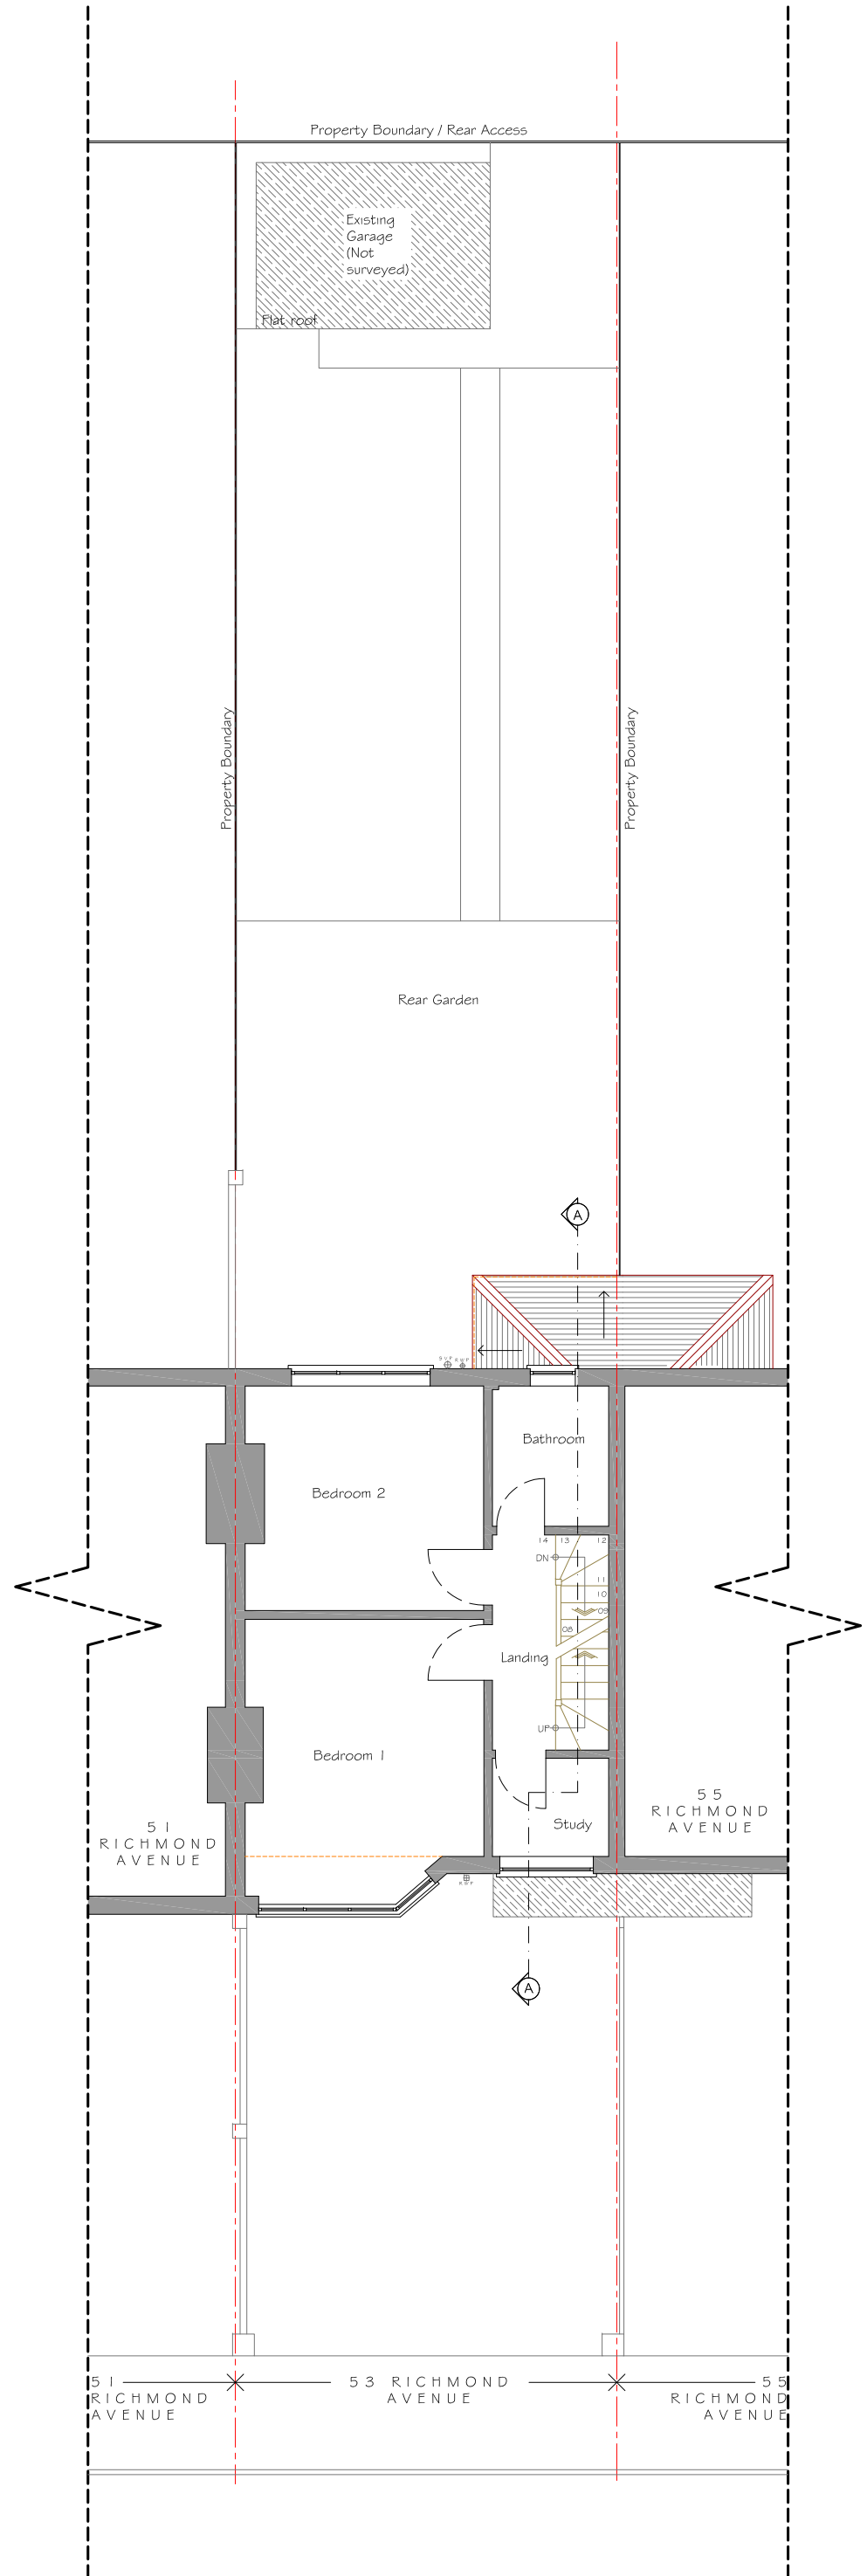


EXISTING FIRST FLOOR PLAN

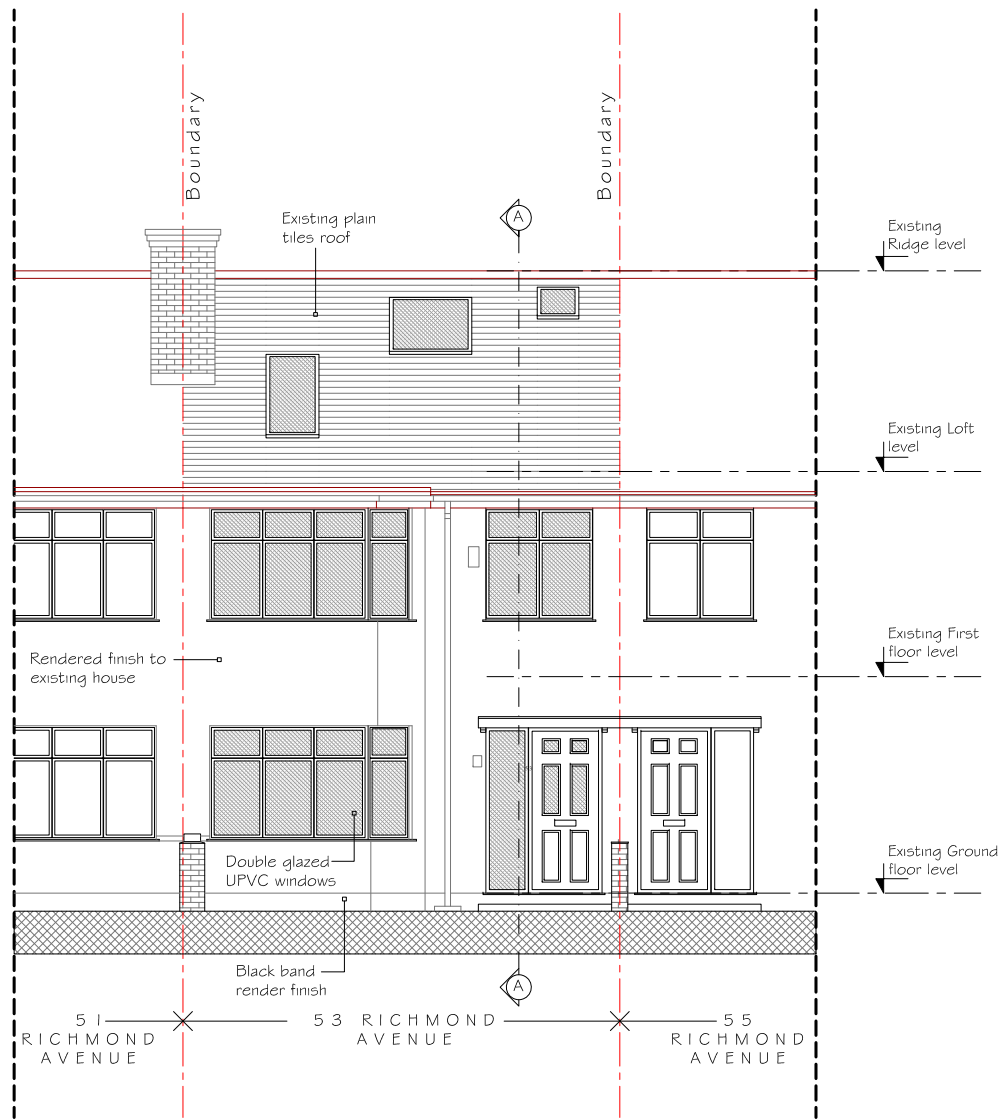

EXISTING SOUTH WEST ELEVATION

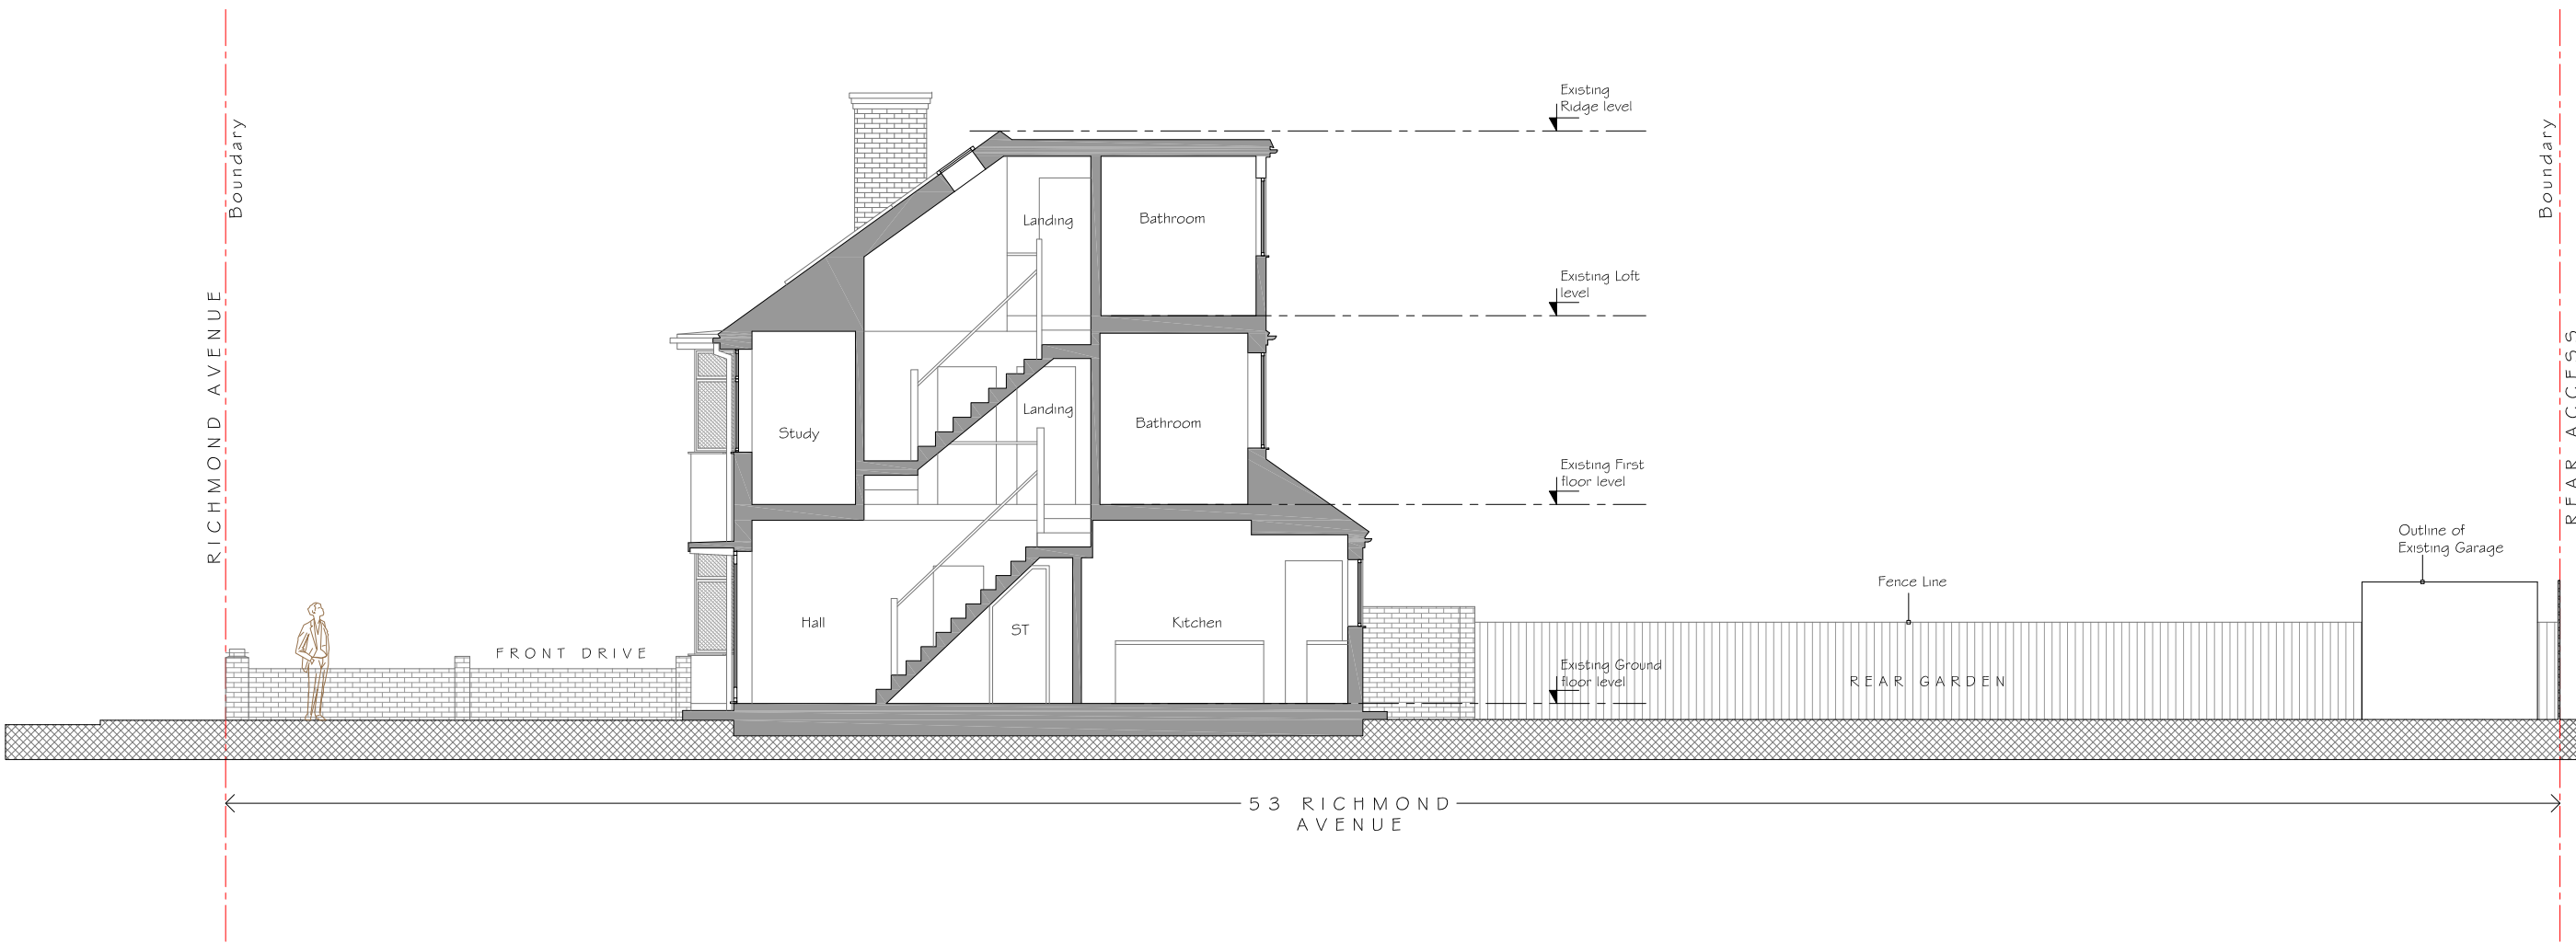

EXISTING SECTION A-A

 

AMENDMENTS / NOTES

PROJECT
53 RICHMOND AVE.
HILLINGDON
UXBRIDGE
UB10 9BH

DRAWING
EXISTING FLOOR
PLANS, SECTION &
ELEVATION

DRAWN BY: SK	DATE: 12.02.2018
CHECKED BY: N/A	DATE: N/A
APPROVED BY: N/A	SCALE: 1:100@A1
DRAWING NO: 02.2018/EX/01	REV: N/A