




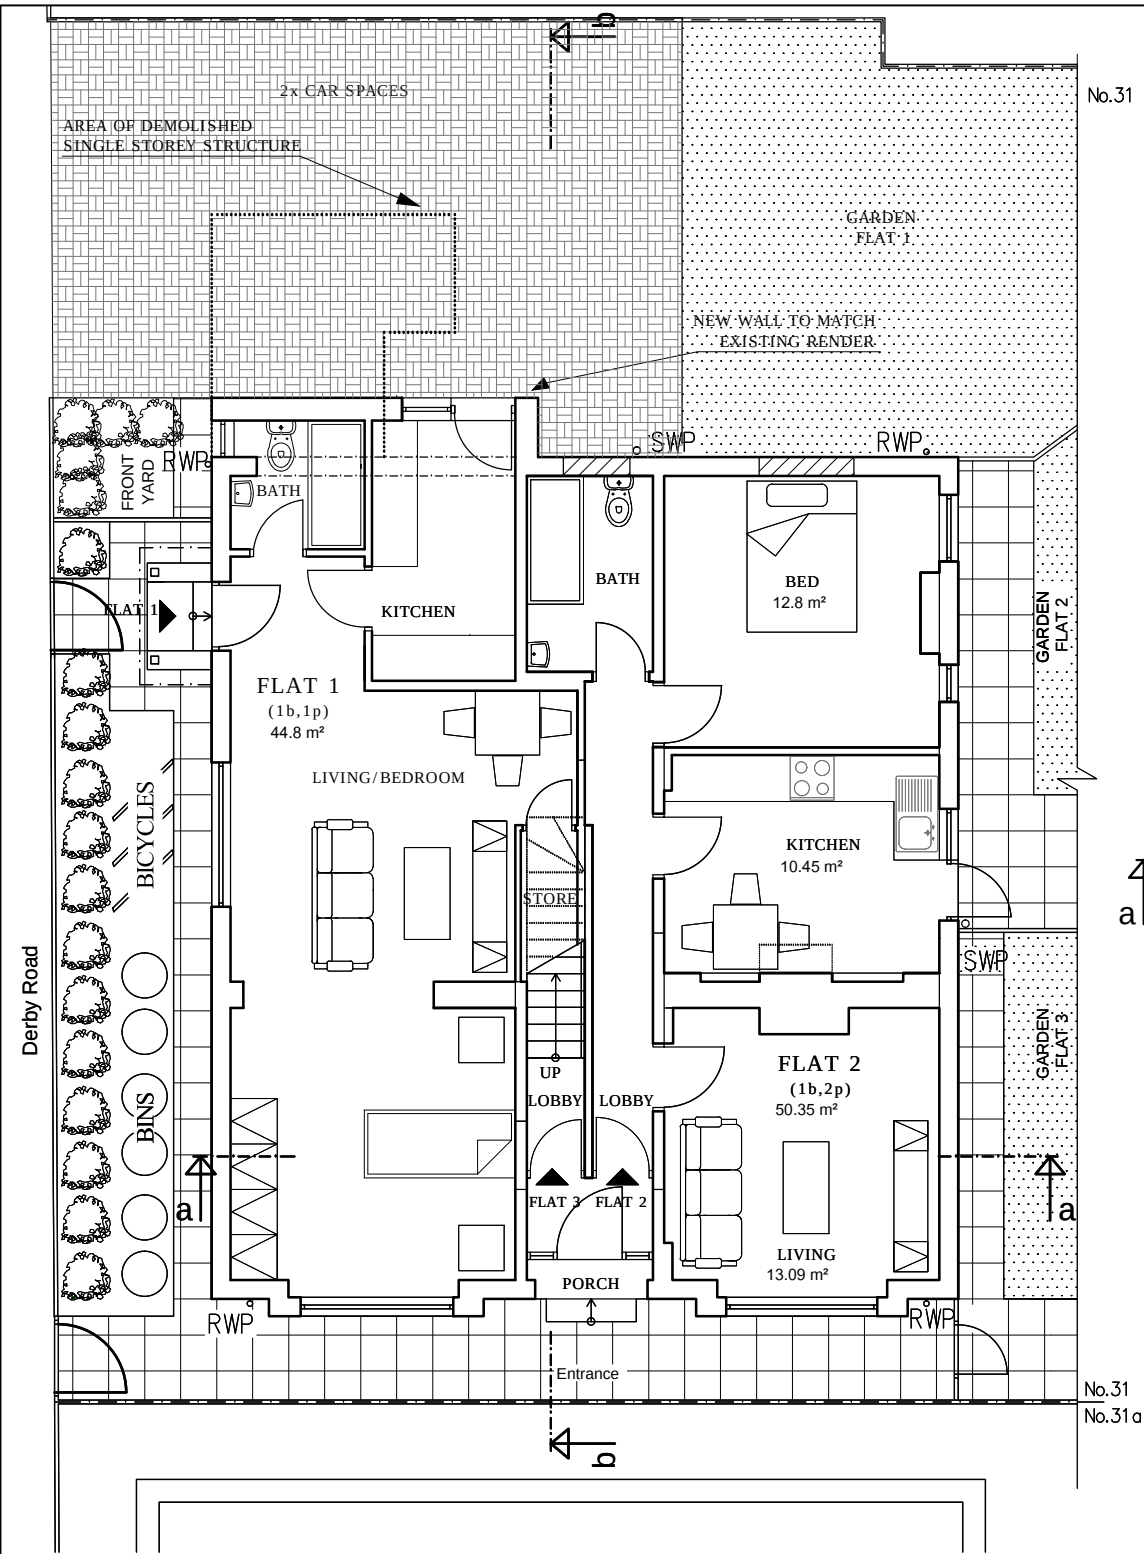

GROUND FLOOR PLAN

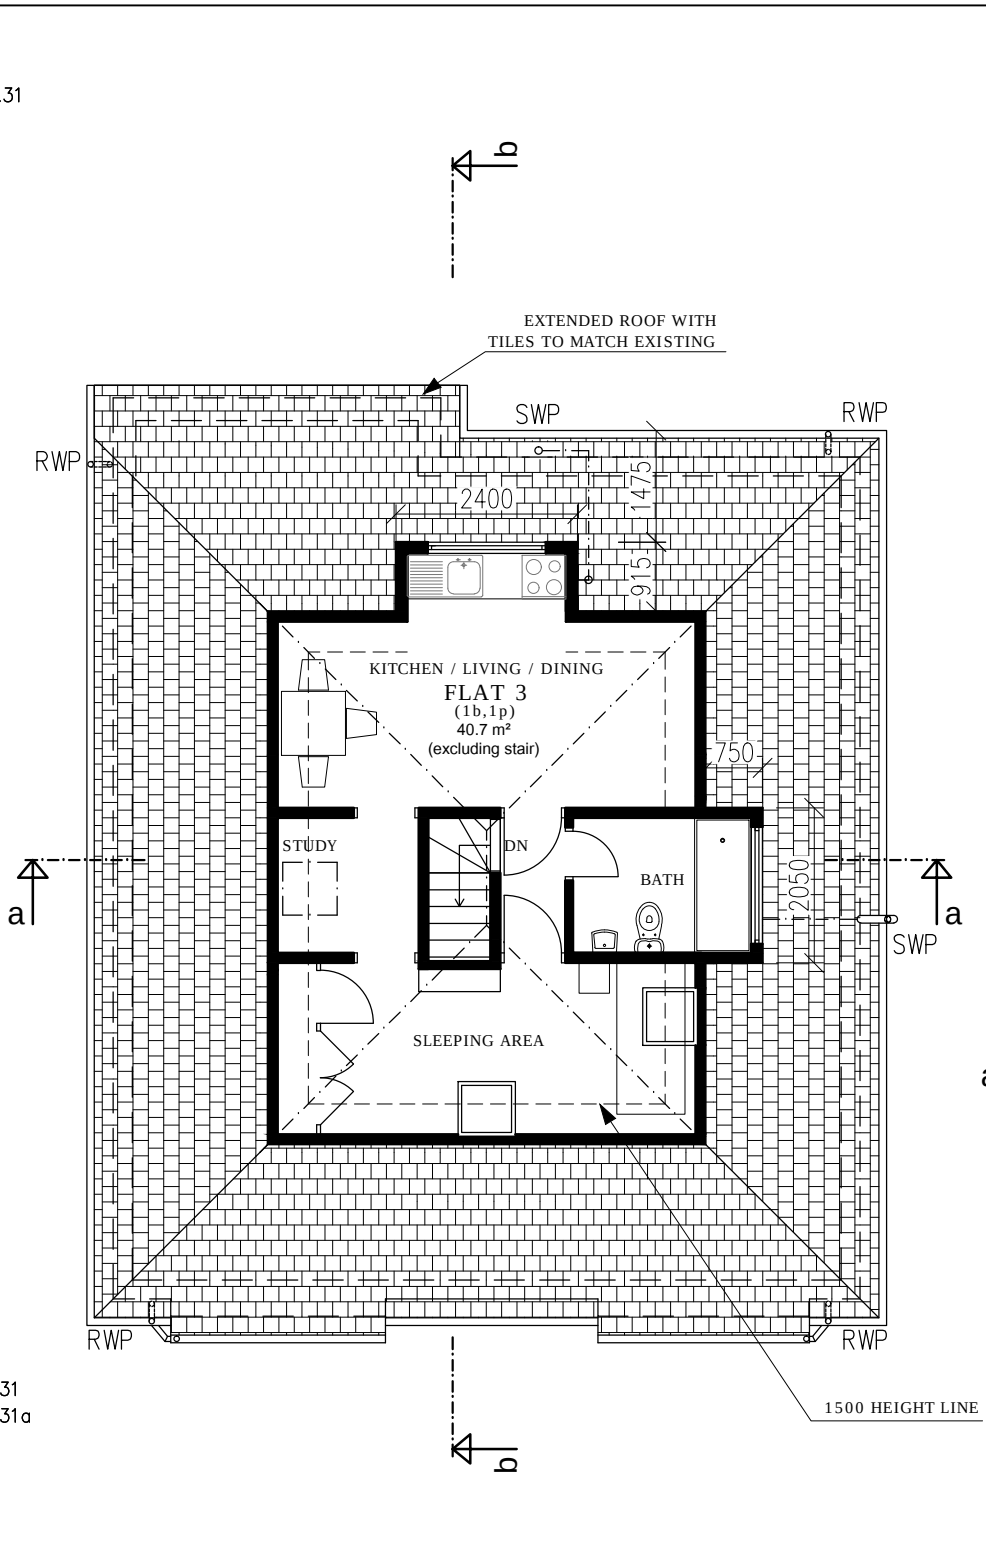

FIRST FLOOR PLAN

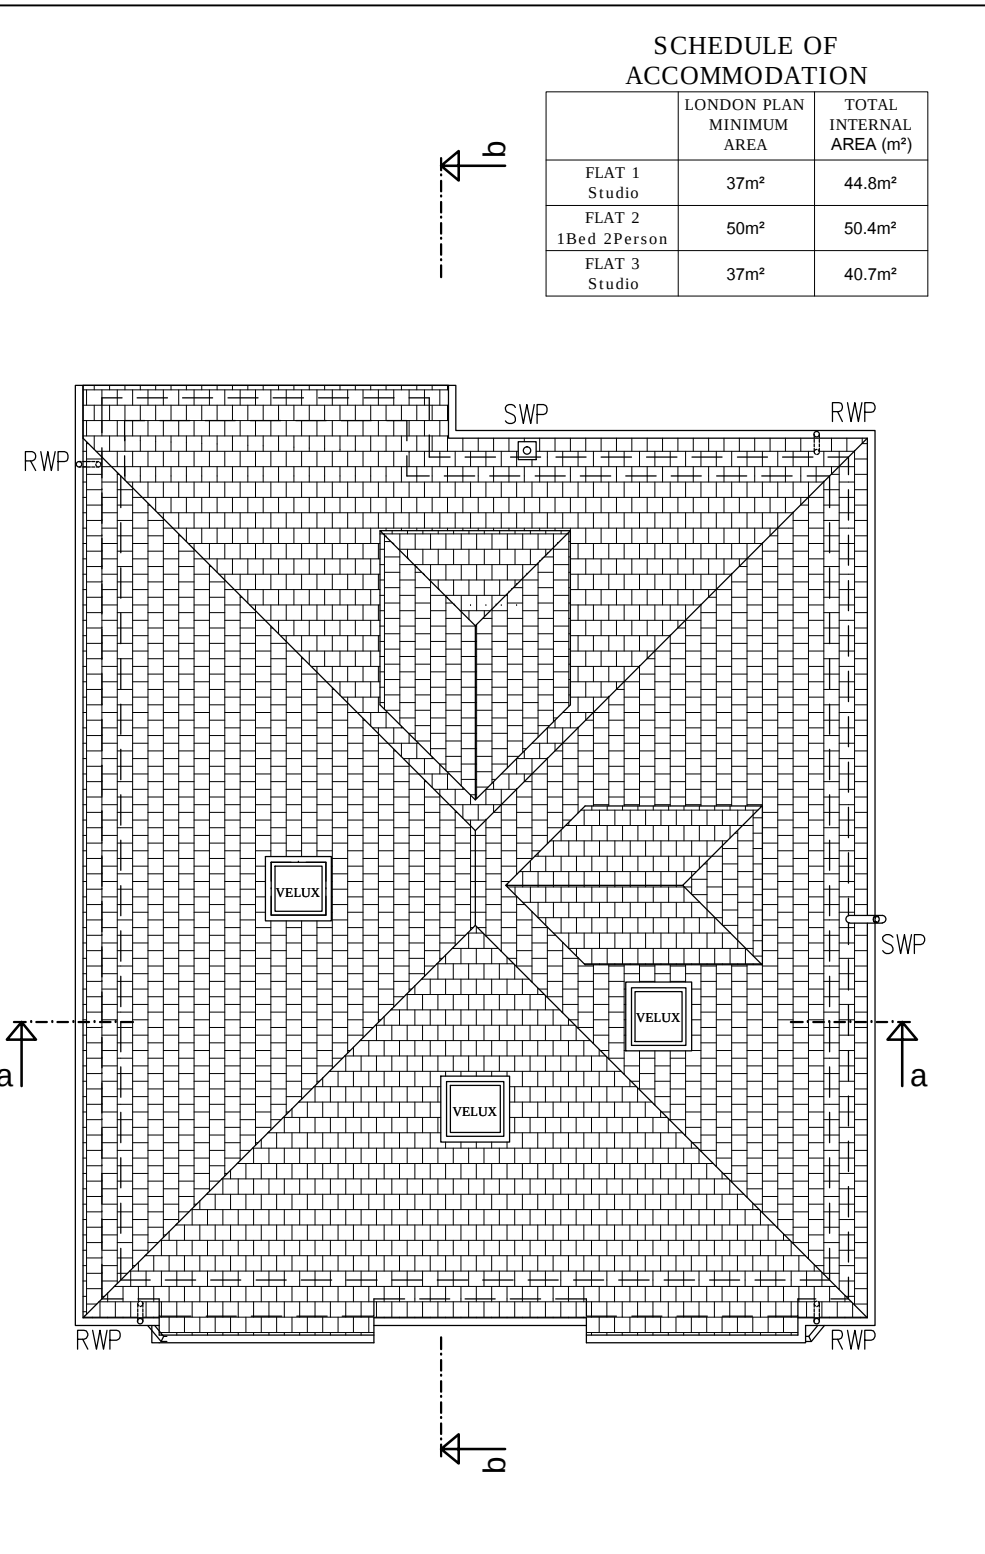

ROOF PLAN

SCHEDULE OF ACCOMMODATION		
	LONDON PLAN MINIMUM AREA	TOTAL INTERNAL AREA (m²)
FLAT 1 Studio	37m²	44.8m²
FLAT 2 1Bed 2Person	50m²	50.4m²
FLAT 3 Studio	37m²	40.7m²

NOTES:
 NO CHANGE TO EXTERNAL MATERIALS
 EXISTING BRICKWORK AND ROOF TILES TO REMAIN
 NEW DORMER WALLS AND ROOF TO MATCH EXISTING

Rev A - 26.11.15 - Line of 1500 height shown on First Floor Plan
 - Line of demolished shown on Ground Floor Plan

HOMESTYLE PROJECTS Ltd 75 Western Road London, W5 5DT Tel. 0797 588 1364 Email: homestyleprojects@gmail.com	DESIGNED:	31 Derby Road, Uxbridge, LONDON	JOB TITLE: CONVERSION OF EXISTING DETACHED BUNGALOW INTO 3N° FLATS	DRAWING TITLE: PROPOSED GROUND FLOOR, FIRST FLOOR, AND ROOF PLANS	SCALE:	DATE:
	DRAWN:				1:100@A3	10/15
	HPL				DRAWING No.: HPL 226/11A	