



SCHEDULE OF
ACCOMMODATION


	LONDON PLAN MINIMUM AREA	TOTAL INTERNAL AREA (m²)
FLAT 1 Studio	37m²	44.8m²
FLAT 2 1Bed 2Person	50m²	50.4m²
FLAT 3 Studio	37m²	40.7m²

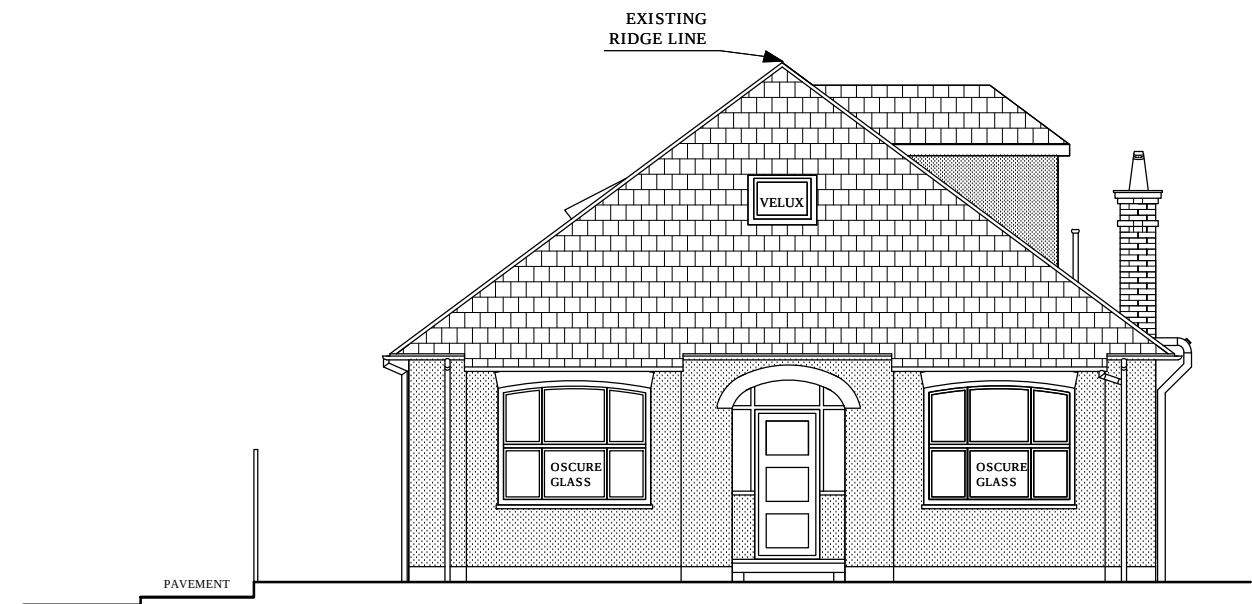


NORTH ELEVATION

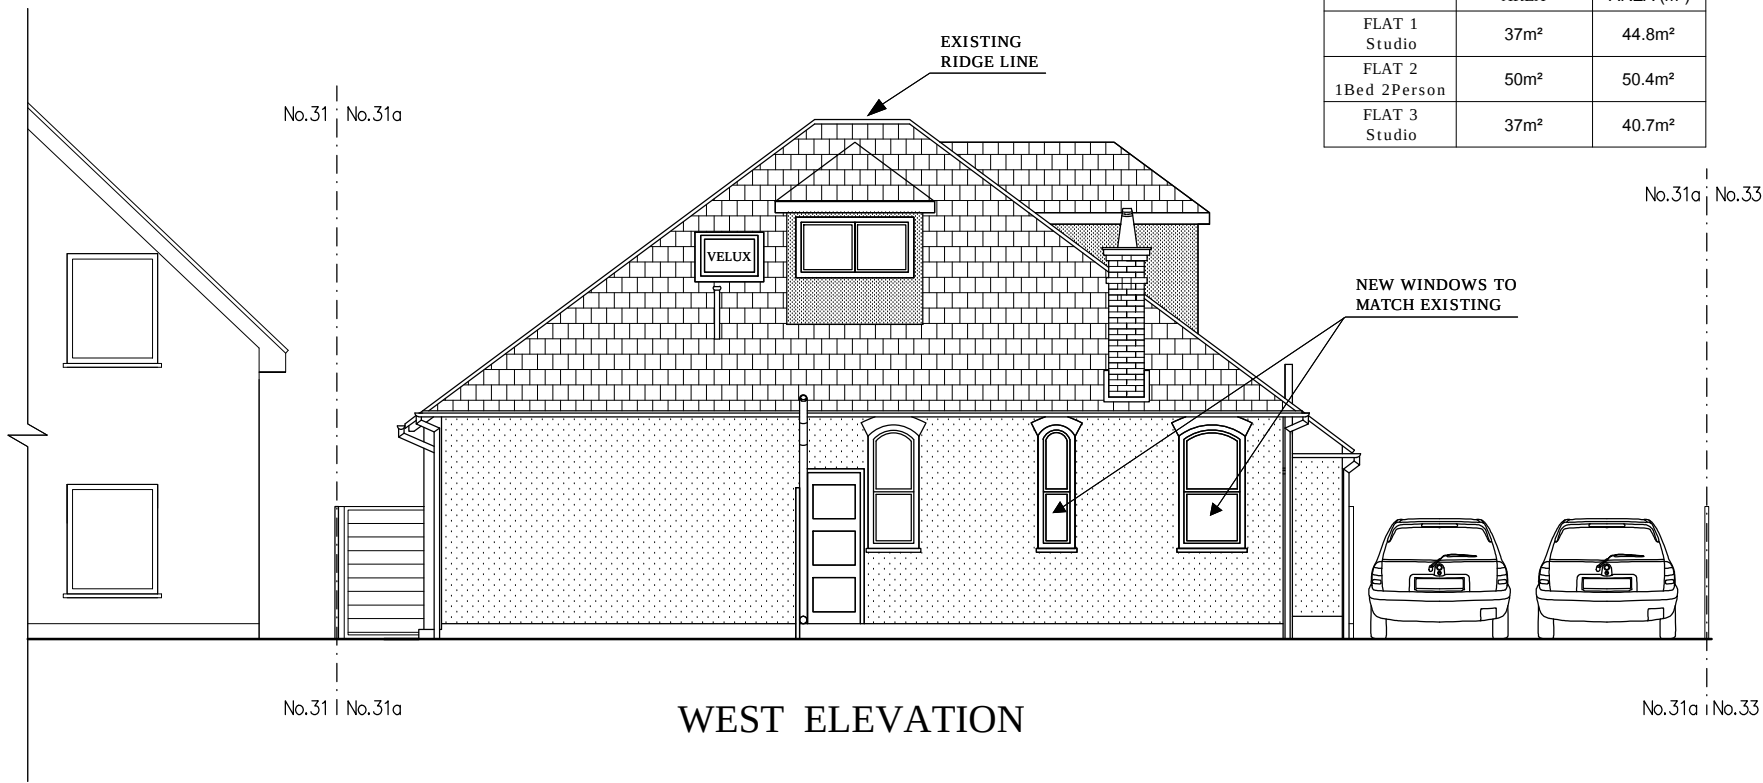

WEST ELEVATION

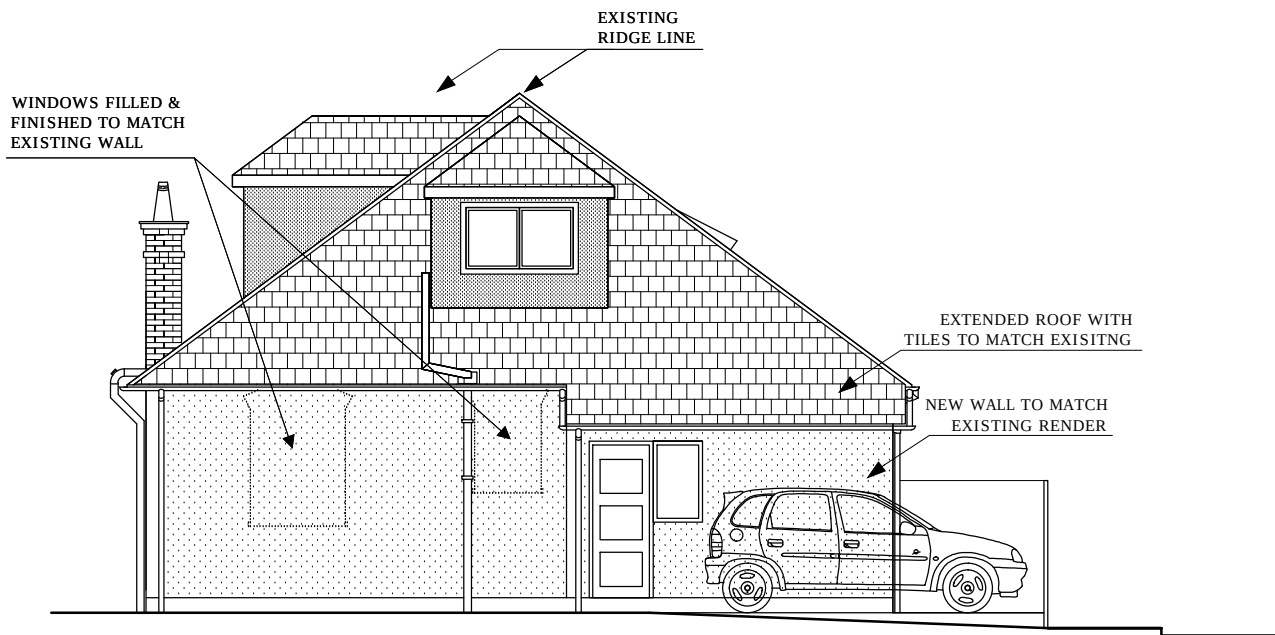


SOUTH ELEVATION

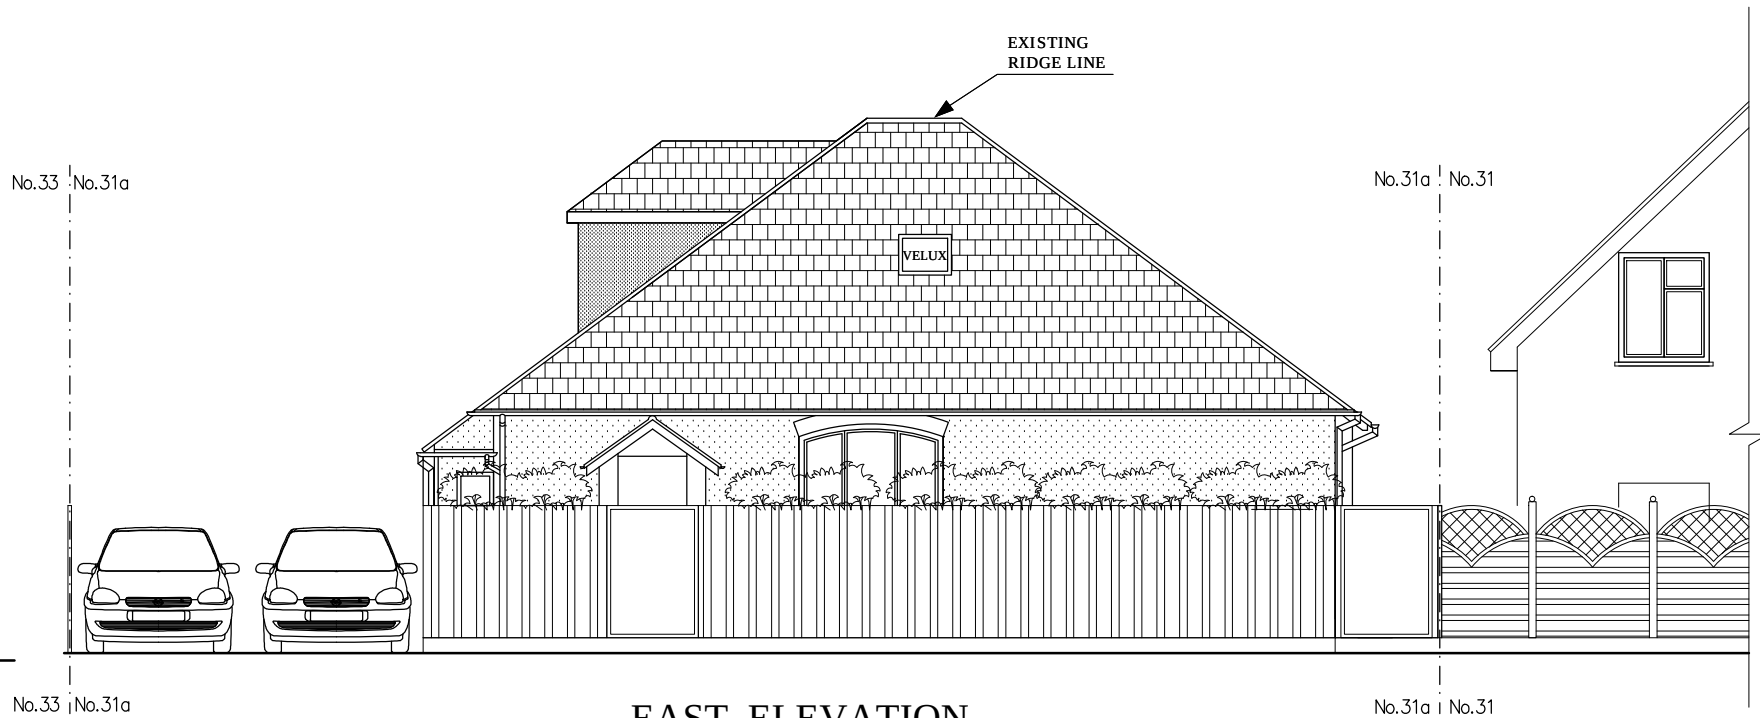

EAST ELEVATION

NOTES:
NO CHANGE TO EXTERNAL MATERIALS
EXISTING BRICKWORK AND ROOF TILES TO REMAIN
NEW DORMER WALLS AND ROOF TO MATCH EXISTING

 

Rev A - 26.11.15 - Blocked windows to South Elevation

HOMESTYLE PROJECTS Ltd 75 Western Road London, W5 5DT Tel. 0797 588 1364 Email: homestyleprojects@gmail.com	DESIGNED:	SITE: 31 Derby Road, Uxbridge, LONDON	JOB TITLE: CONVERSION OF EXISTING DETACHED BUNGALOW INTO 3N° FLATS	DRAWING TITLE: PROPOSED ELEVATIONS	SCALE: 1:100@A3	DATE: 10/15
	DRAWN: HPL				DRAWING No.: HPL 226/12A	