
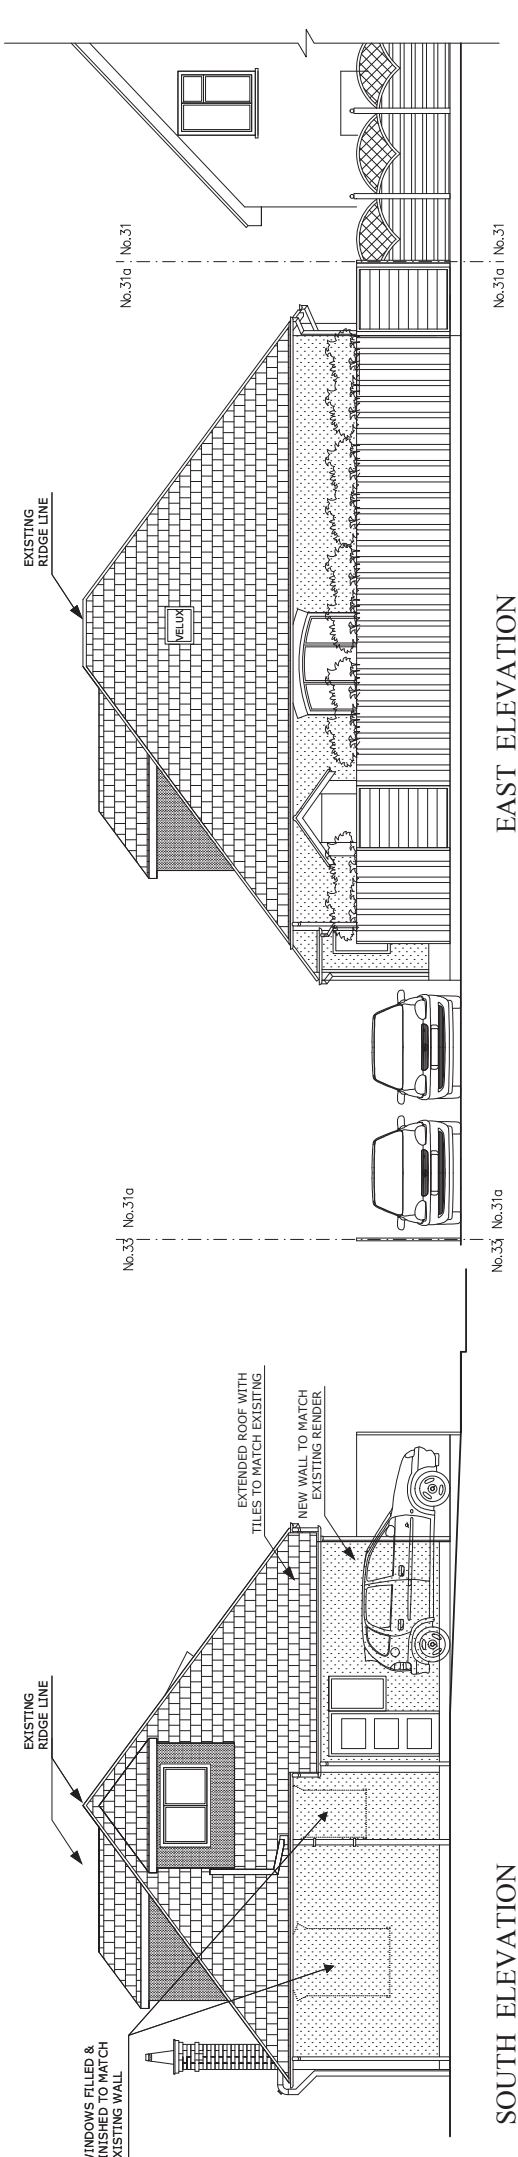


SCHEDULE OF
ACCOMMODATION

	LONDON PLAN MINIMUM AREA	TOTAL INTERNAL AREA (m ²)
FLAT 1 Studio	37m ²	44.8m ²
FLAT 2 1Bed 2Person	50m ²	50.4m ²
FLAT 3 Studio	37m ²	40.7m ²

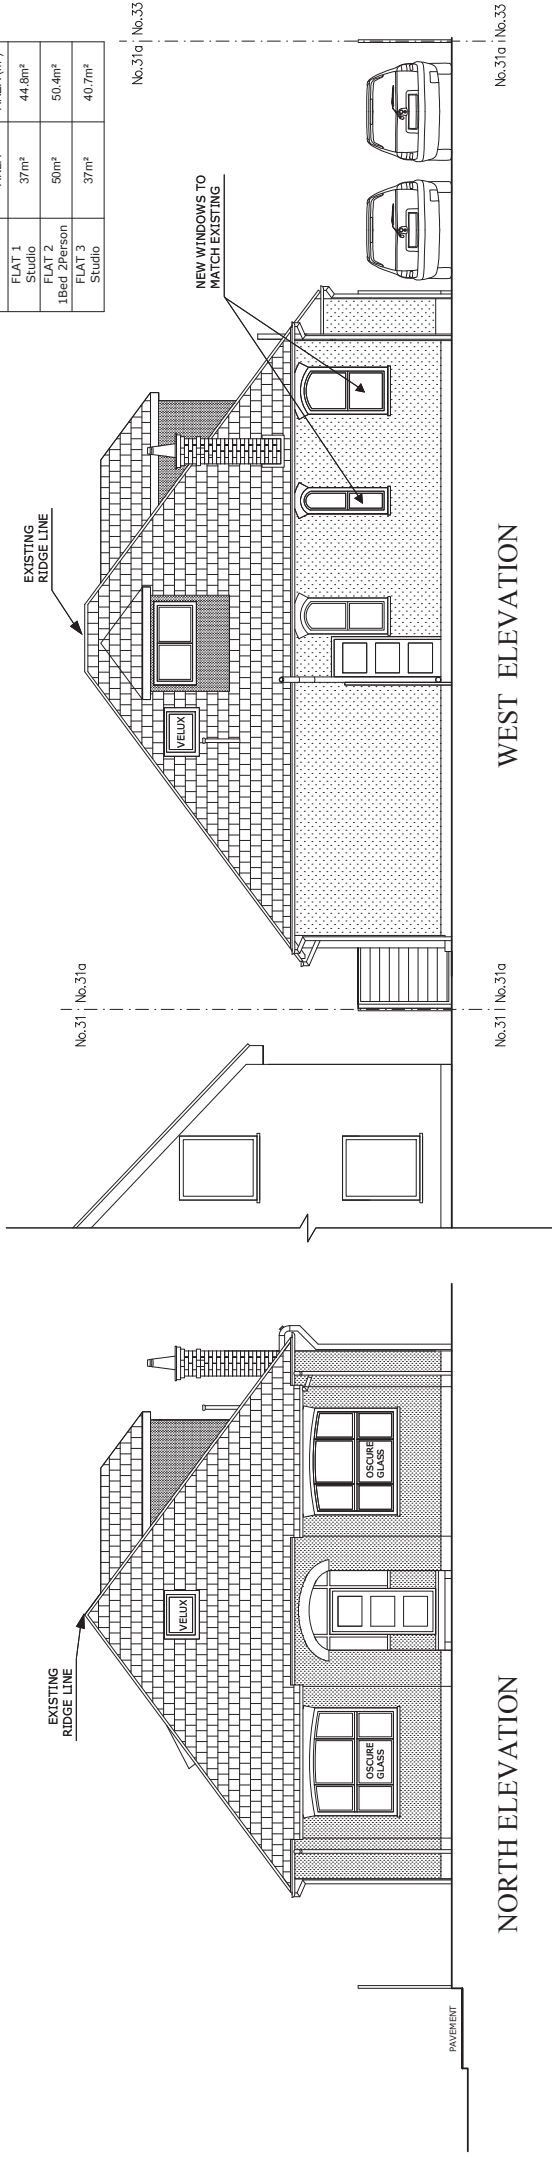

NOTES:

NO CHANGE TO EXTERNAL MATERIALS
EXISTING BRICKWORK AND ROOF TILES TO REMAIN
NEW DORMER WALLS AND ROOF TO MATCH EXISTING

Rev B - 18.01.16 - East Elevation revised
Rev A - 26.11.15 - Blocked windows to South Elevation

HOMESTYLE PROJECTS Ltd 75 Western Road London, W5 5DT Tel. 0797 588 1364 Email: homestyleprojects@gmail.com	DESIGNED:		SITE: 31 Derby Road, Uxbridge, LONDON	JOB TITLE: CONVERSION OF EXISTING DETACHED BUNGALOW INTO 3N° FLATS	DRAWING TITLE: PROPOSED ELEVATIONS	SCALE:	DATE:
	DRAWN:					1:100@A3	10/15
	HPL		DRAWING No.: HPL 226/12B				