




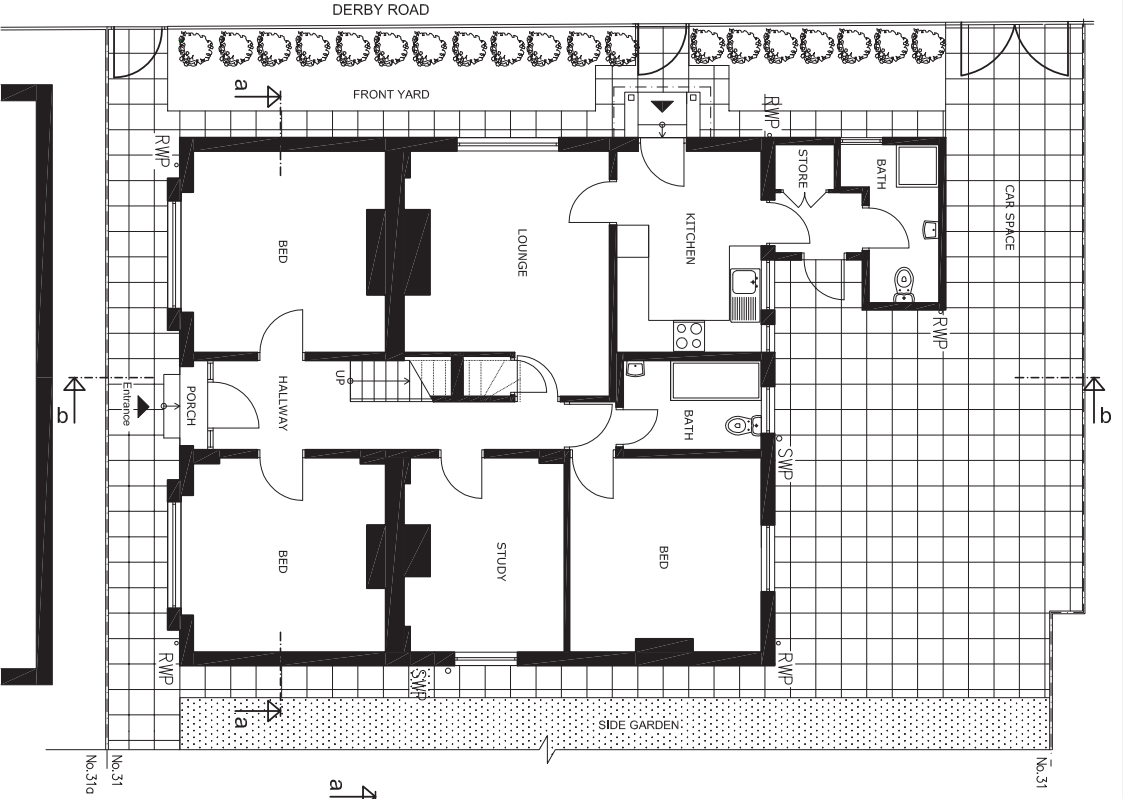


GROUND FLOOR PLAN

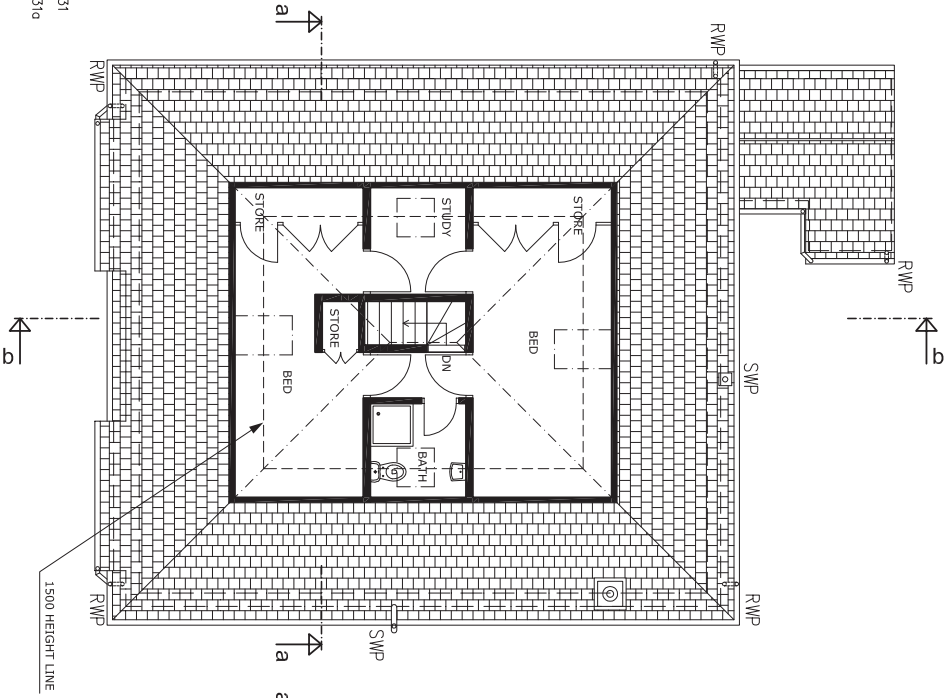

FIRST FLOOR PLAN

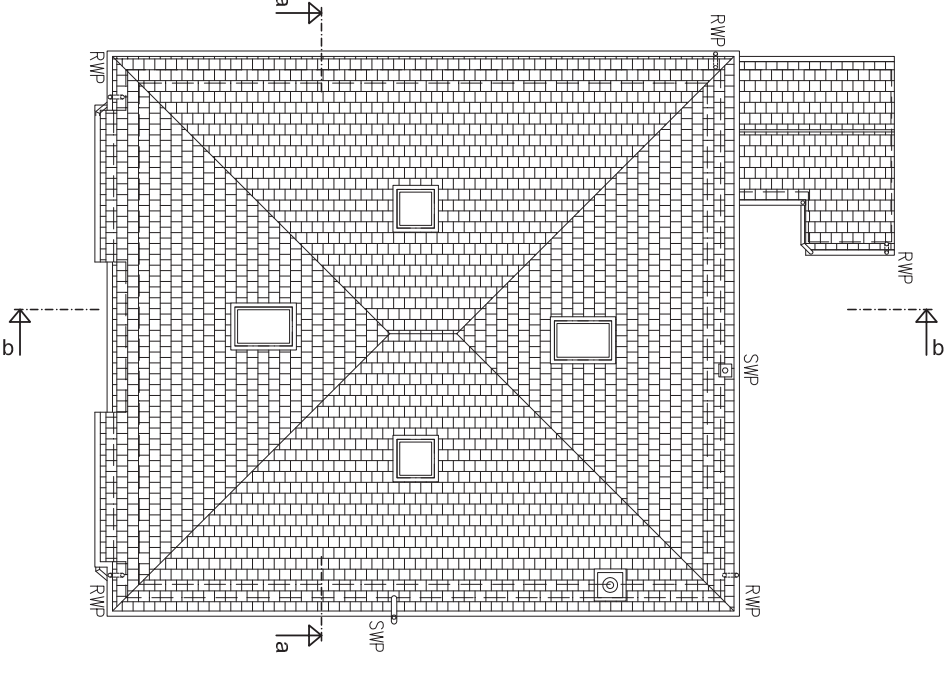

ROOF PLAN

 

DESIGNER: HOMESTYLE PROJECTS Ltd 75 Western Road London, W5 5DT Tel. 0797 568 1364 Email: homestyleprojects@gmail.com		SITE: 31 Derby Road, Uxbridge, UB8		JOB TITLE: CONVERSION OF EXISTING DETACHED BUNGALOW INTO 2N° FLATS		DRAWING TITLE: EXISTING GROUND FLOOR, FIRST FLOOR, AND ROOF PLANS	
DRAWN: HPL							
SCALE: 1:100@A3		DATE: 03/16					
DRAWING NO.: HPL 226/22							