




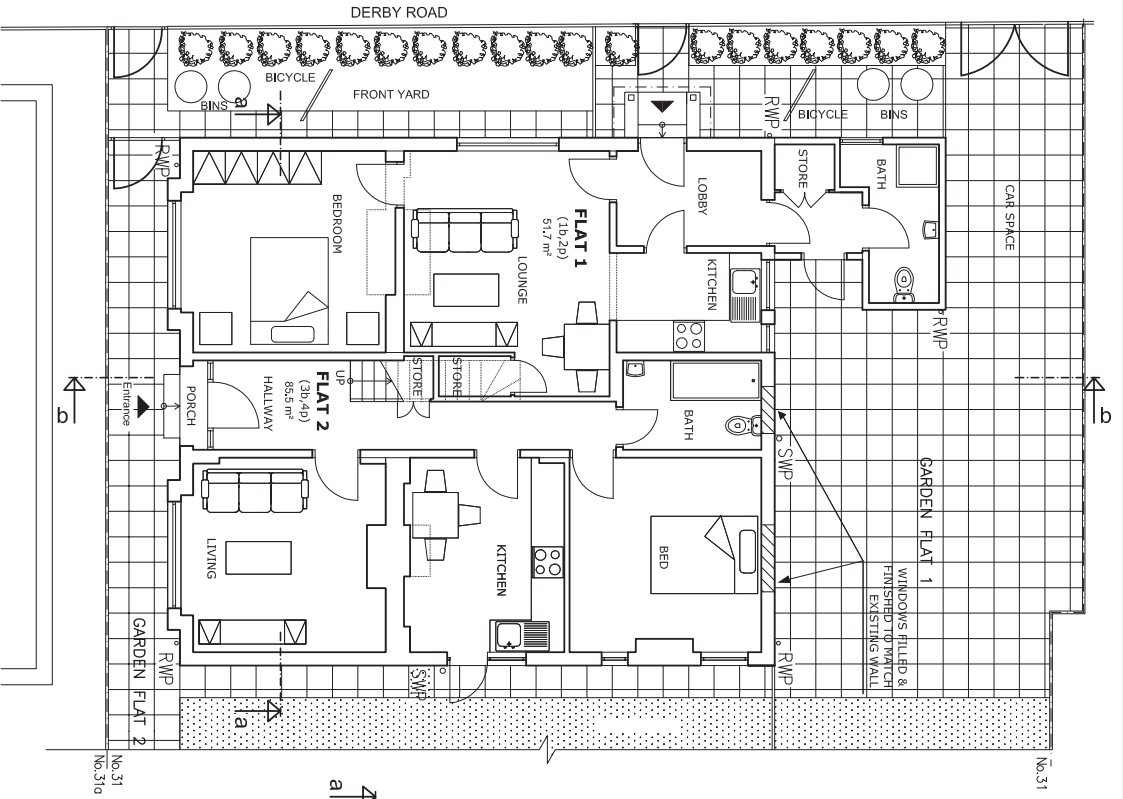

GROUND FLOOR PLAN

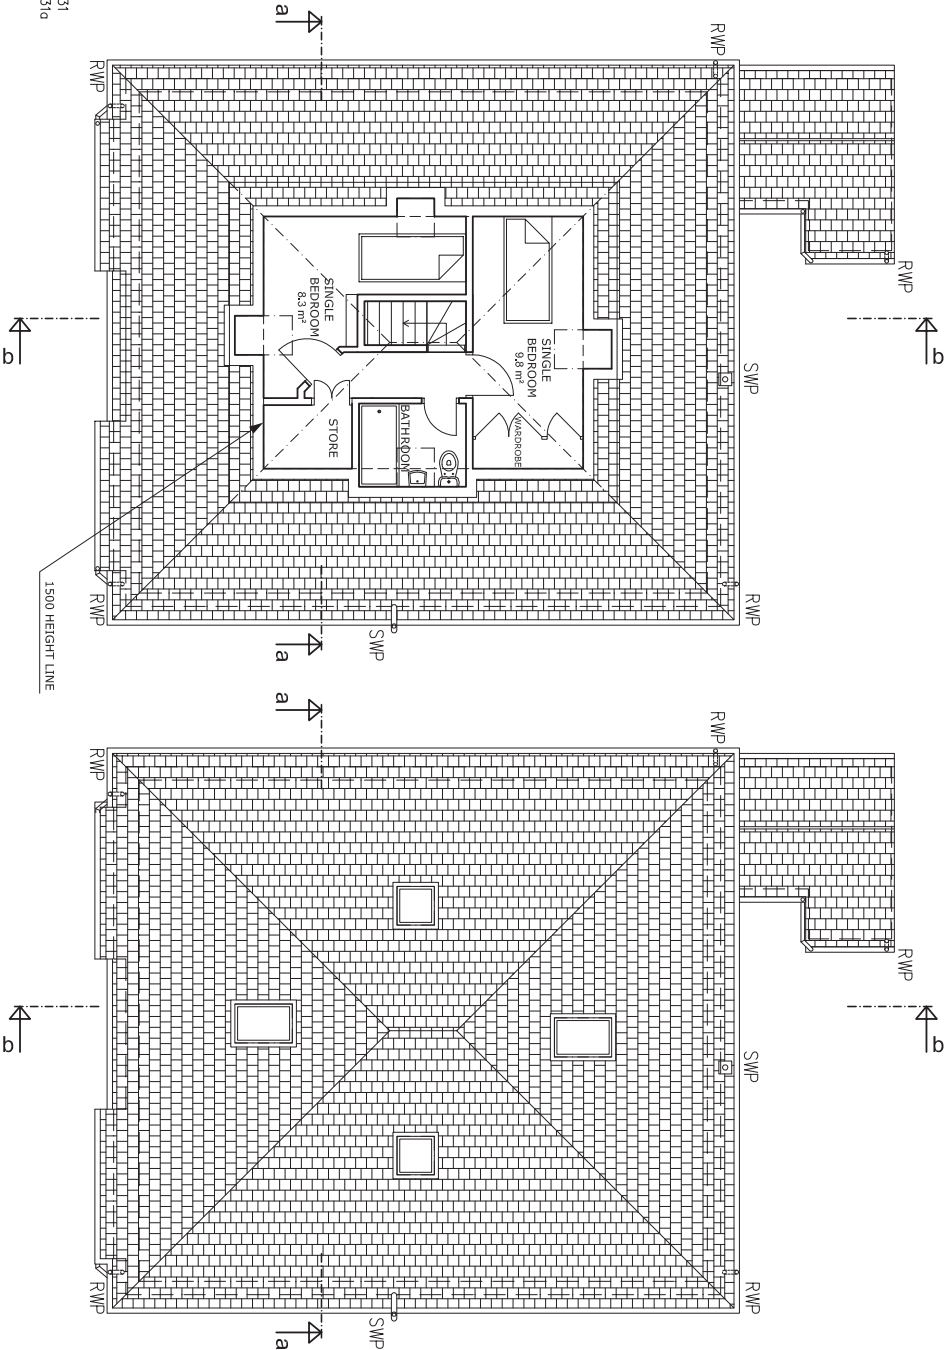

FIRST FLOOR PLAN

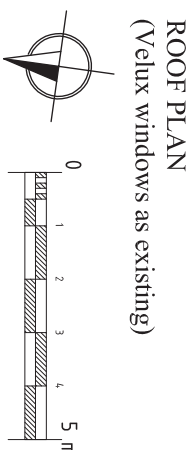

ROOF PLAN
(Velux windows as existing)

HOMESTYLE PROJECTS Ltd 75 Western Road London, W5 5DT Tel. 0797 568 1364 Email: homestyleprojects@gmail.com	DESIGNER:	SITE: 31 Derby Road, Uxbridge, UB8	JOB TITLE: CONVERSION OF EXISTING DETACHED BUNGALOW INTO 2N° FLATS	DRAWING TITLE: PROPOSED GROUND FLOOR, FIRST FLOOR, AND ROOF PLANS	SCALE: 1:100@A3	DATE: 03/16
	DRAWN:					
	HPL					
DRAWING NO.: HPL 226/26						