



SCHEDULE OF
ACCOMMODATION


	TOTAL LONDON PLAN MINIMUM AREA	TOTAL INTERNAL AREA (m²)
FLAT 1	50m²	51.7m²
1B 2P		
FLAT 2	84m²	85.5m²
3B 4P		

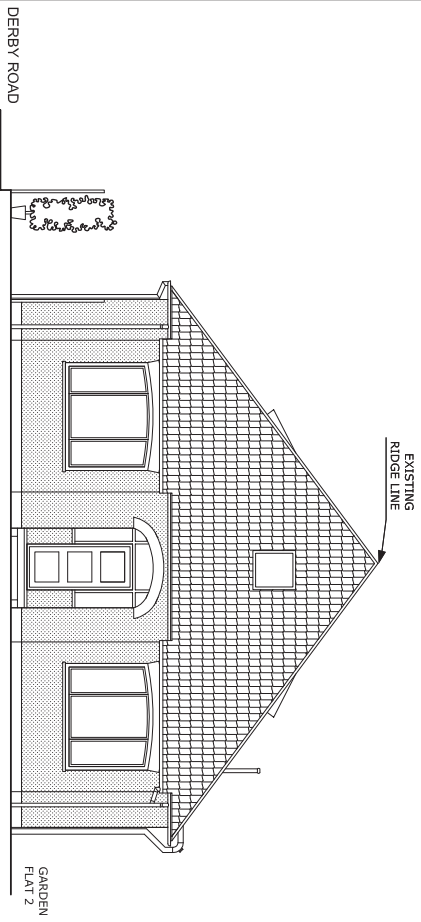


NORTH ELEVATION

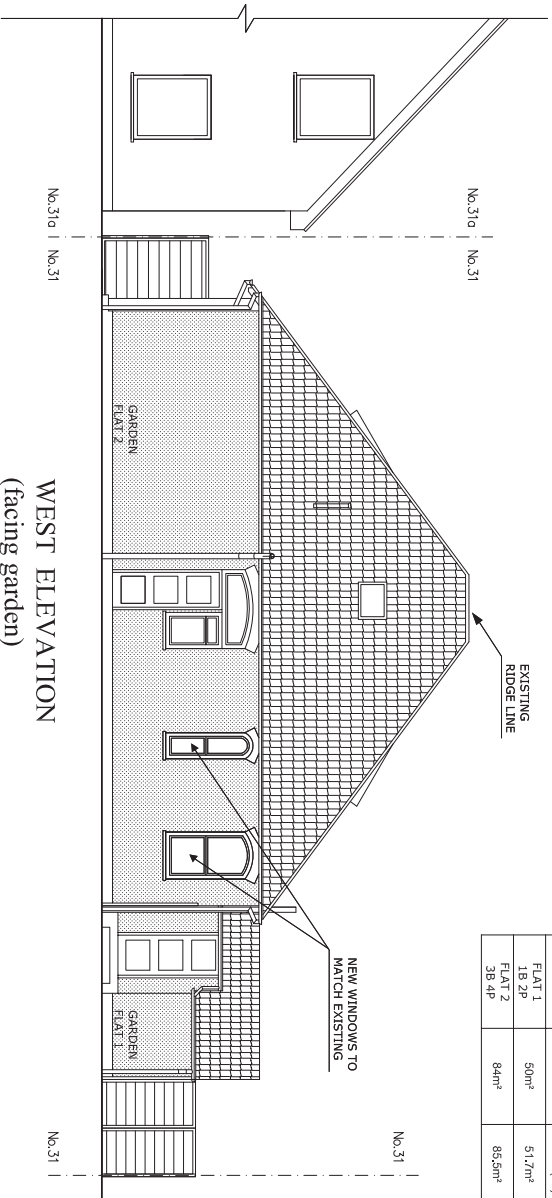


WEST ELEVATION
(facing garden)

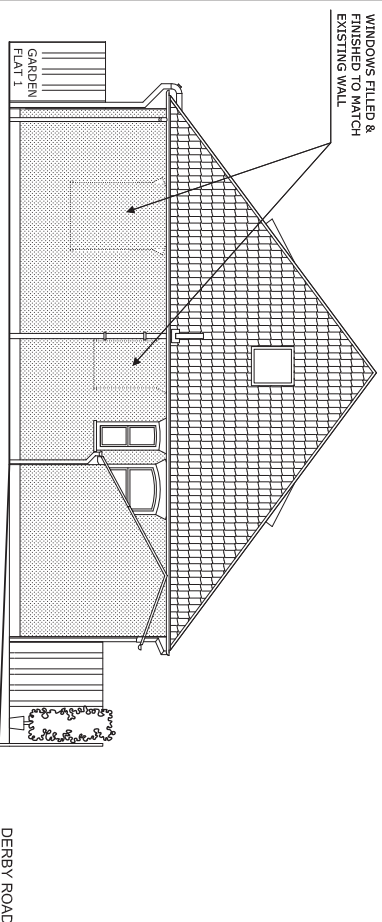

SOUTH ELEVATION

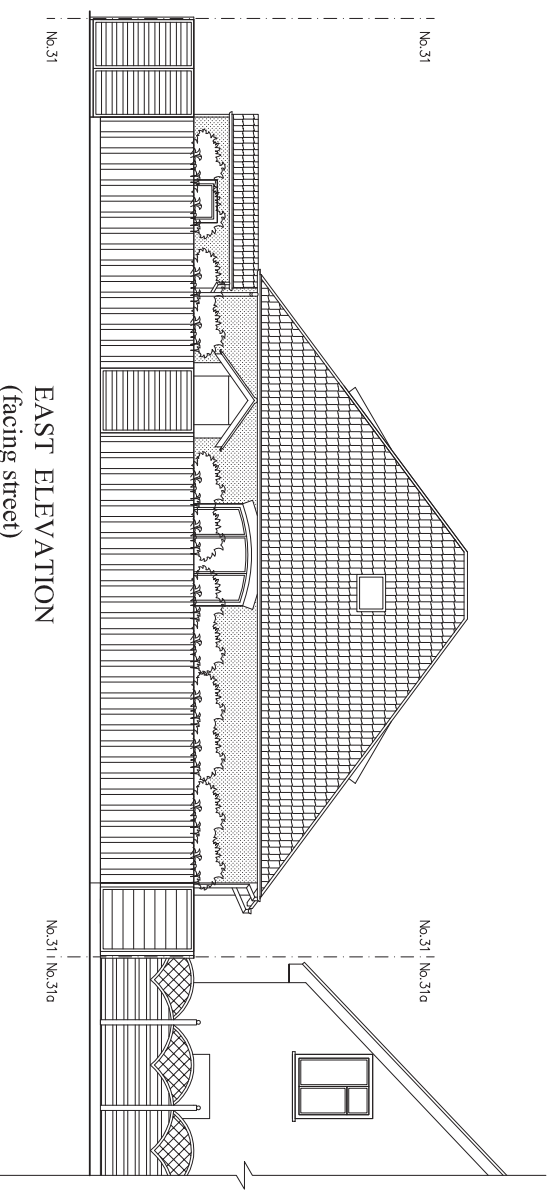

EAST ELEVATION
(facing street)

 

HOMESTYLE PROJECTS Ltd 75 Western Road London, W5 5DT Tel. 0797 588 1364 Email: homestyleprojects@gmail.com		DESIGNER: DRAWN: HPL	SITE: 31 Derby Road, Uxbridge, UB8	JOB TITLE: CONVERSION OF EXISTING DETACHED BUNGALOW INTO 2N° FLATS	DRAWING TITLE: PROPOSED ELEVATIONS	SCALE: 1:100@A3	DATE: 03/16
						DRAWING NO.: HPL 226/27	