




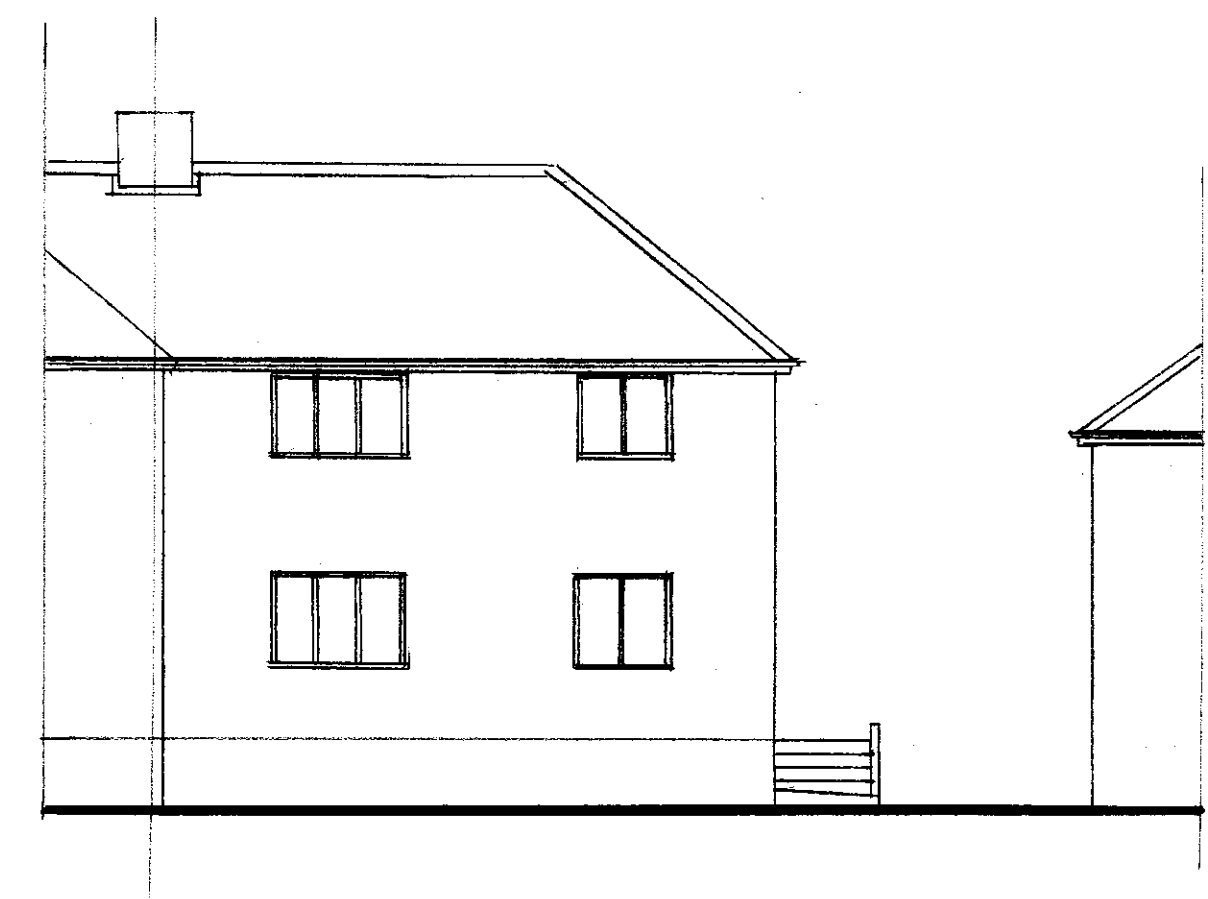


EXISTING FRONT VIEW

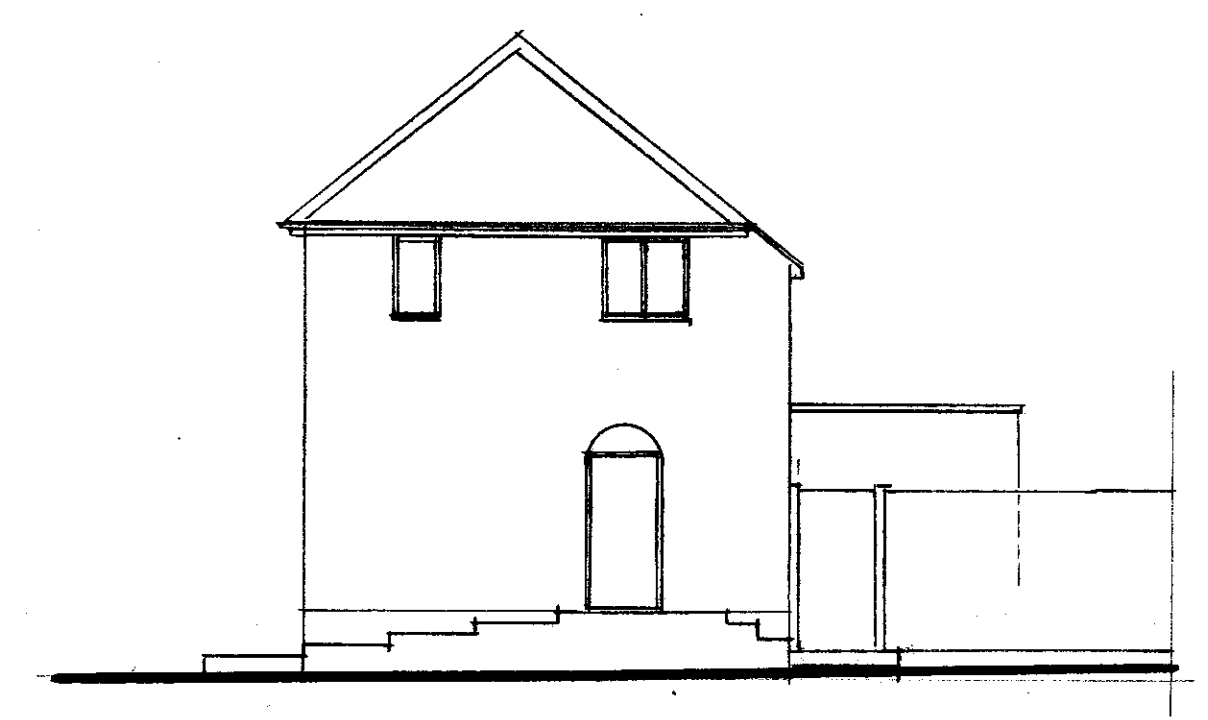


EXISTING SIDE VIEW

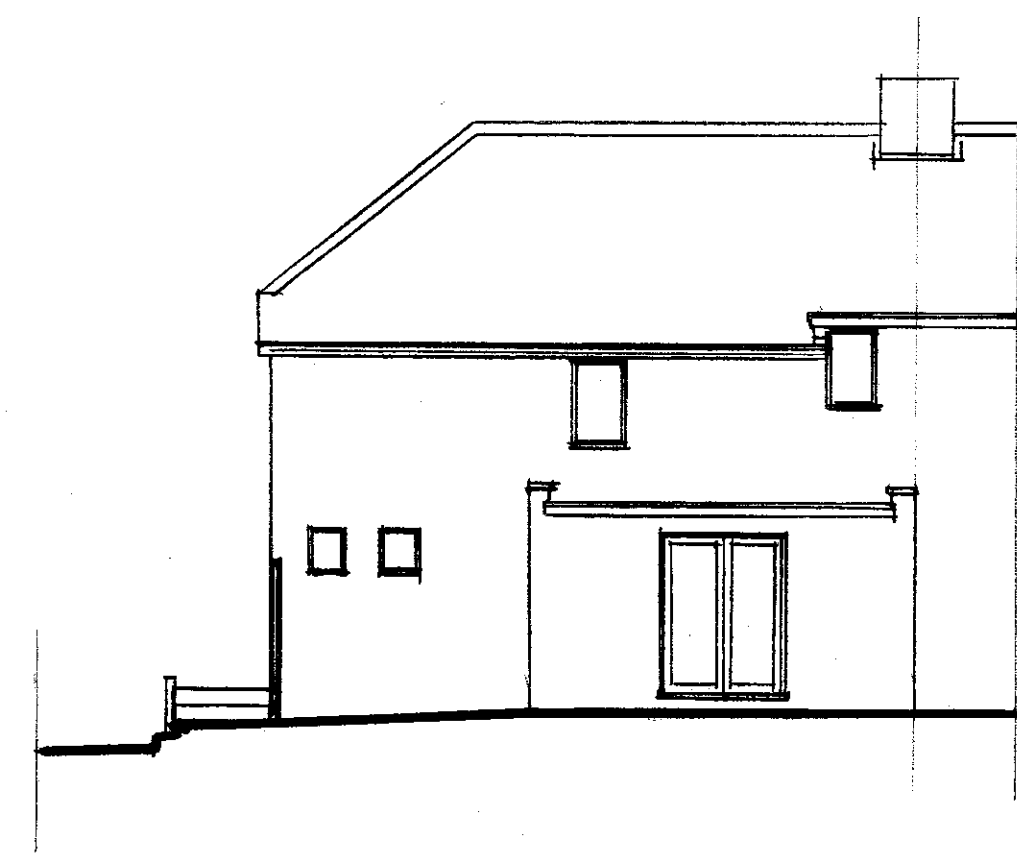


EXISTING REAR VIEW

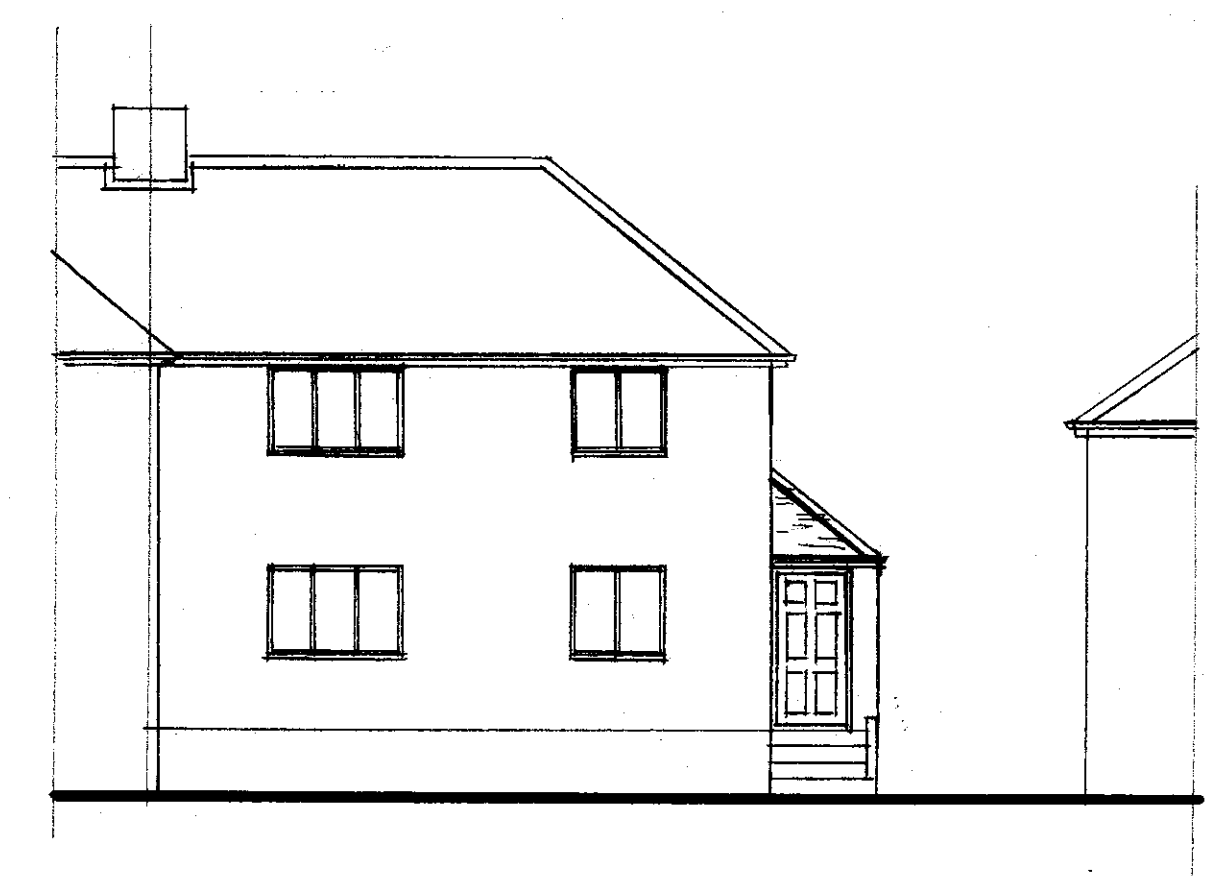


PROPOSED FRONT VIEW

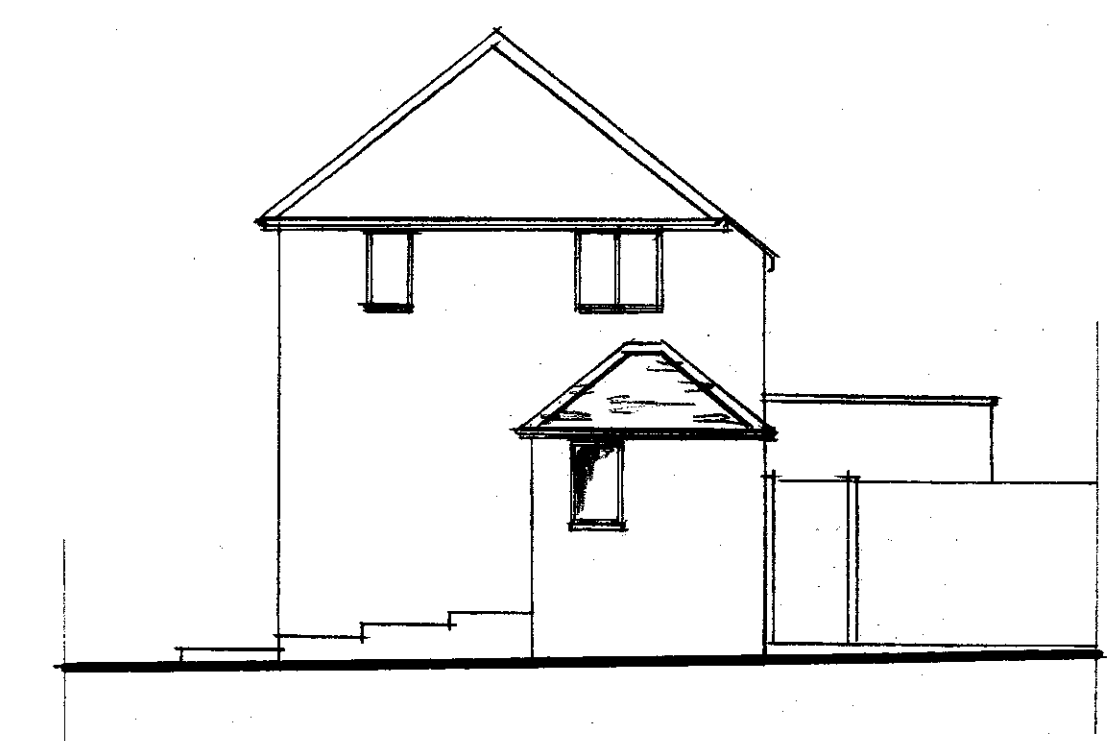


PROPOSED SIDE VIEW

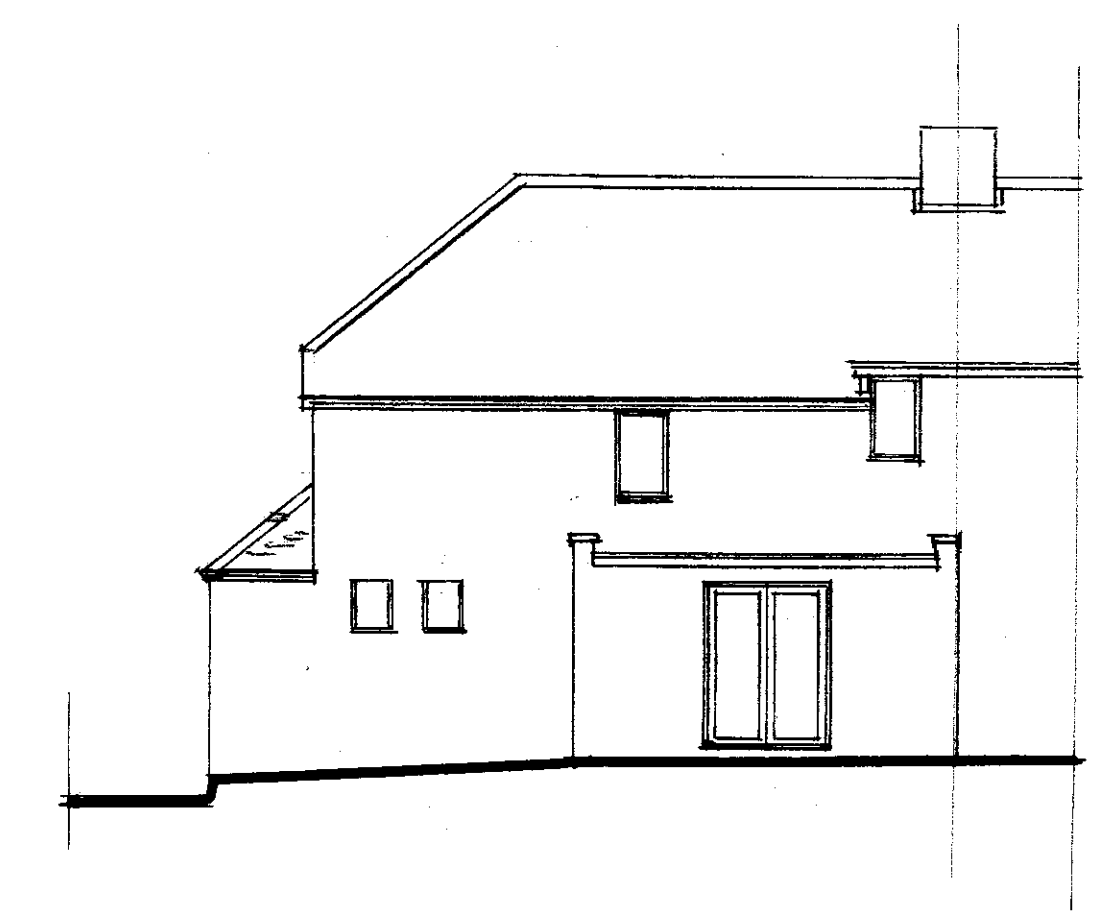

PROPOSED REAR VIEW

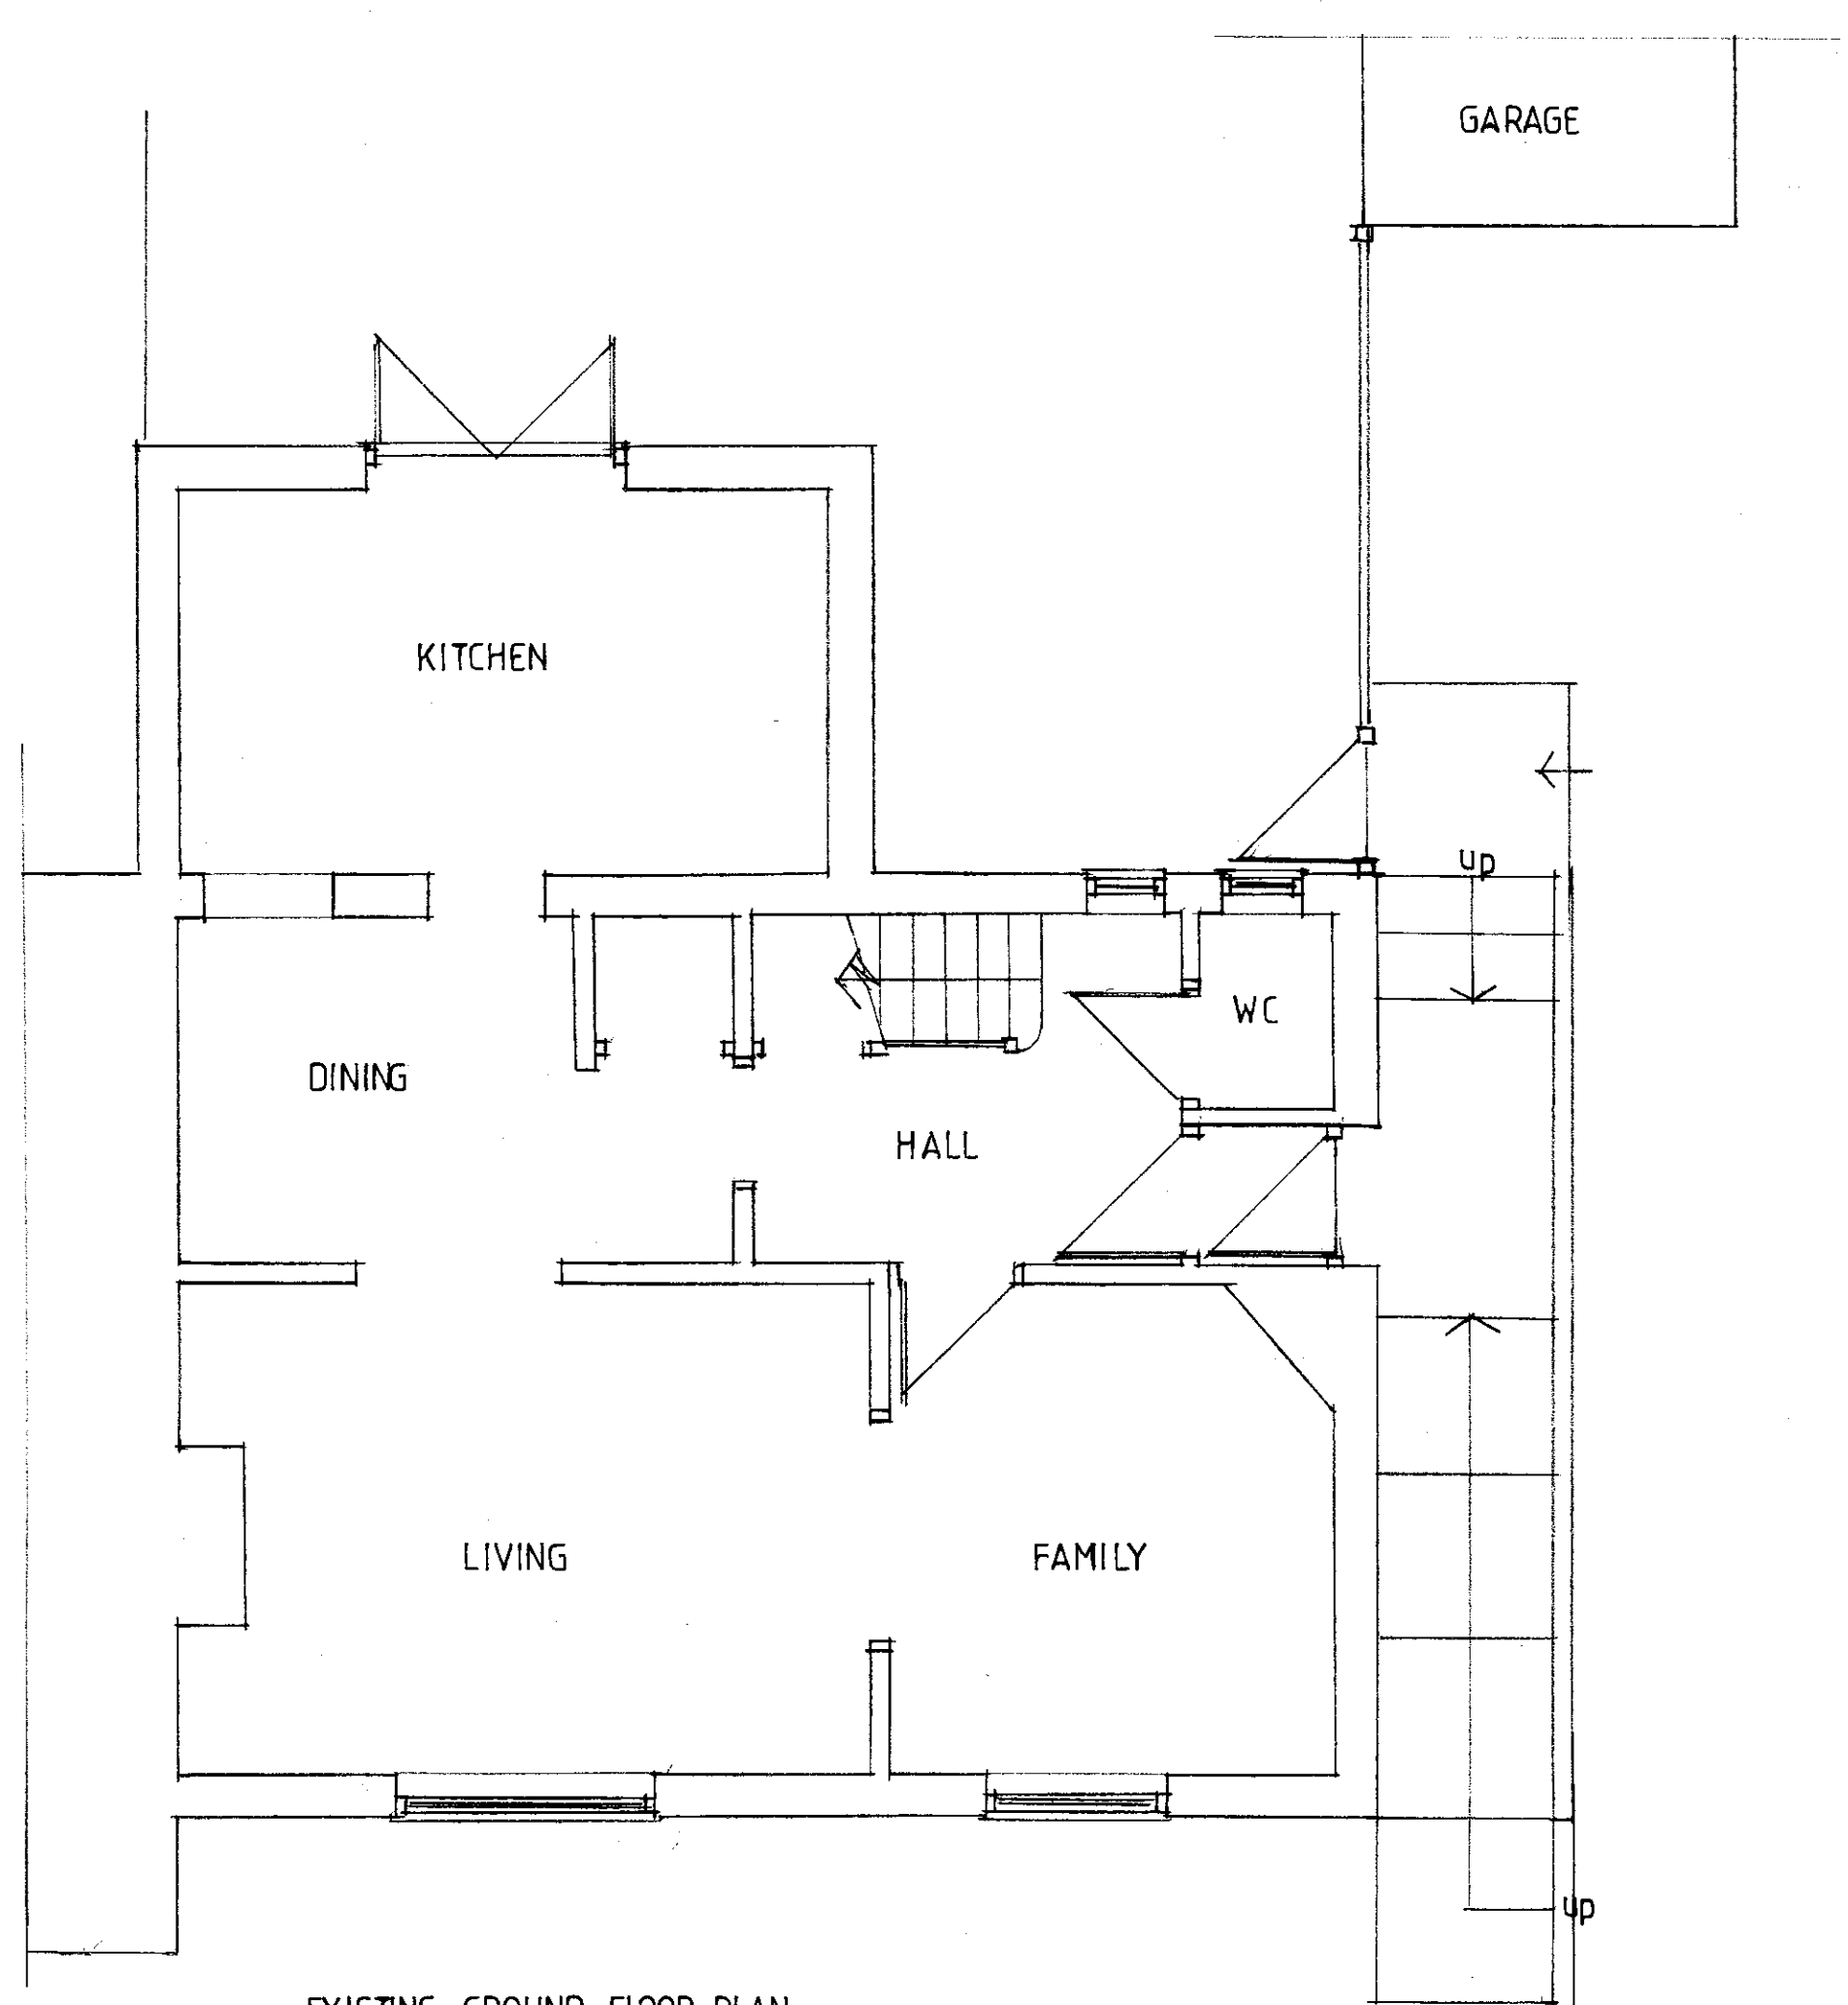

EXISTING GROUND FLOOR PLAN

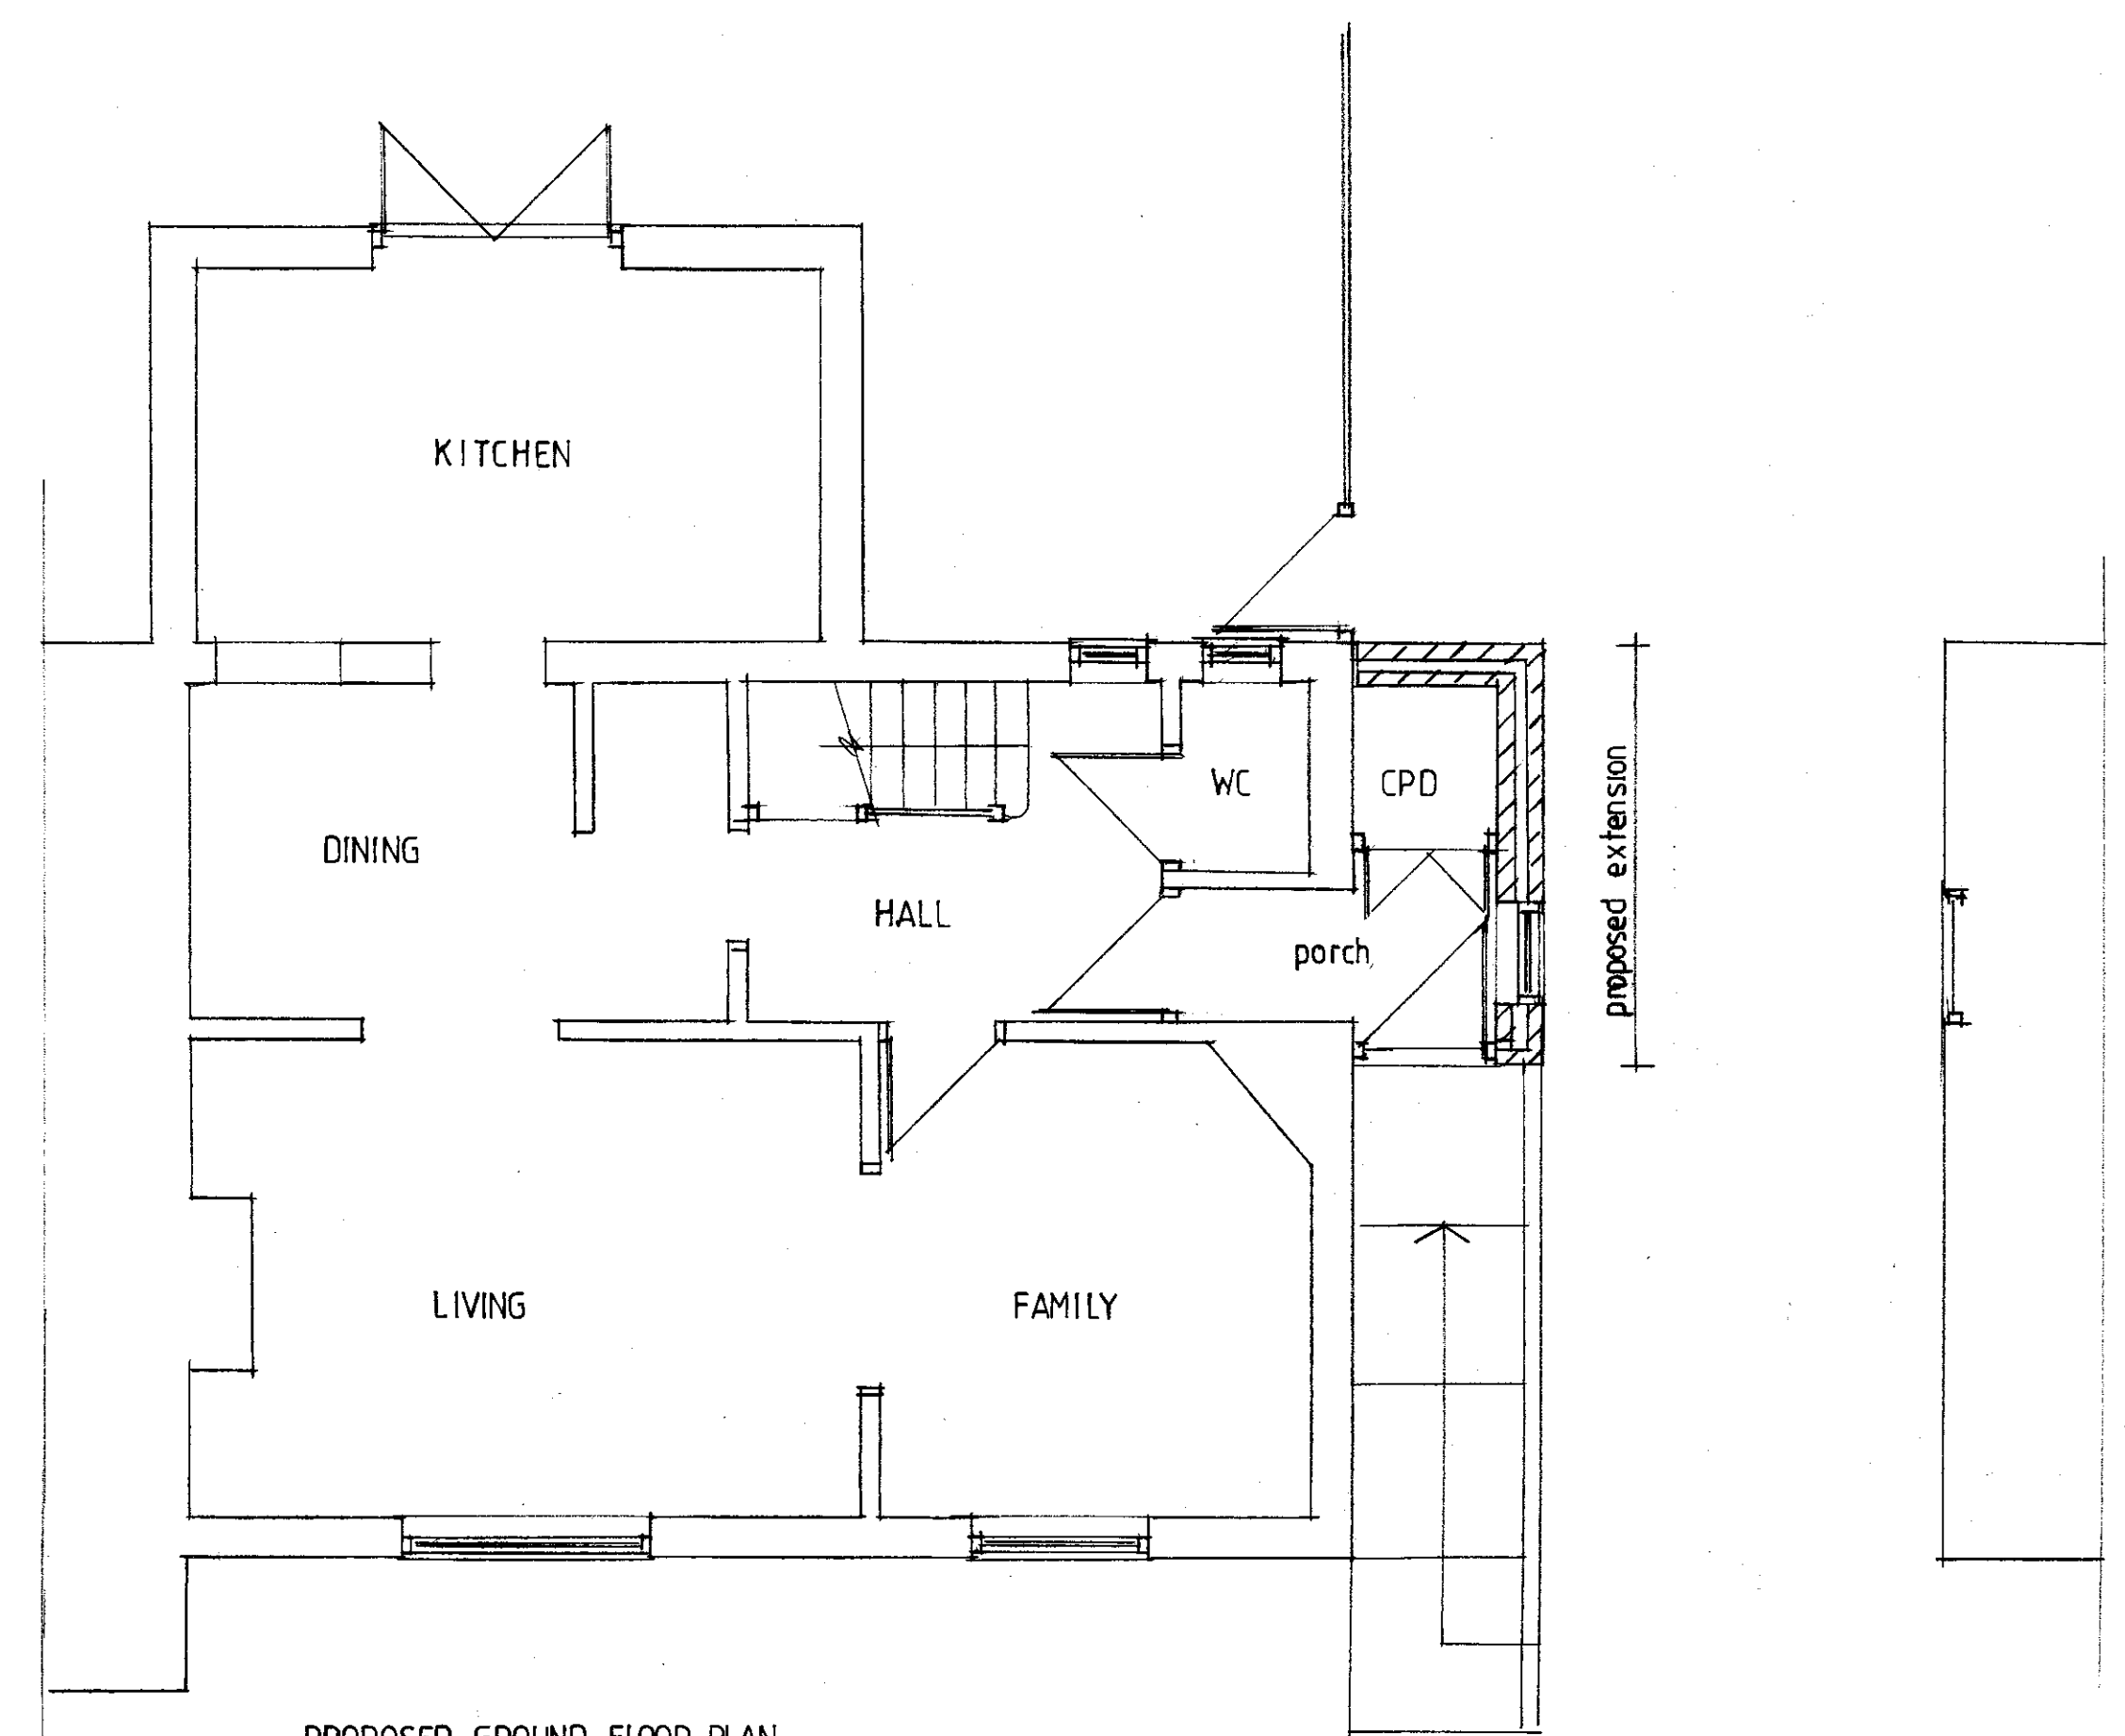

PROPOSED GROUND FLOOR PLAN

homeplans

Church Gardens, Church Hill, Harefield, Middlesex UB9 6DU

T: 01895 822488
E: patrick@homeplansharefield.com
W: www.homeplansharefield.com



CLIENT: MR & MRS CORDINGLY

PROJECT: 47 MOUNT PLEASANT
HAREFIELD

TITLE: DESIGN PROPOSAL - EXTENSION
FLOOR PLANS & ELEVATIONS

DRG NO:
2151 | 1

DATE:
JUNE 2021

SCALE:
1:50 | 1:100 AT A1

DRAWN:

--	--	--	--	--	--	--	--	--	--

