



Scale bar scale 1: 100

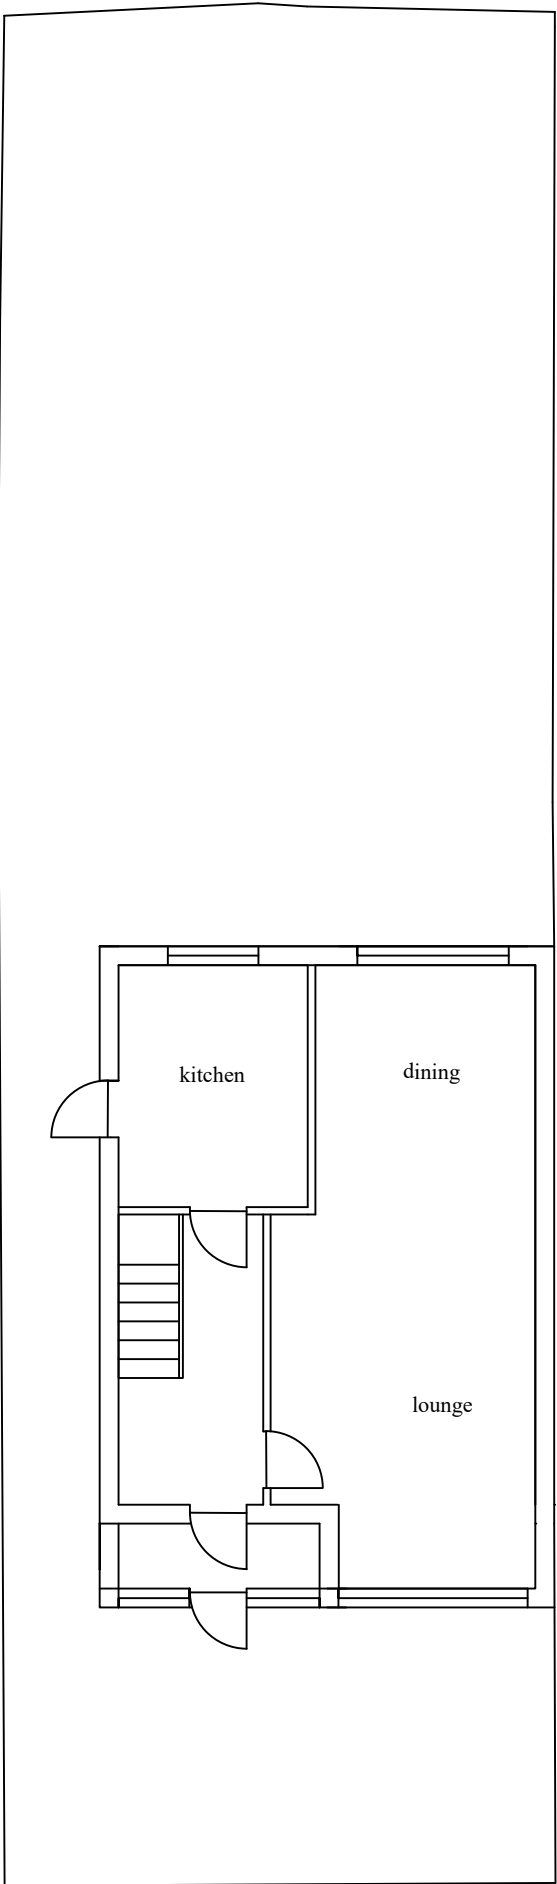

Existing Ground floor plan

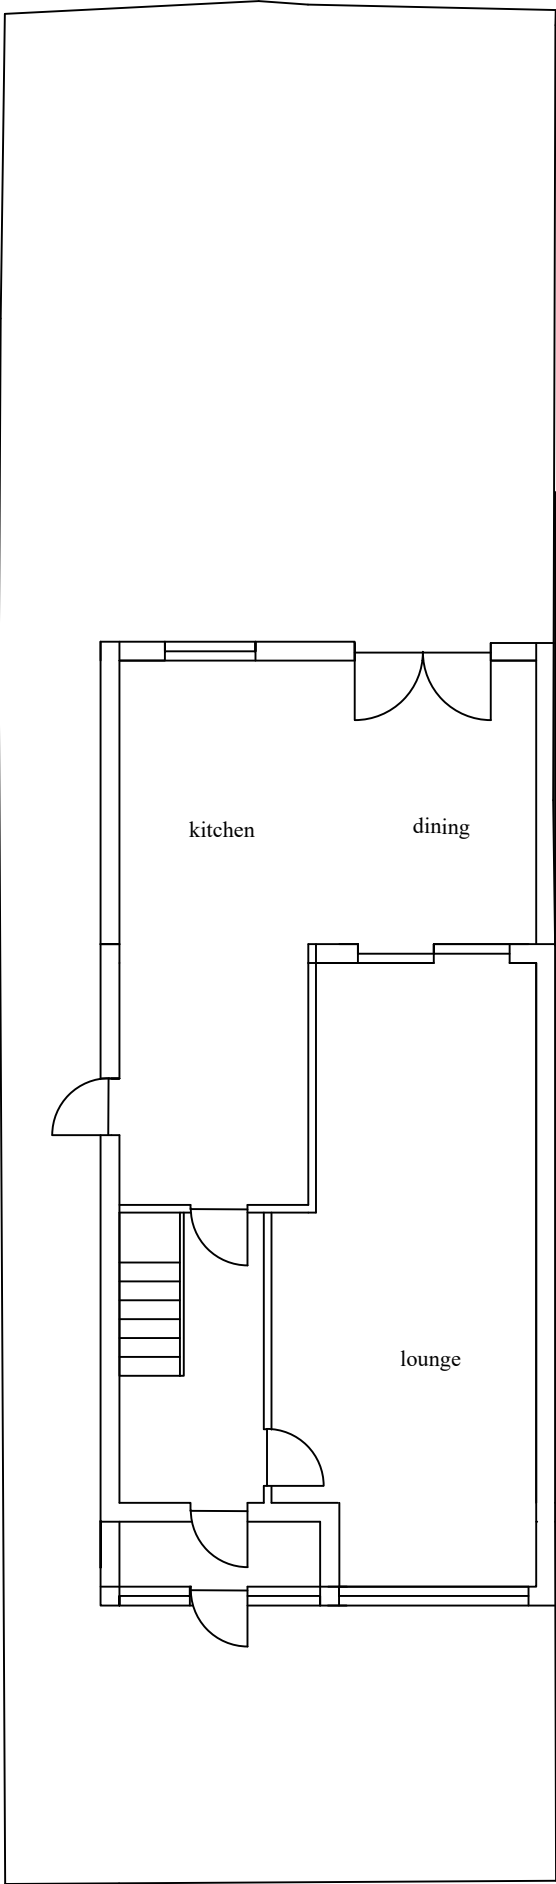

Proposed Ground floor plan

No.	Revision/Issue	Date
KVL Designs Ltd.		
kvldesignsltd@hotmail.com		
Title : Proposed Single rear extension		
at 65 Maxwell Road West Drayton.		
12/09/21		
DWG no. 29/Mar/01		
1:100 @ A3		