




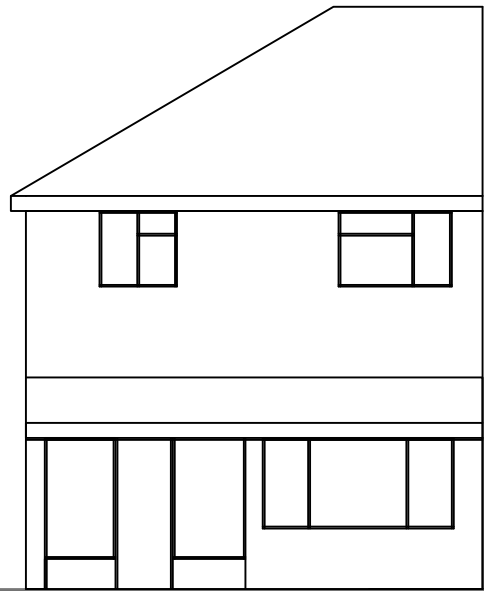


Existing Front elevation

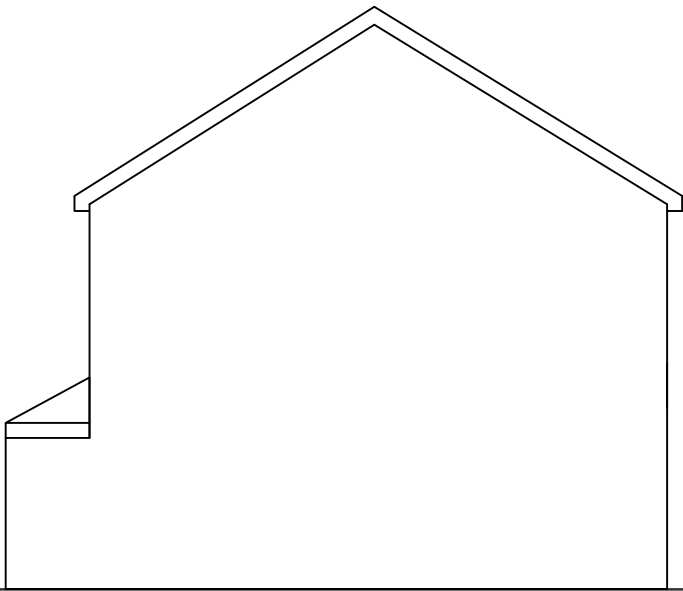


Existing side elevation

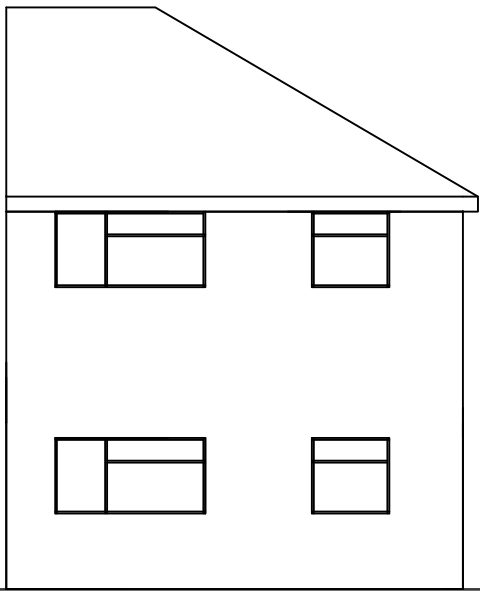


Existing rear elevation

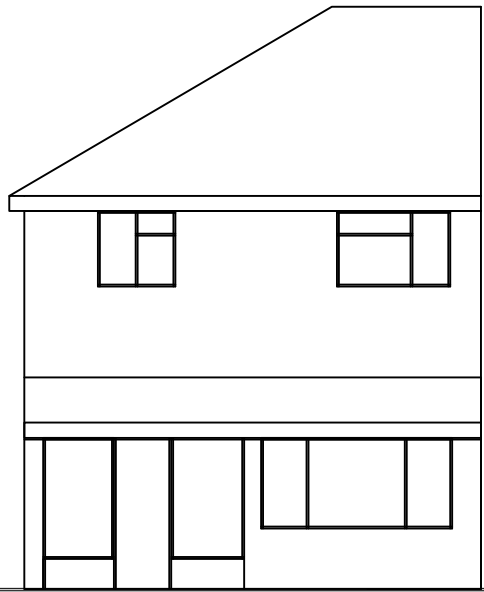


Proposed Front elevation

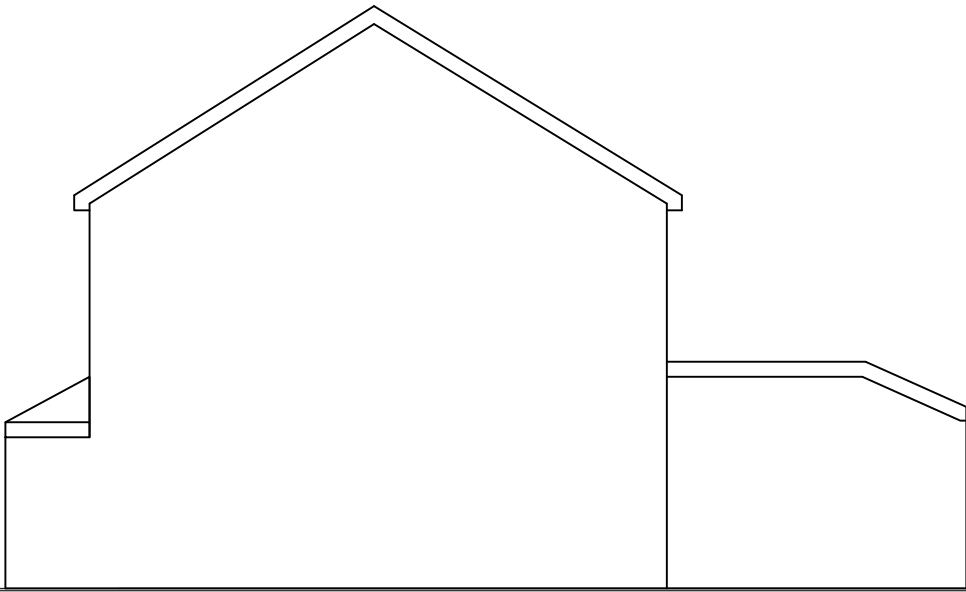

Proposed side elevation

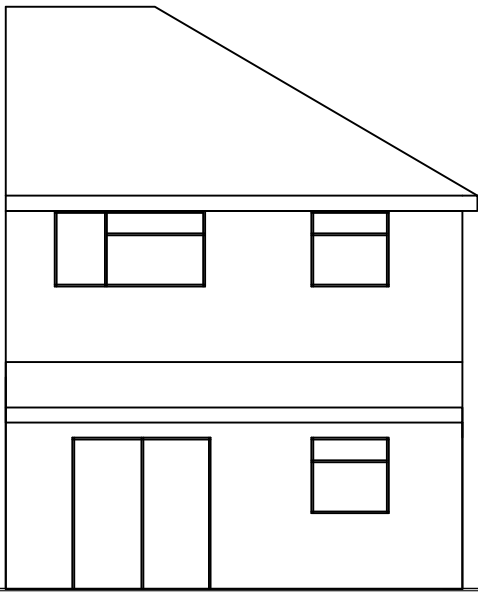

proposed rear elevation

 

Scale bar scale 1: 100

No.	Revision/Issue	Date
KVL Designs Ltd.		
kvldesignsltd@hotmail.com		
Title : Proposed Single rear extension		
at		
65 Maxwell Road		
West Drayton.		
12/09/21		
DWG no. 29/Mar/02		
1:100 @ A3		