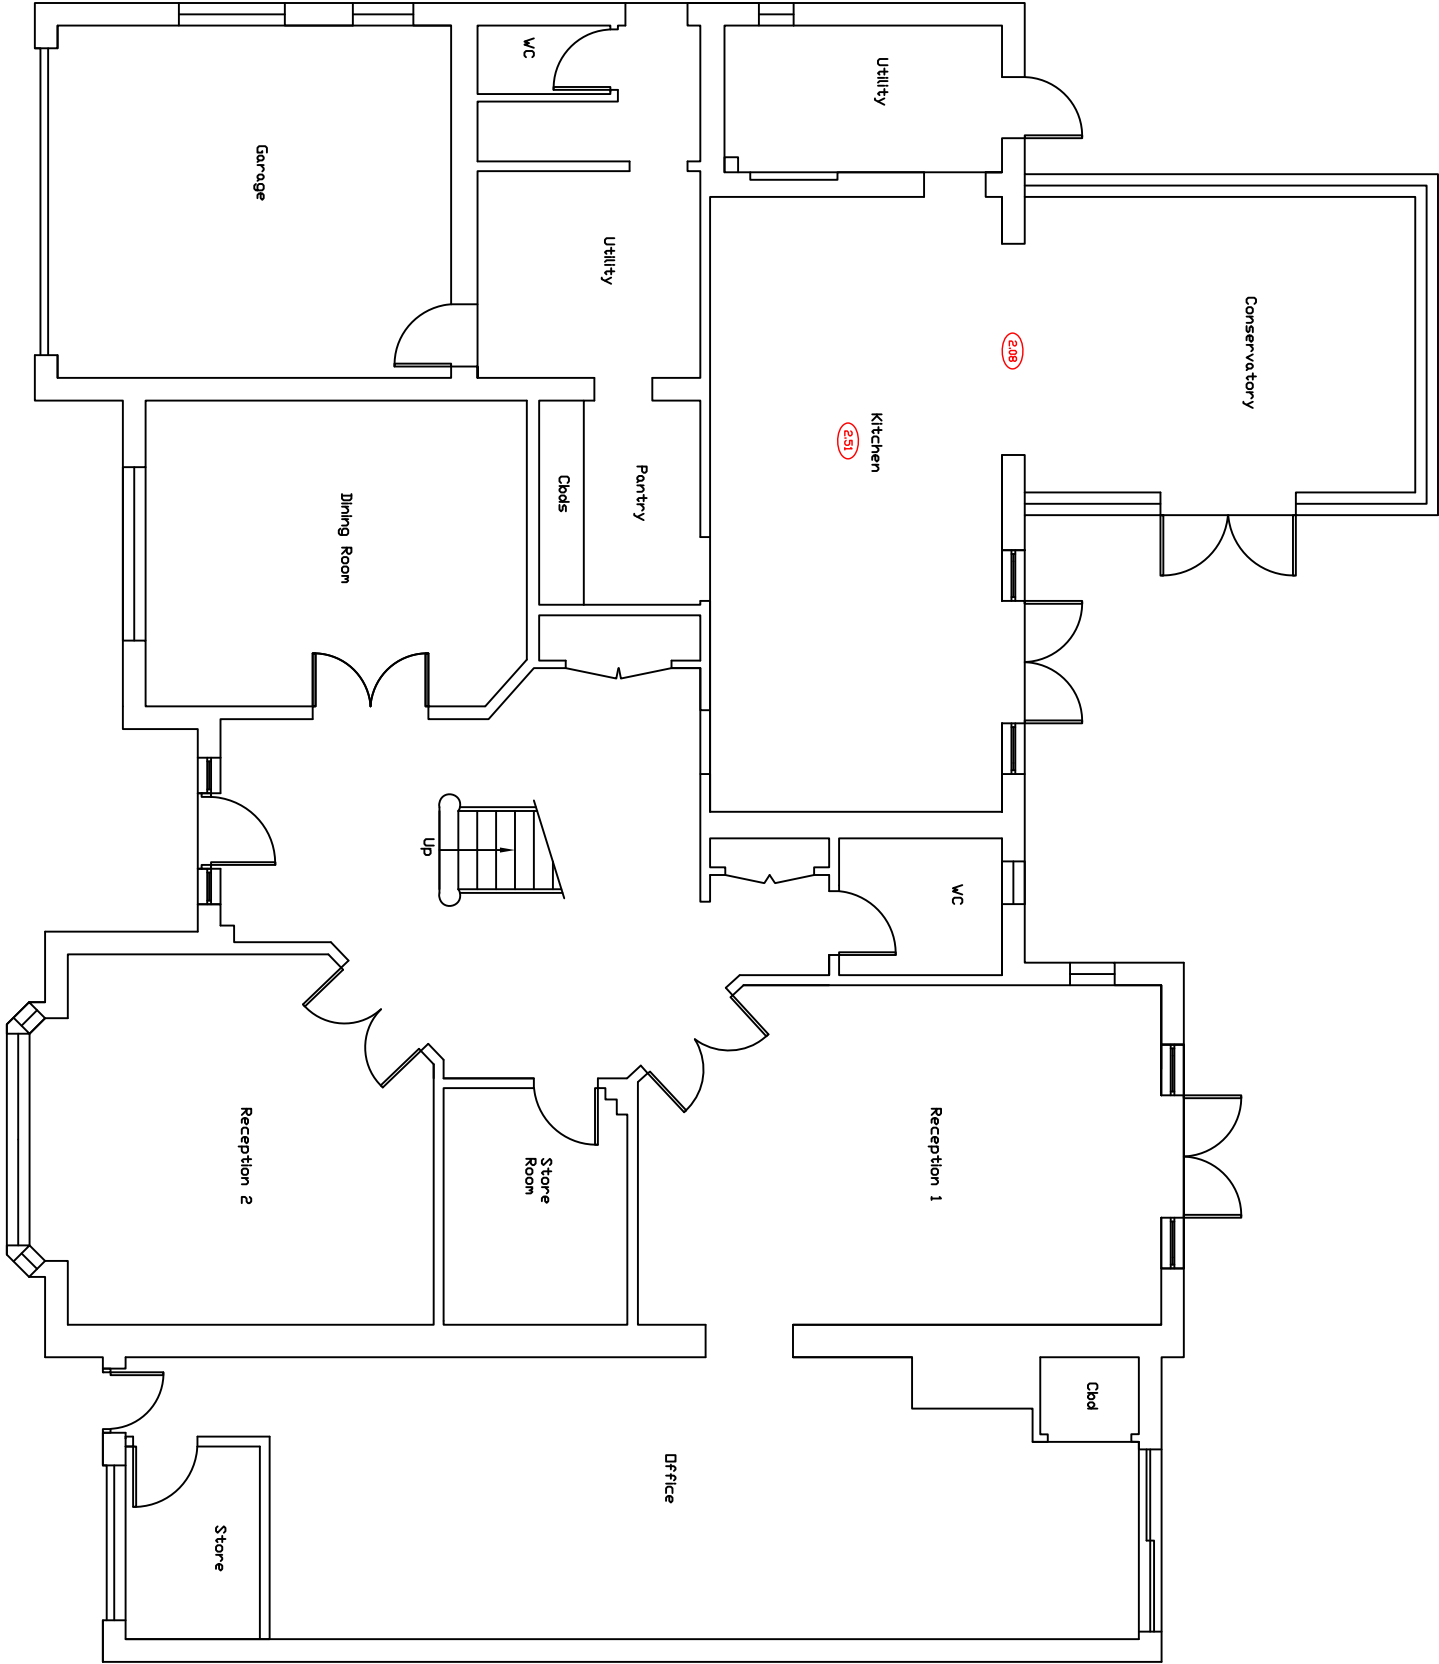


Ref.	Date	Revision	Preliminary Drawing		
	Nov' 20				
Existing Ground Floor Plan			Dwg. No.	001	Rev.
Scale 1:100 @ A3			Job No.	220174	
Client			Drawn By	R.D.	
			Checked By	M.F.	
Client					
Mr & Mrs Stevens					
Project					
16 Copewood Way, Northwood					
FIDLER ASSOCIATES LTD					
STRUCTURAL ENGINEERS, SURVEYORS					
& PROJECT MANAGERS					
31 Hillside Road, Northwood, Middx HA6 1PY					
Tel : 01923 840482 Fax : 01923 840483					
Email : mike@fiderassociates.co.uk					