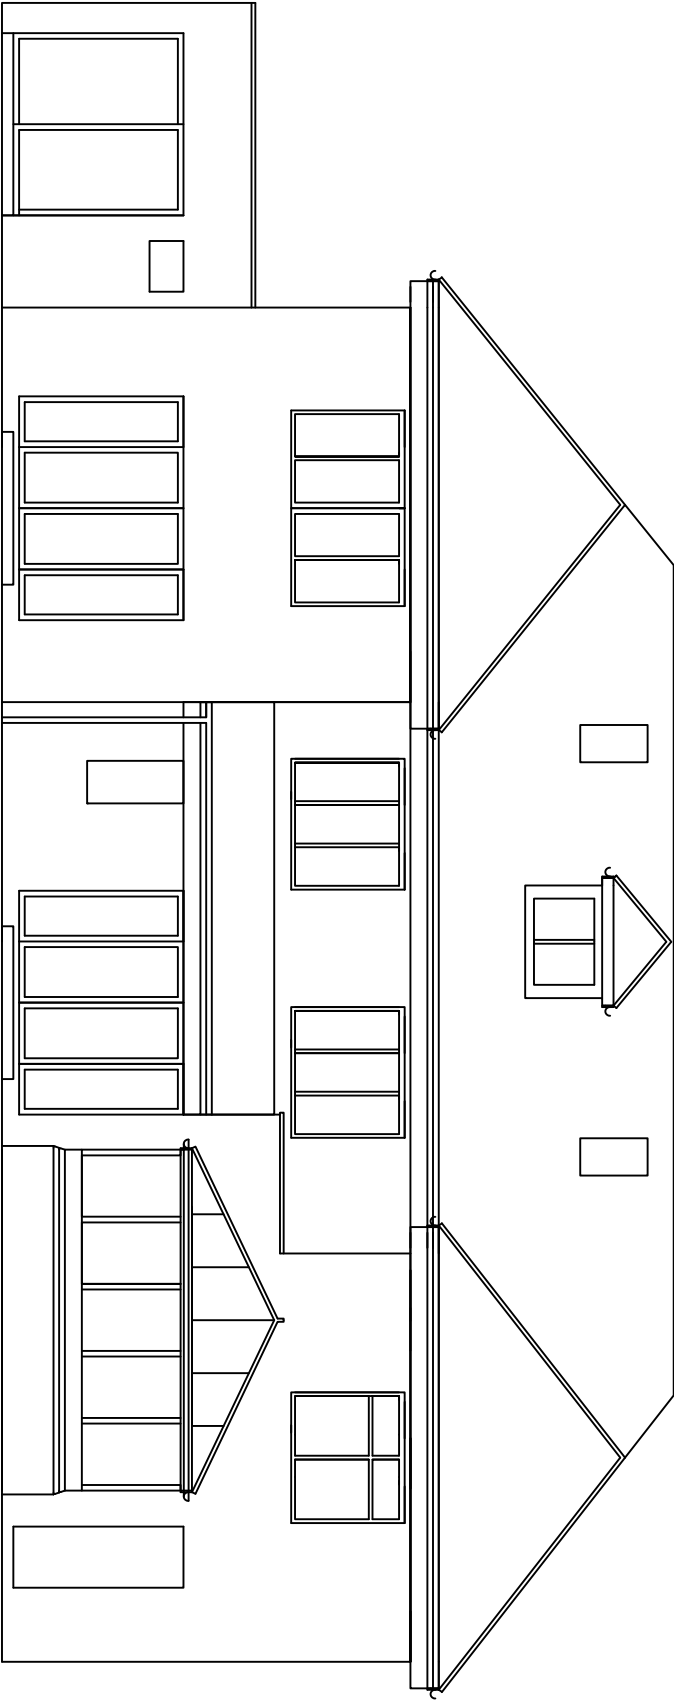


Ref.	Date	Revision	Preliminary Drawing		
	Nov 20				
Existing Rear Elevation			Dwg. No.	002	Rev.
Scale 1:100 @ A3			Drawn By	R.D.	
			Chkd. By	M.F.	
Client			Job No.	220174	
Mr & Mrs Stevens					
Project					
16 Copsewood Way, Northwood					
FIDLER ASSOCIATES LTD STRUCTURAL ENGINEERS, SURVEYORS & PROJECT MANAGERS 31 Hillside Road, Northwood, Middx HA6 1PY Tel : 01923 840482 Fax : 01923 840483 Email : mike@fidlerassociates.co.uk					