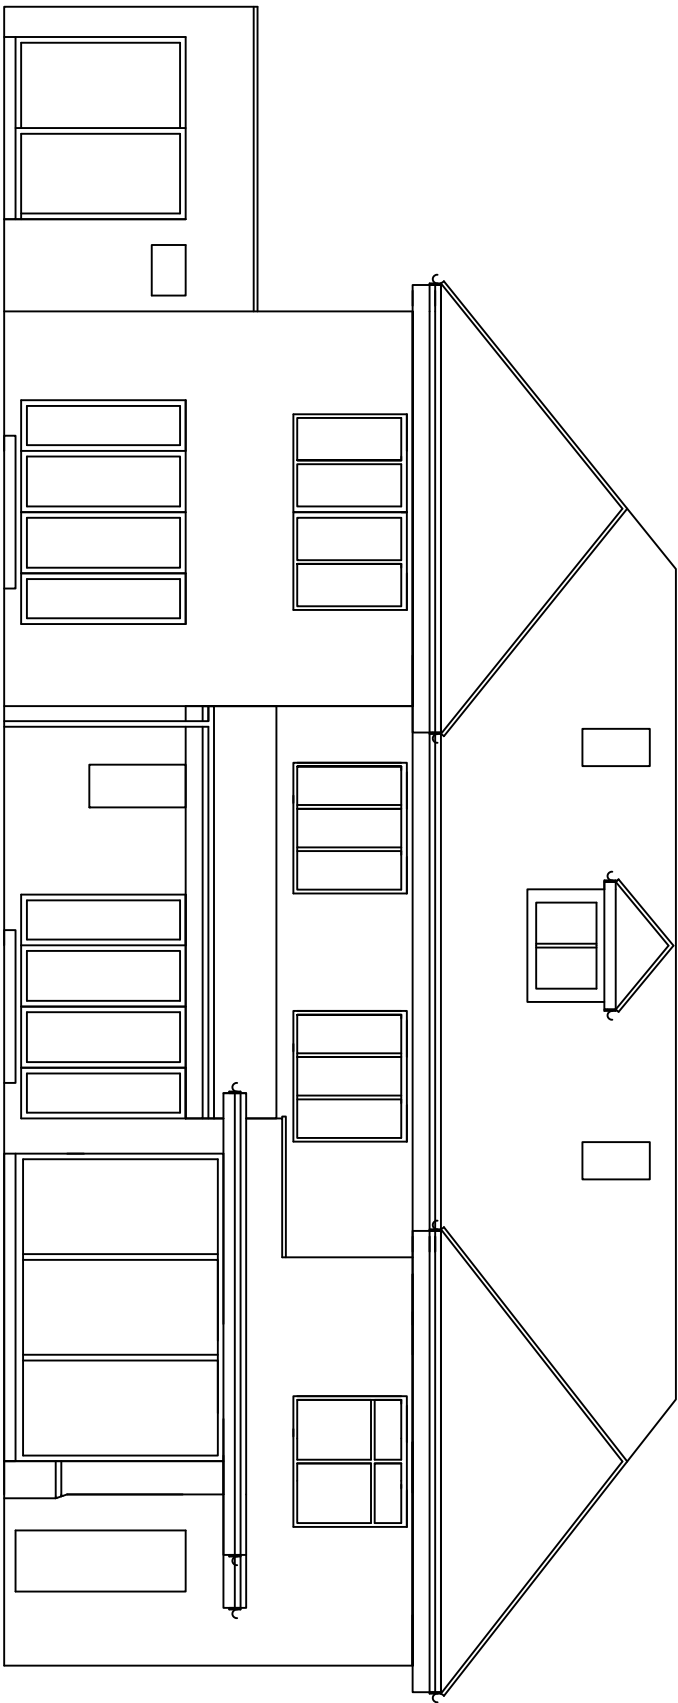


Ref.	Date	Revision	Preliminary Drawing	
	Nov' 20			

Proposed Rear Elevation		Dwg. No.	Rev.
		P002	D

Scale	Drawn By	Checked By	Job No.
1:100 @ A3	R.D.	M.F.	220174

Client
Mr & Mrs Stevens
Project
16 Copewood Way, Northwood

FIDLER ASSOCIATES LTD
STRUCTURAL ENGINEERS, SURVEYORS
& PROJECT MANAGERS
31 Hillside Road, Northwood, Middx HA6 1PY
Tel : 01923 840482 Fax : 01923 840483
Email : mike@fidlerassociates.co.uk