




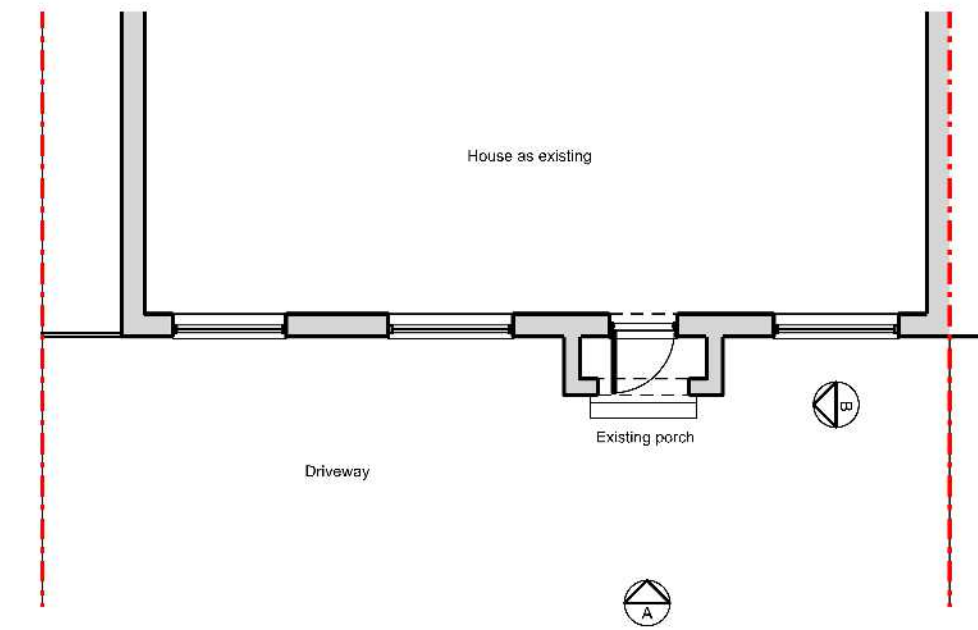


Existing Ground Floor Plan

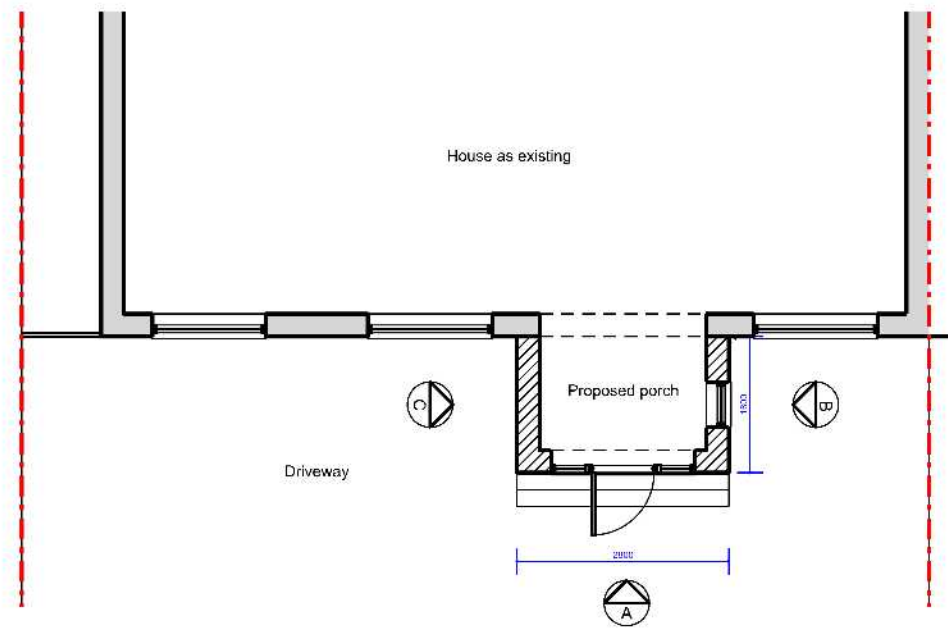


Proposed Ground Floor Plan

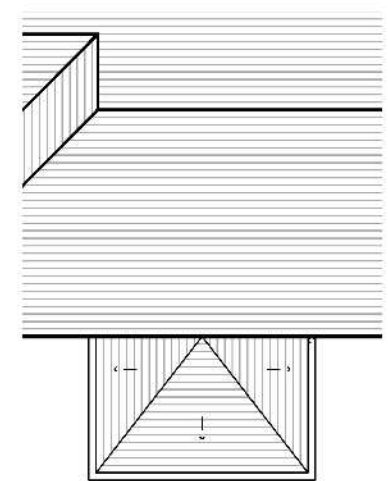

Proposed Porch Roof Plan

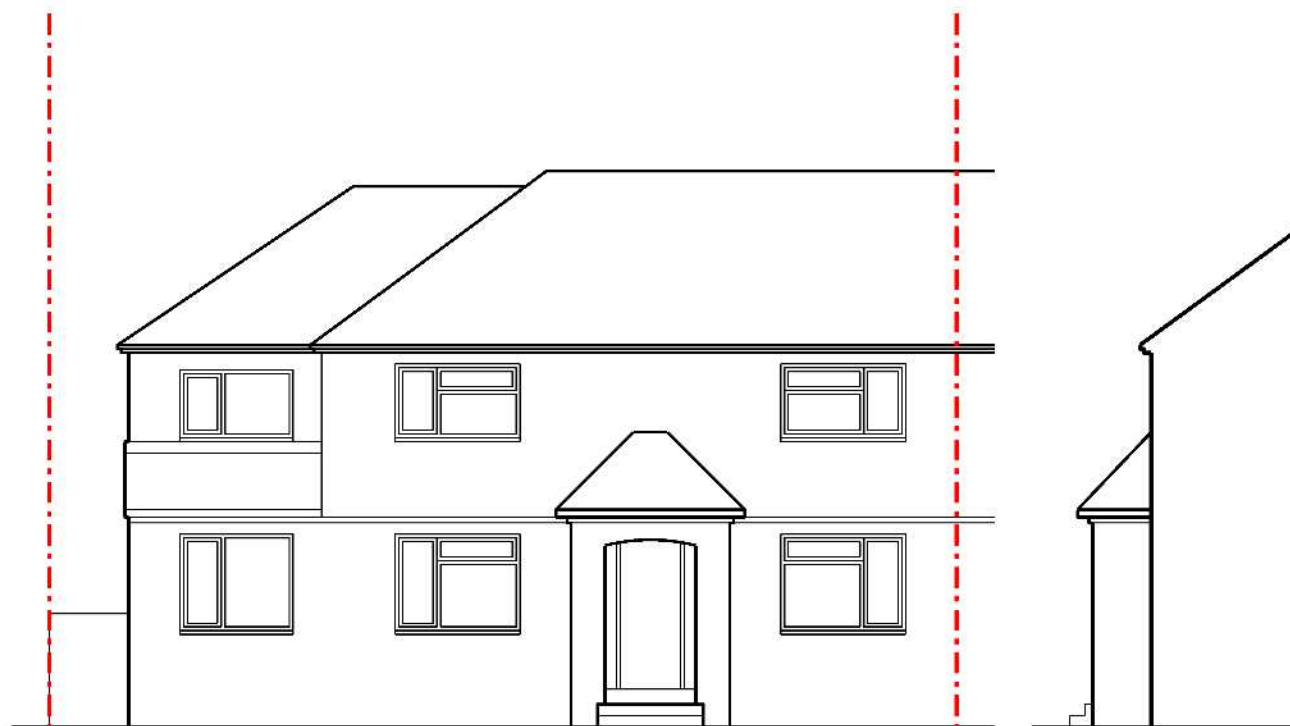


Existing Front Elevation, A

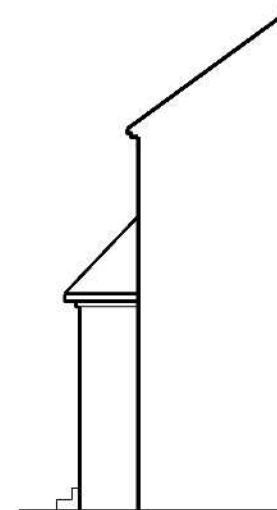

Existing Side Elevation, B



Proposed Front Elevation, A

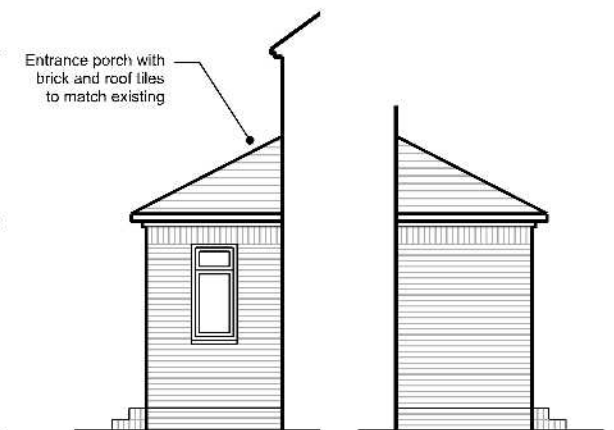

Proposed Side Elevation, B

Proposed Side Elevation, C

DO NOT SCALE OFF THIS DRAWING, USE FIGURED DIMENSIONS ONLY.


Dimensions, areas and levels where given are only approximate and subject to site survey. All dimensions are to be checked on site, prior to construction or construction preparation. Any discrepancies, proposed variations or omissions assumed are to be reported to the Designer without delay, before work commences.

This drawing is to be read in conjunction with the architectural specifications (where provided) and all relevant consultants and / or specialist drawings / documents.


Engineer to visit site following full step out to verify structural design, before work commences. Appointed contractor to ensure works on site comply fully with latest UK Building Regulations.

Electronic data / drawings are issued as 'read only' and should not be intercalled for measurement. All equipment and fittings locations, quality and specifications to be approved by specialist consultants and confirmed by user. All specified products to be installed in accordance with manufacturer guidelines and recommendations.

Rev	Date	Description
A	06.04.2021	DRAFT PLANNING
B	10.05.2021	PLANNING
C	16.04.2021	PLANNING UPDATE

 

MICHAEL MORGAN | 07767302318 | M.MORGAN91@HOTMAIL.CO.UK

 

PLANNING

Project: 23 Priory Avenue, Harefield, Middlesex, UB9 6AP	Date: April 2021
Title: Existing and Proposed Drawings	
Scale: 1:50 @A1 1:100 @A3	Drawing Number: PL 104 010
Revision: B	