



Location Plan, 23 Priory Avenue, Harefield, Middlesex, UB9 6AP

DO NOT SCALE OFF THIS DRAWING. USE FIGURED DIMENSIONS ONLY.


Dimensions, areas and levels where given are only approximate and subject to site survey. All dimensions are to be checked on site, prior to construction or construction preparation. Any discrepancies, proposed variations or clarifications required are to be reported to the designer without delay, before work commences.

This drawing is to be read in conjunction with the architectural specification (where provided) and all relevant consultants and / or specialists drawings / documents.

Engineer to visit site following full strip out to verify structural design, before work commences. Appointed contractor to ensure works on site comply fully with latest UK Building Regulations.

Electronic data / drawings are issued as "read only" and should not be interrogated for measurement. All equipment and fittings location, quantity and specification to be approved by specialist consultant and confirmed by client. All specified products to be installed in accordance with manufacturer guidelines and recommendations.

Rev	Date	Description
A	05.04.2021	DRAFT PLANNING
A	19.04.2021	PLANNING

 

SCALE



EXISTING



PROPOSED

PLANNING

Project: 23 Priory Avenue, Harefield, Middlesex, UB9 6AP


Date:

April 2021

Title: Location Plan

Scale: 1:625 @A1 Drawing Number: 104.001
1:1250 @A3

Revision: A

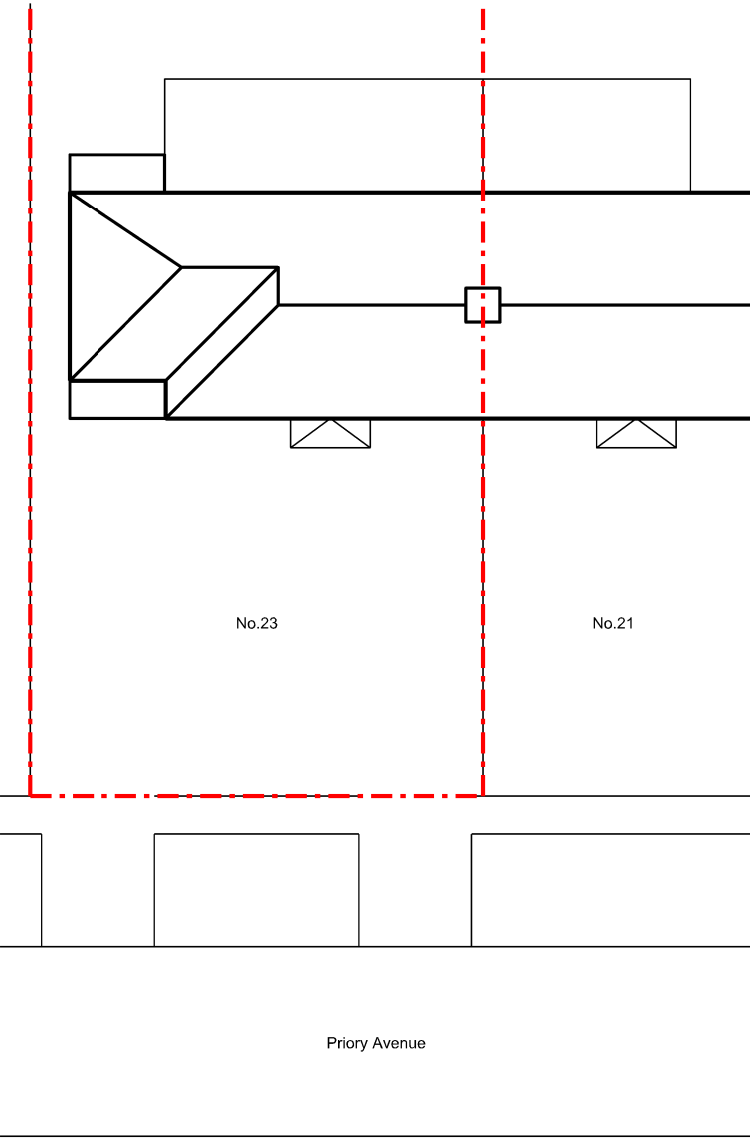

DO NOT SCALE OFF THIS DRAWING. USE FIGURED DIMENSIONS ONLY.


Dimensions, areas and levels where given are only approximate and subject to site survey. All dimensions are to be checked on site, prior to construction or construction preparation. Any discrepancies, proposed variations or clarifications required are to be reported to the designer without delay, before work commences.

This drawing is to be read in conjunction with the architectural specification (where provided) and all relevant consultants and / or specialists drawings / documents.

Engineer to visit site following full strip out to verify structural design, before work commences. Appointed contractor to ensure works on site comply fully with latest UK Building Regulations.

Electronic data / drawings are issued as "read only" and should not be interrogated for measurement. All equipment and fittings location, quantity and specification to be approved by specialist consultant and confirmed by client. All specified products to be installed in accordance with manufacturer guidelines and recommendations.

Rev	Date	Description
	05.04.2021	DRAFT PLANNING
A	19.04.2021	PLANNING

 

SCALE



EXISTING



PROPOSED

PLANNING

Project: 23 Priory Avenue, Harefield, Middlesex, UB9 6AP

Date:

April 2021


Title: Block Plan Existing

Scale: 1:100 @A1
1:200 @A3


Drawing Number: 104.005

Revision: A


MICHAEL MORGAN | 07767302318 | M.MORGAN91@HOTMAIL.CO.UK

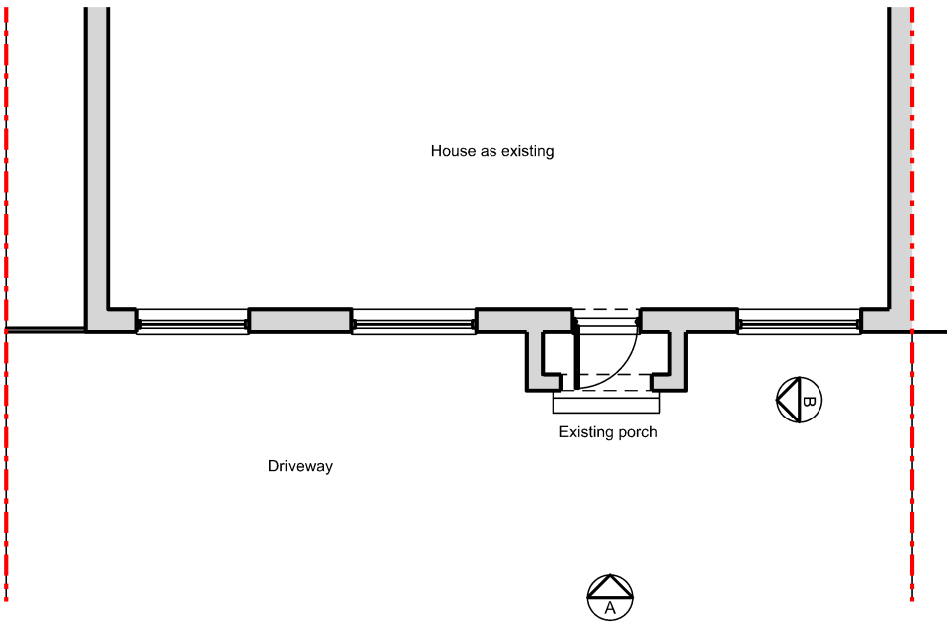

Existing Ground Floor Plan

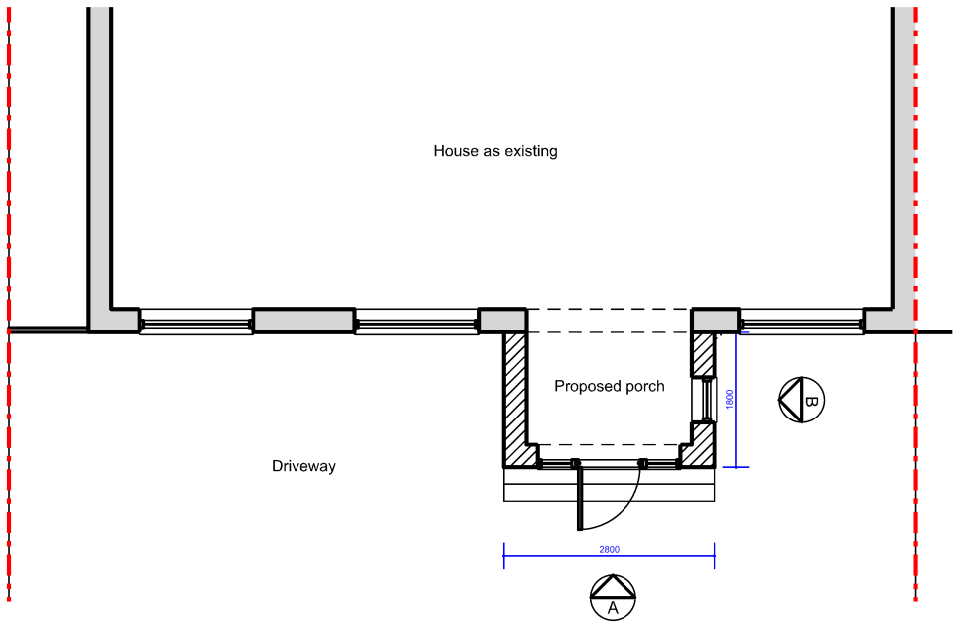


Proposed Ground Floor Plan

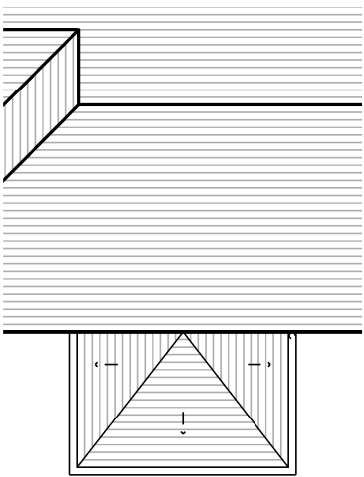

Proposed Porch Roof Plan




Existing Front Elevation, A

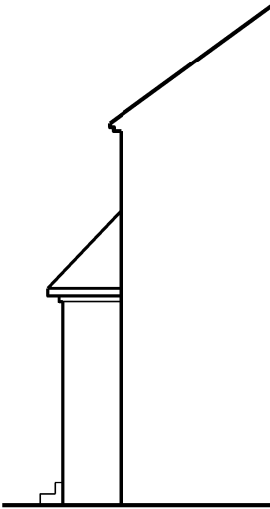

Existing Side Elevation, B



Proposed Front Elevation, A

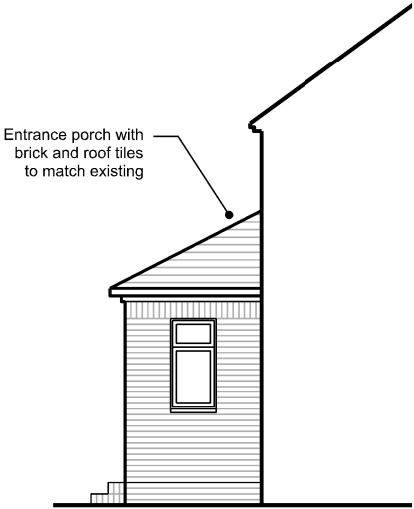

Proposed Side Elevation, B

DO NOT SCALE OFF THIS DRAWING. USE FIGURED DIMENSIONS ONLY.


Dimensions, areas and levels where given are only approximate and subject to site survey. All dimensions are to be checked on site, prior to construction or construction preparation. Any discrepancies, proposed variations or clarifications required are to be reported to the designer without delay, before work commences.

This drawing is to be read in conjunction with the architectural specification (where provided) and all relevant consultants and / or specialists drawings / documents.

Engineer to visit site following full strip out to verify structural design, before work commences. Appointed contractor to ensure works on site comply fully with latest UK Building Regulations.

Electronic data / drawings are issued as "read only" and should not be interrogated for measurement. All equipment and fittings location, quantity and specification to be approved by specialist consultant and confirmed by client. All specified products to be installed in accordance with manufacturer guidelines and recommendations.

Rev	Date	Description
A	05.04.2021	DRAFT PLANNING
	19.04.2021	PLANNING

 

MICHAEL MORGAN | 07767302318 | M.MORGAN91@HOTMAIL.CO.UK



PLANNING

Project:	23 Priory Avenue, Harefiled, Middlesex, UB9 6AP	Date:	April 2021
Title:	Existing and Proposed Drawings		
Scale:	1:50 @A1 1:100 @A3	Drawing Number:	PL_104.010
		Revision:	A



No.16 Priory Avenue, Porch



No.9 Priory Avenue, Porch



No.23 Priory Avenue, Existing Front Porch / Driveway



No.3 Truesdale Drive, Porch



No.9 Truesdale Drive, Porch



No.20 Truesdale Drive, Porch

DO NOT SCALE OFF THIS DRAWING. USE FIGURED DIMENSIONS ONLY.

Dimensions, areas and levels where given are only approximate and subject to site survey. All dimensions are to be checked on site, prior to construction or construction preparation. Any discrepancies, proposed variations or clarifications required are to be reported to the designer without delay, before work commences.

This drawing is to be read in conjunction with the architectural specification (where provided) and all relevant consultants and / or specialists drawings / documents.

Engineer to visit site following full strip out to verify structural design, before work commences.

Appointed contractor to ensure works on site comply fully with latest UK Building Regulations.

Electronic data / drawings are issued as "read only" and should not be interrogated for measurement. All equipment and fittings location, quantity and specification to be approved by specialist consultant and confirmed by client. All specified products to be installed in accordance with manufacturer guidelines and recommendations.

Rev	Date	Description
-	05.04.2021	DRAFT PLANNING
A	19.04.2021	PLANNING

EXISTING PROPOSED

PLANNING

MICHAEL MORGAN | 07767302318 | M.MORGAN91@HOTMAIL.CO.UK

Project: 23 Priory Avenue, Harefiled, Middlesex, UB9 6AP			Date:
Title: Existing Front Porch & Drive / Planning Precedent			April 2021
Scale: 1:50 @A1	Drawing Number:		Revision:
1:100 @A3	PL_104_Photosheet_01		A