




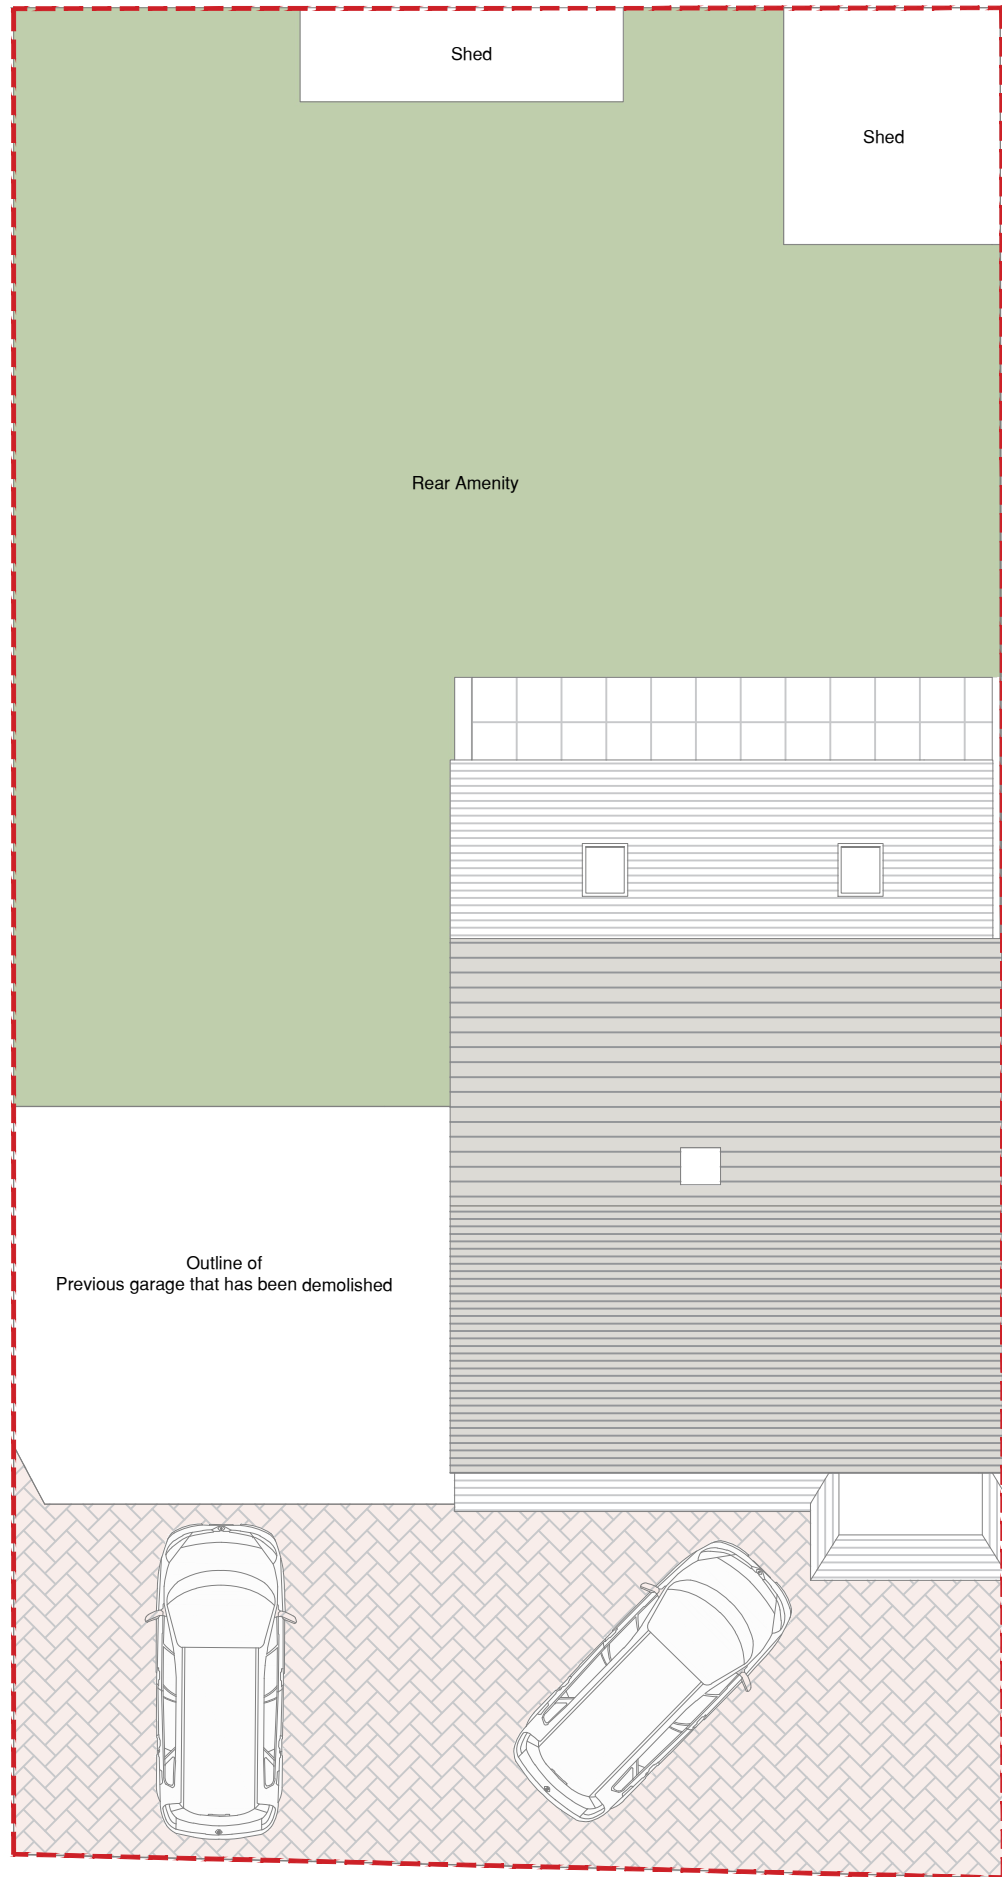

SITE & ROOF PLAN
1:100 / A3

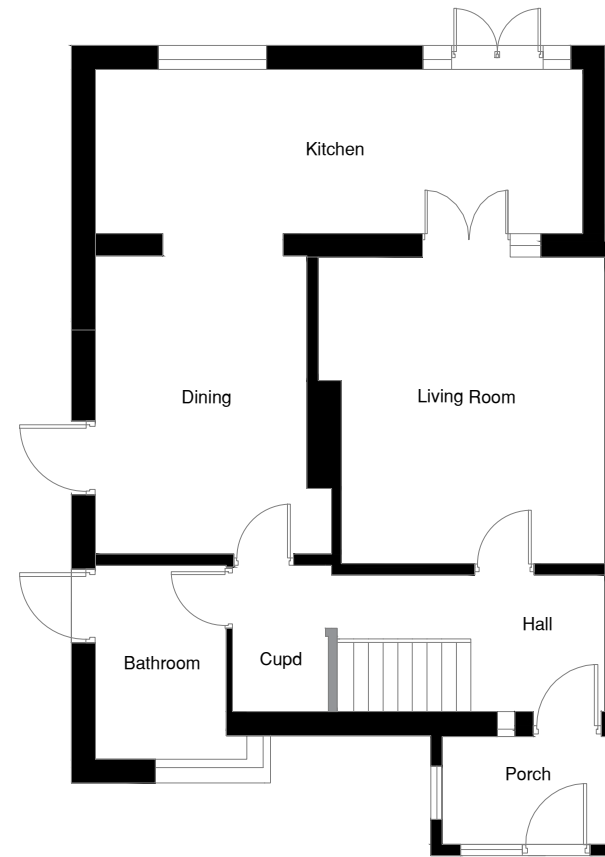

GROUND FLOOR PLAN
1:100 / A3

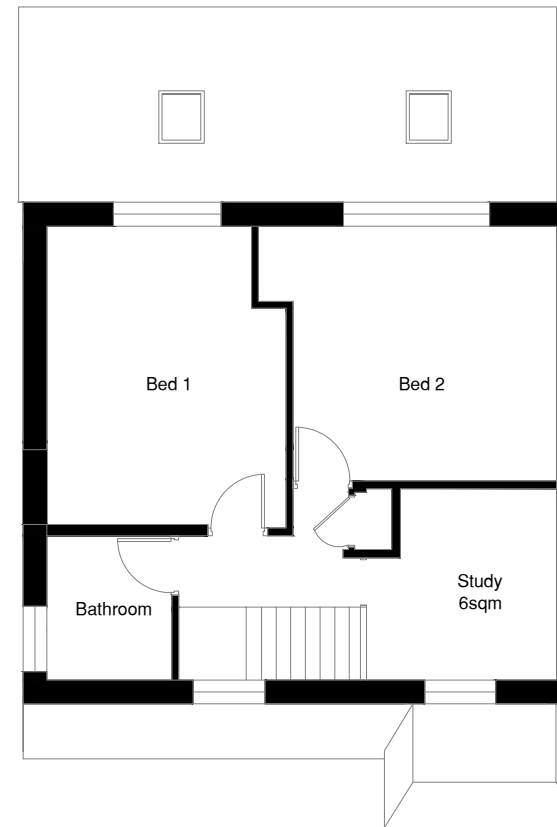

FIRST FLOOR PLAN
1:100 / A3



NOTE: THESE DRAWINGS ARE FOR PLANNING PURPOSES ONLY. DO NOT CONSTRUCT FROM THESE DRAWINGS. A MEASURED SURVEY IS REQUIRED ON SITE BEFORE CONSTRUCTION.

Job title 38 HAZELDENE GARDENS UXBRIDGE UB10 9DJ			
Drawing title EXISTING FLOOR PLANS			
Job No 1982_PL02	Scale @ A3 1:100	Date	Drawn by RJ

r&R
P L N N I N G
www.randRplanning.co.uk
RobertJon@Live.co.uk
Tel: 07436007718