




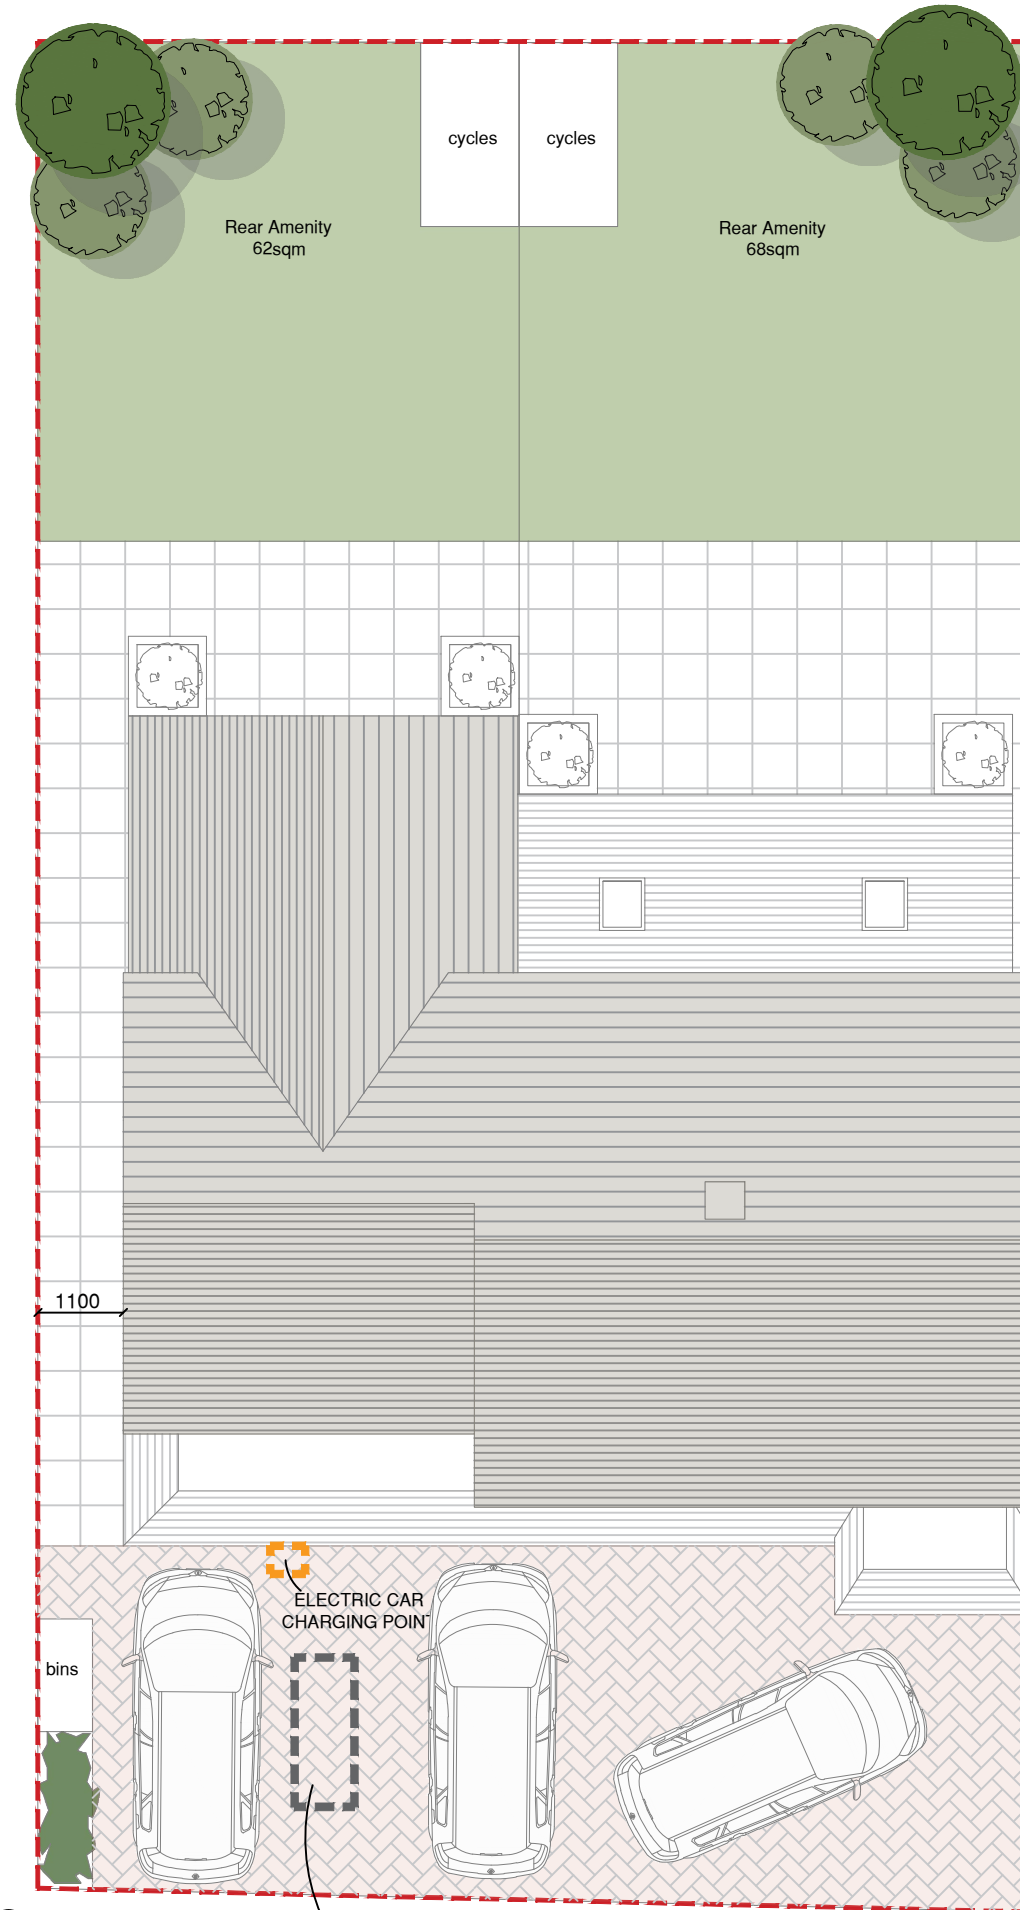

SITE & ROOF PLAN
1:100 / A3
MOTORCYCLE PARKING

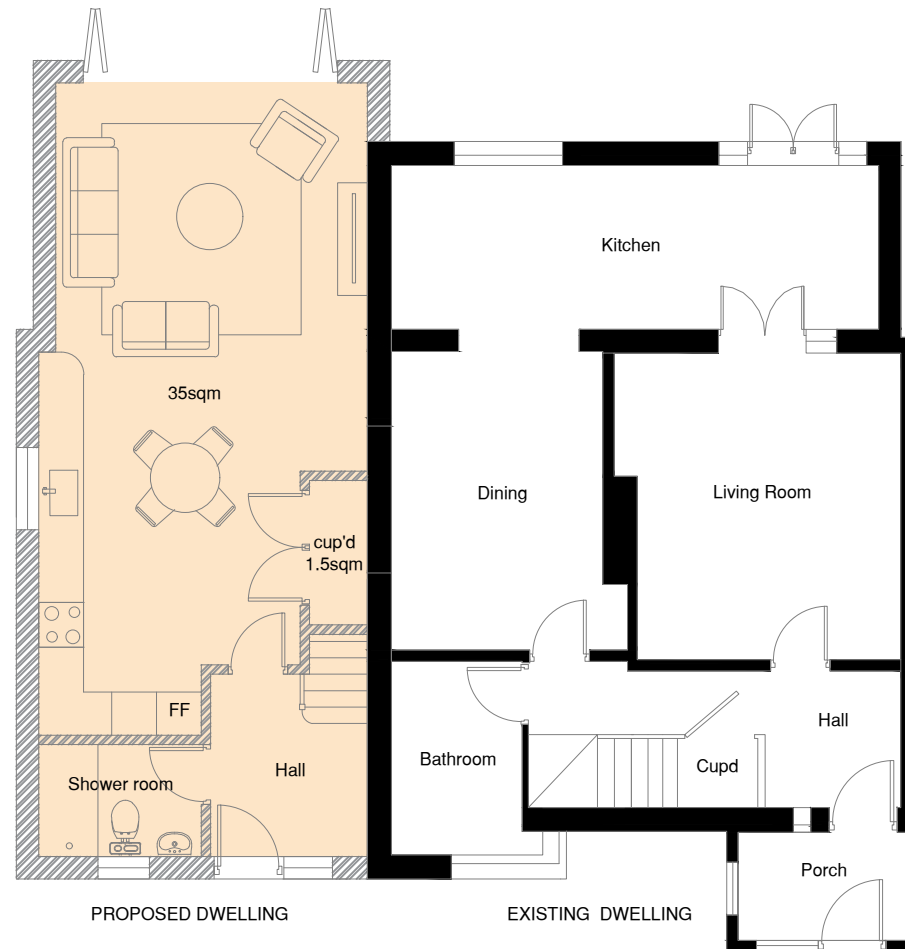


GROUND FLOOR PLAN
1:100 / A3

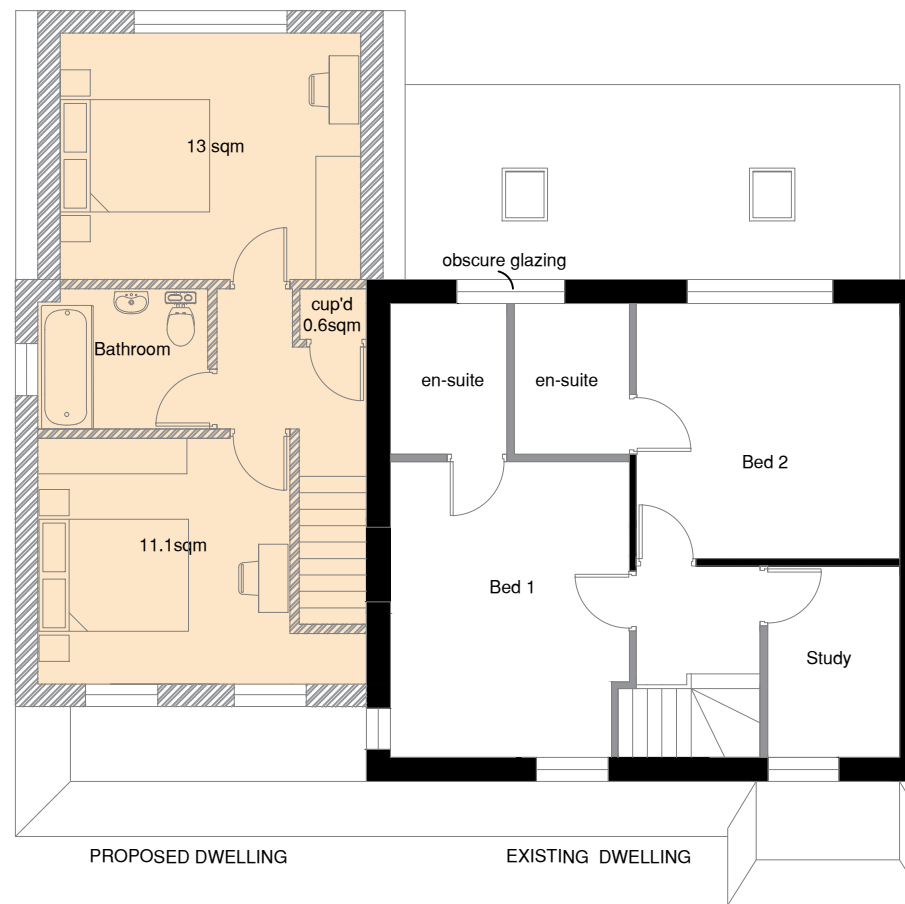

FIRST FLOOR PLAN
1:100 / A3

SCHEDULE		GIA
PROPOSED	2B4P	82 sqm
Private Amenity		62 sqm
Built-in Storage		2.5 sqm
2 Cycle store spaces		
4 Parking Spaces (2 for New Property)		

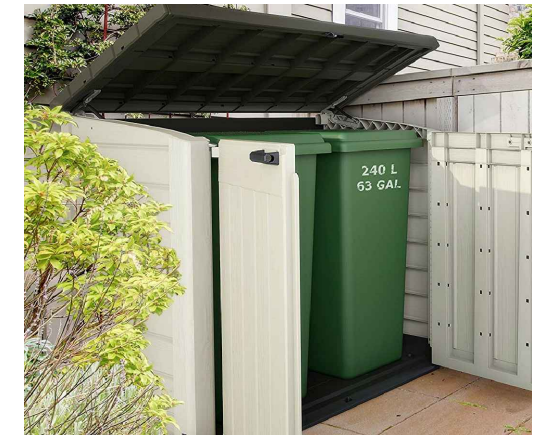

SECURE BIN STORE



SECURE TIMBER CYCLE STORE

Job title
**38 HAZELDENE GARDENS
UXBRIDGE
UB10 9DJ**

Drawing title
PROPOSED PLANS

Job No 1982_PL04	Scale @ A3 1:100	Date	Drawn by RJ
----------------------------	----------------------------	------	-----------------------

r&R
P L A N N I N G
www.randRplanning.co.uk
RobertJon@Live.co.uk
Tel: 07436007718



NOTE: THESE DRAWINGS ARE FOR PLANNING PURPOSES ONLY. DO NOT CONSTRUCT FROM THESE DRAWINGS. A MEASURED SURVEY IS REQUIRED ON SITE BEFORE CONSTRUCTION.