



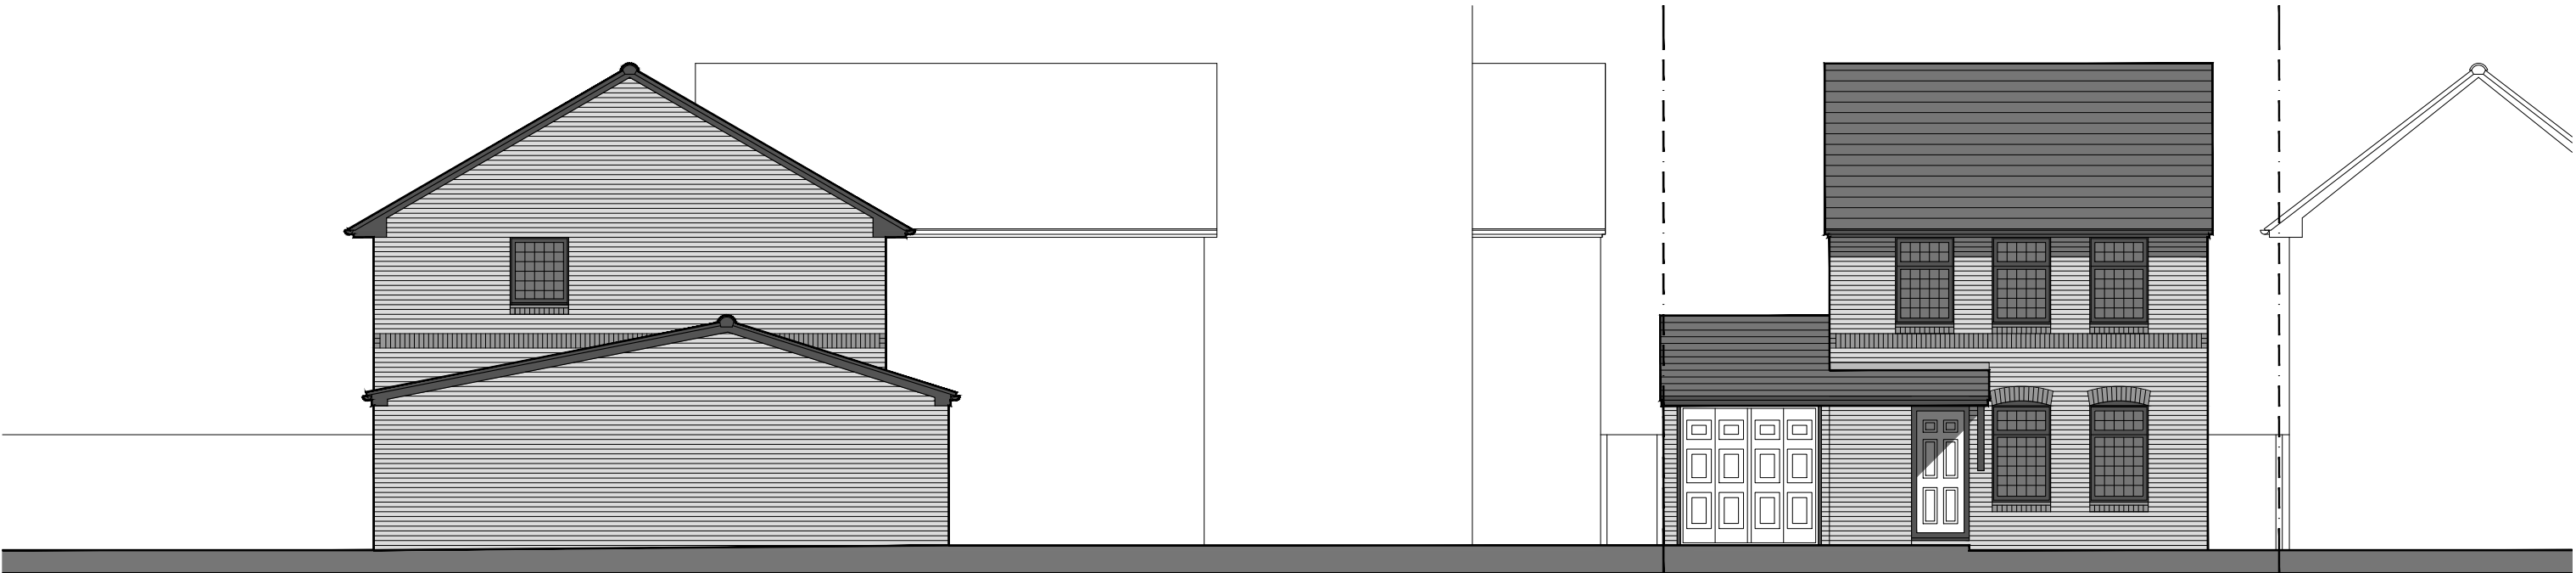

Existing South Elevation

Existing Front Elevation

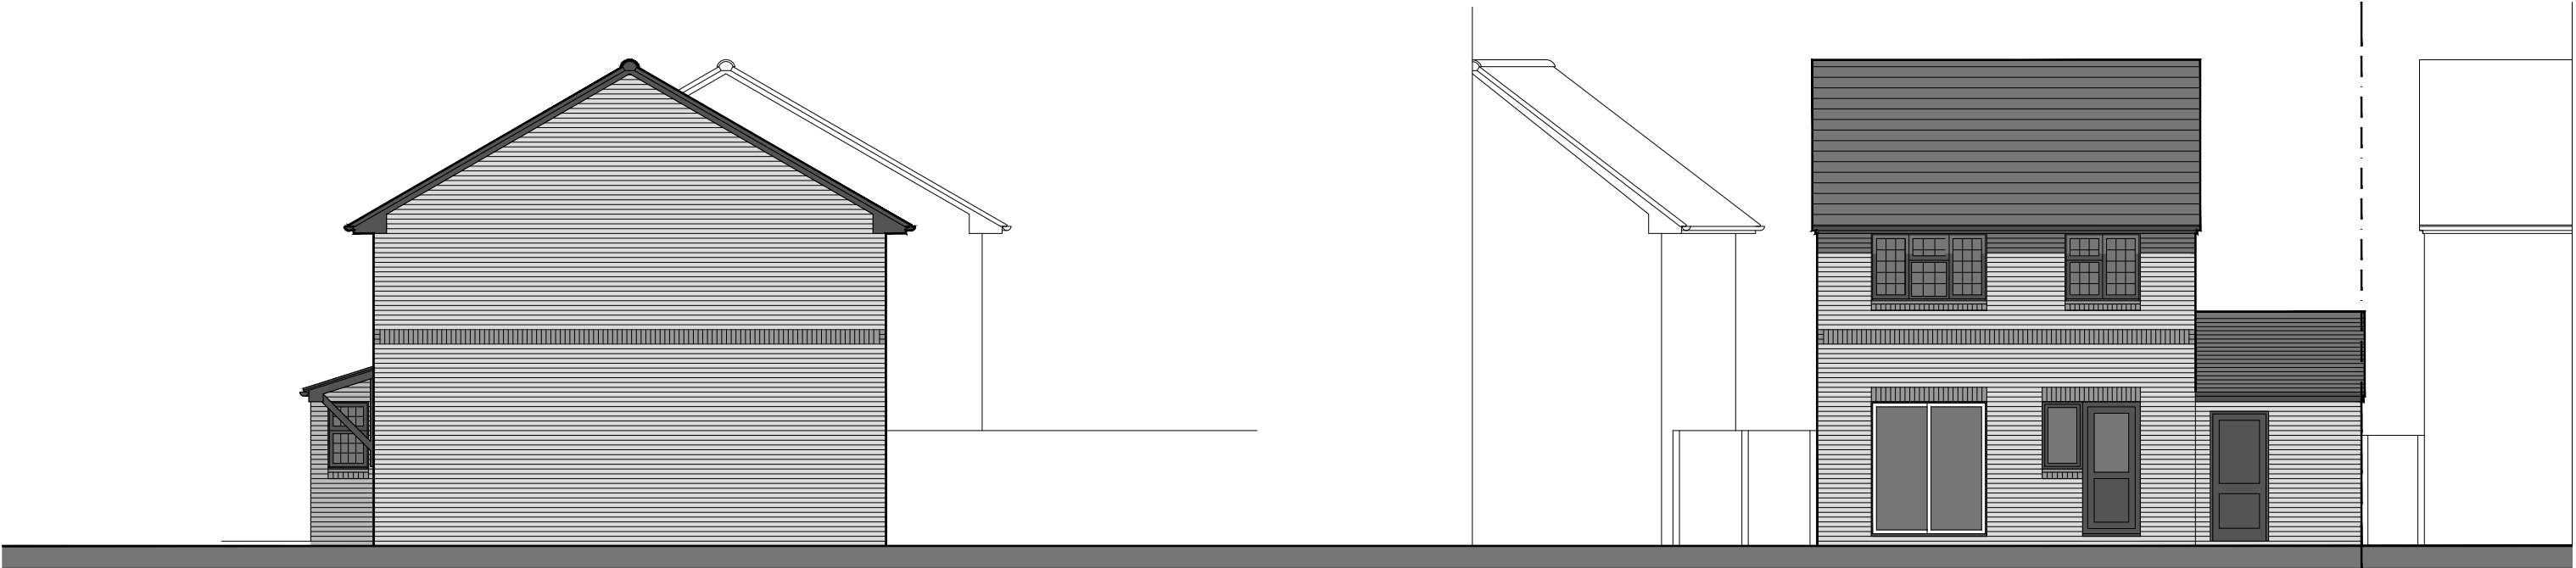

Existing East Elevation

Existing Rear Elevation


JAMES GRIFFIN DESIGN

www.jamesgriffindesign.co.uk
james@jamesgriffindesign.co.uk
07787 512 459

CLIENT: KAREN & PETER MUTTITT
PROJECT: 3 ALLONBY DRIVE, RUISLIP, HA4 7YU
DATE: JANUARY 2016


02 - 0 1 2 3 4 5

DRAWING TITLE:	EXISTING ELEVATIONS	1:100 @ A3	1 of 5
DRAWING No.	JGD/ROW/001	REV 02	

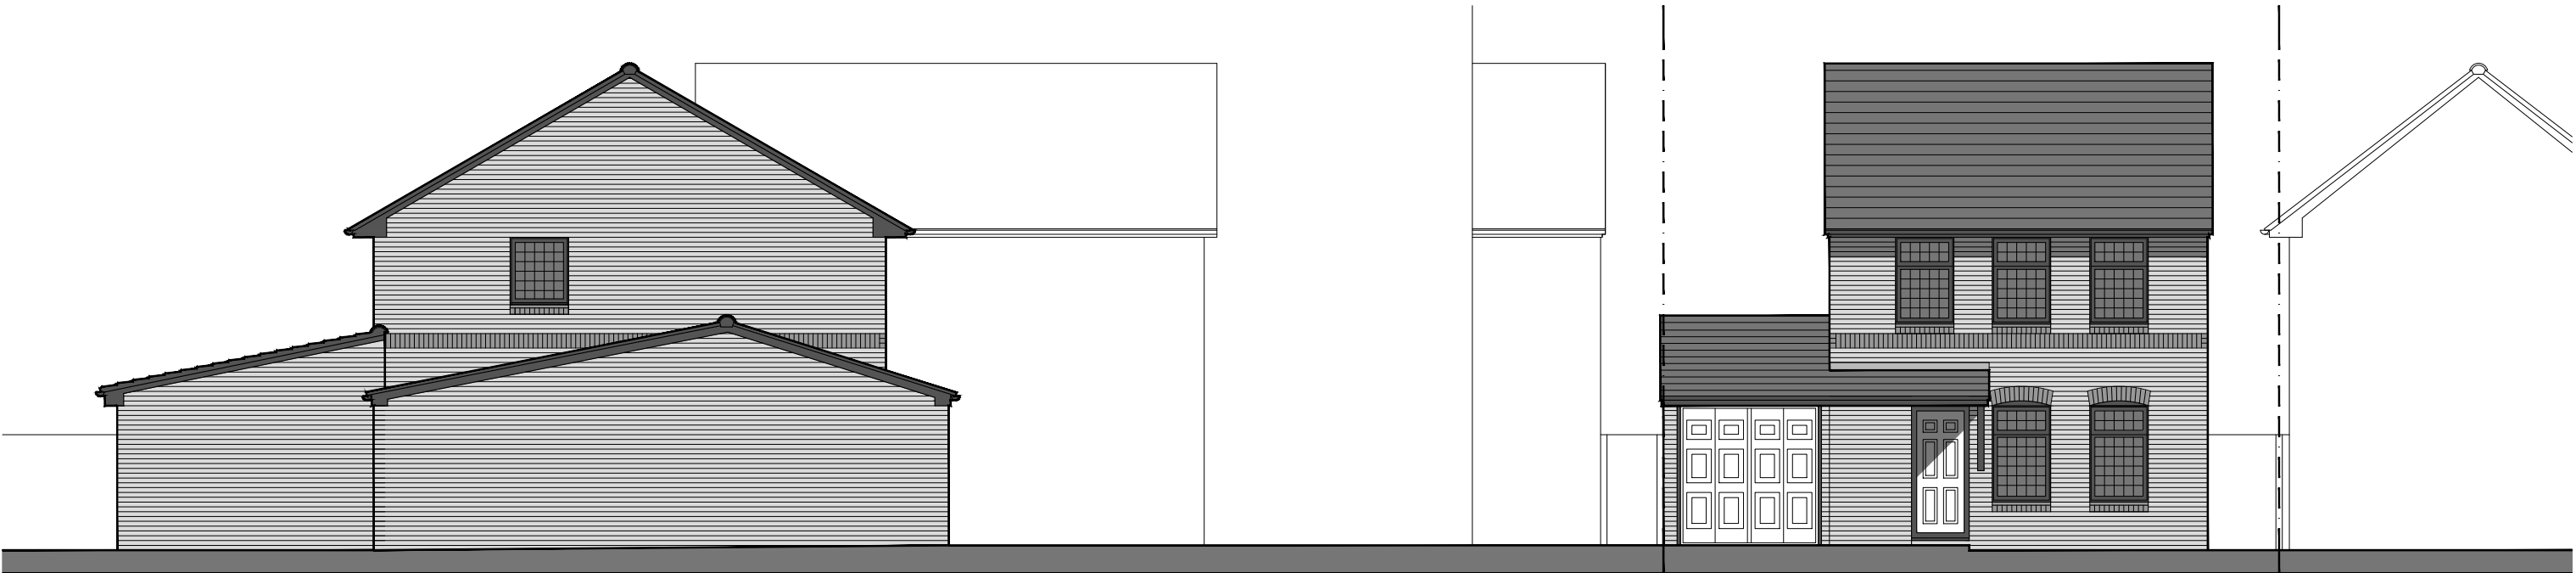

Proposed South Elevation

Proposed Front Elevation

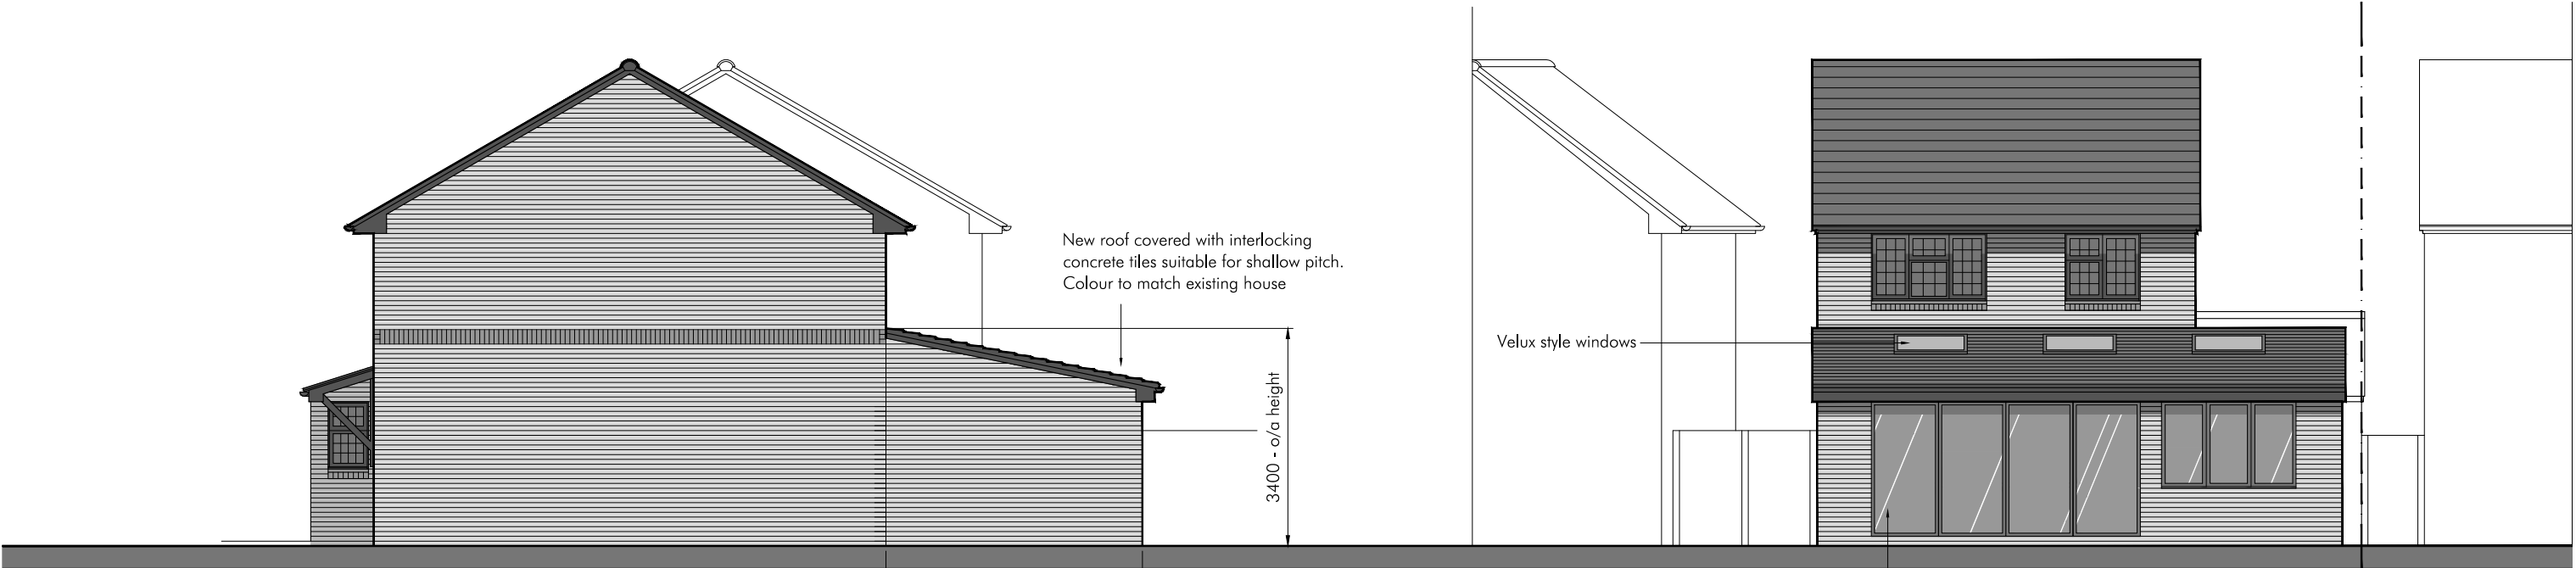

Proposed East Elevation

Proposed Rear Elevation

JAMES GRIFFIN DESIGN

www.jamesgriffindesign.co.uk
james@jamesgriffindesign.co.uk
07787 512 459

CLIENT: KAREN & PETER MUTTITT
PROJECT: 3 ALLONBY DRIVE, RUISLIP, HA4 7YU
DATE: JANUARY 2016

02

-

0 1 2 3 4 5


DRAWING TITLE: PROPOSED ELEVATIONS

1:100 @ A3

2 of 5

DRAWING No. JGD/ROW/001

REV 02

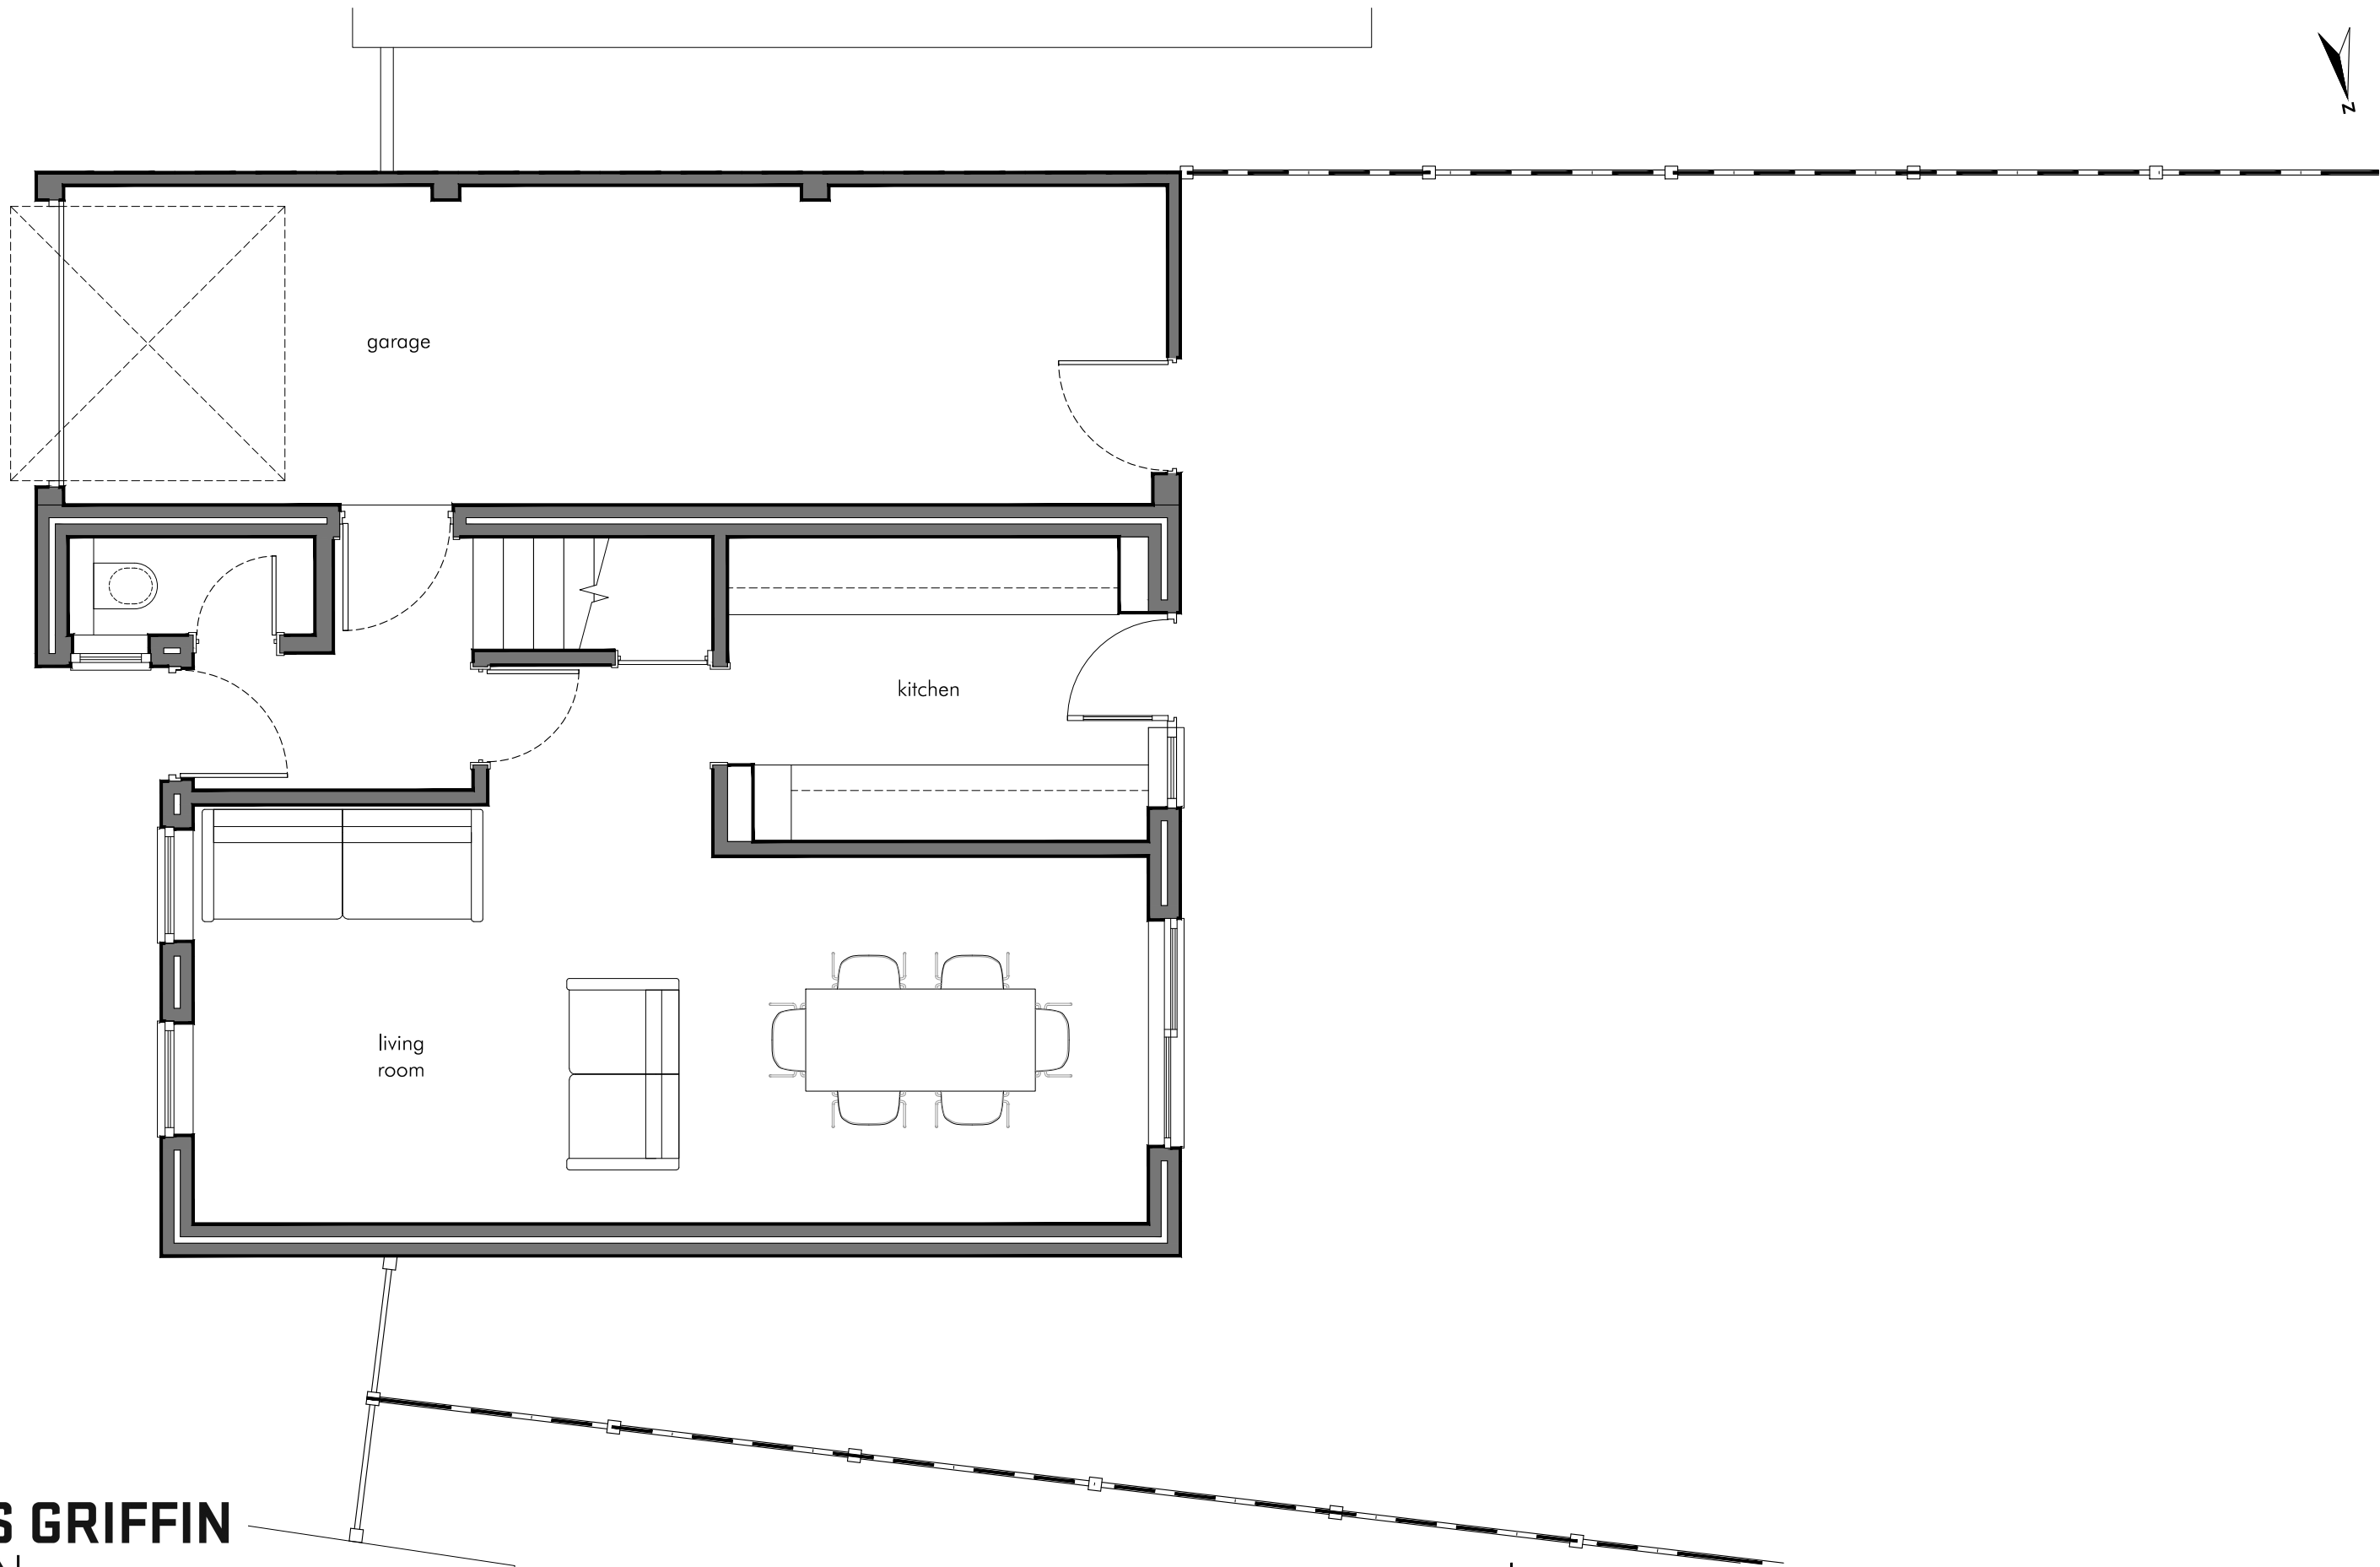


**JAMES GRIFFIN
DESIGN**

www.jamesgriffindesign.co.uk
james@jamesgriffindesign.co.uk
07787 512 459

CLIENT: KAREN & PETER MUTTITT
PROJECT: 3 ALLONBY DRIVE, RUISLIP, HA4 7YU
DATE: JANUARY 2016

DRAWING TITLE:	EXISTING GROUND FLOOR	1:50 @ A3	3 of 5
DRAWING No.	JGD/ROW/001	REV 02	

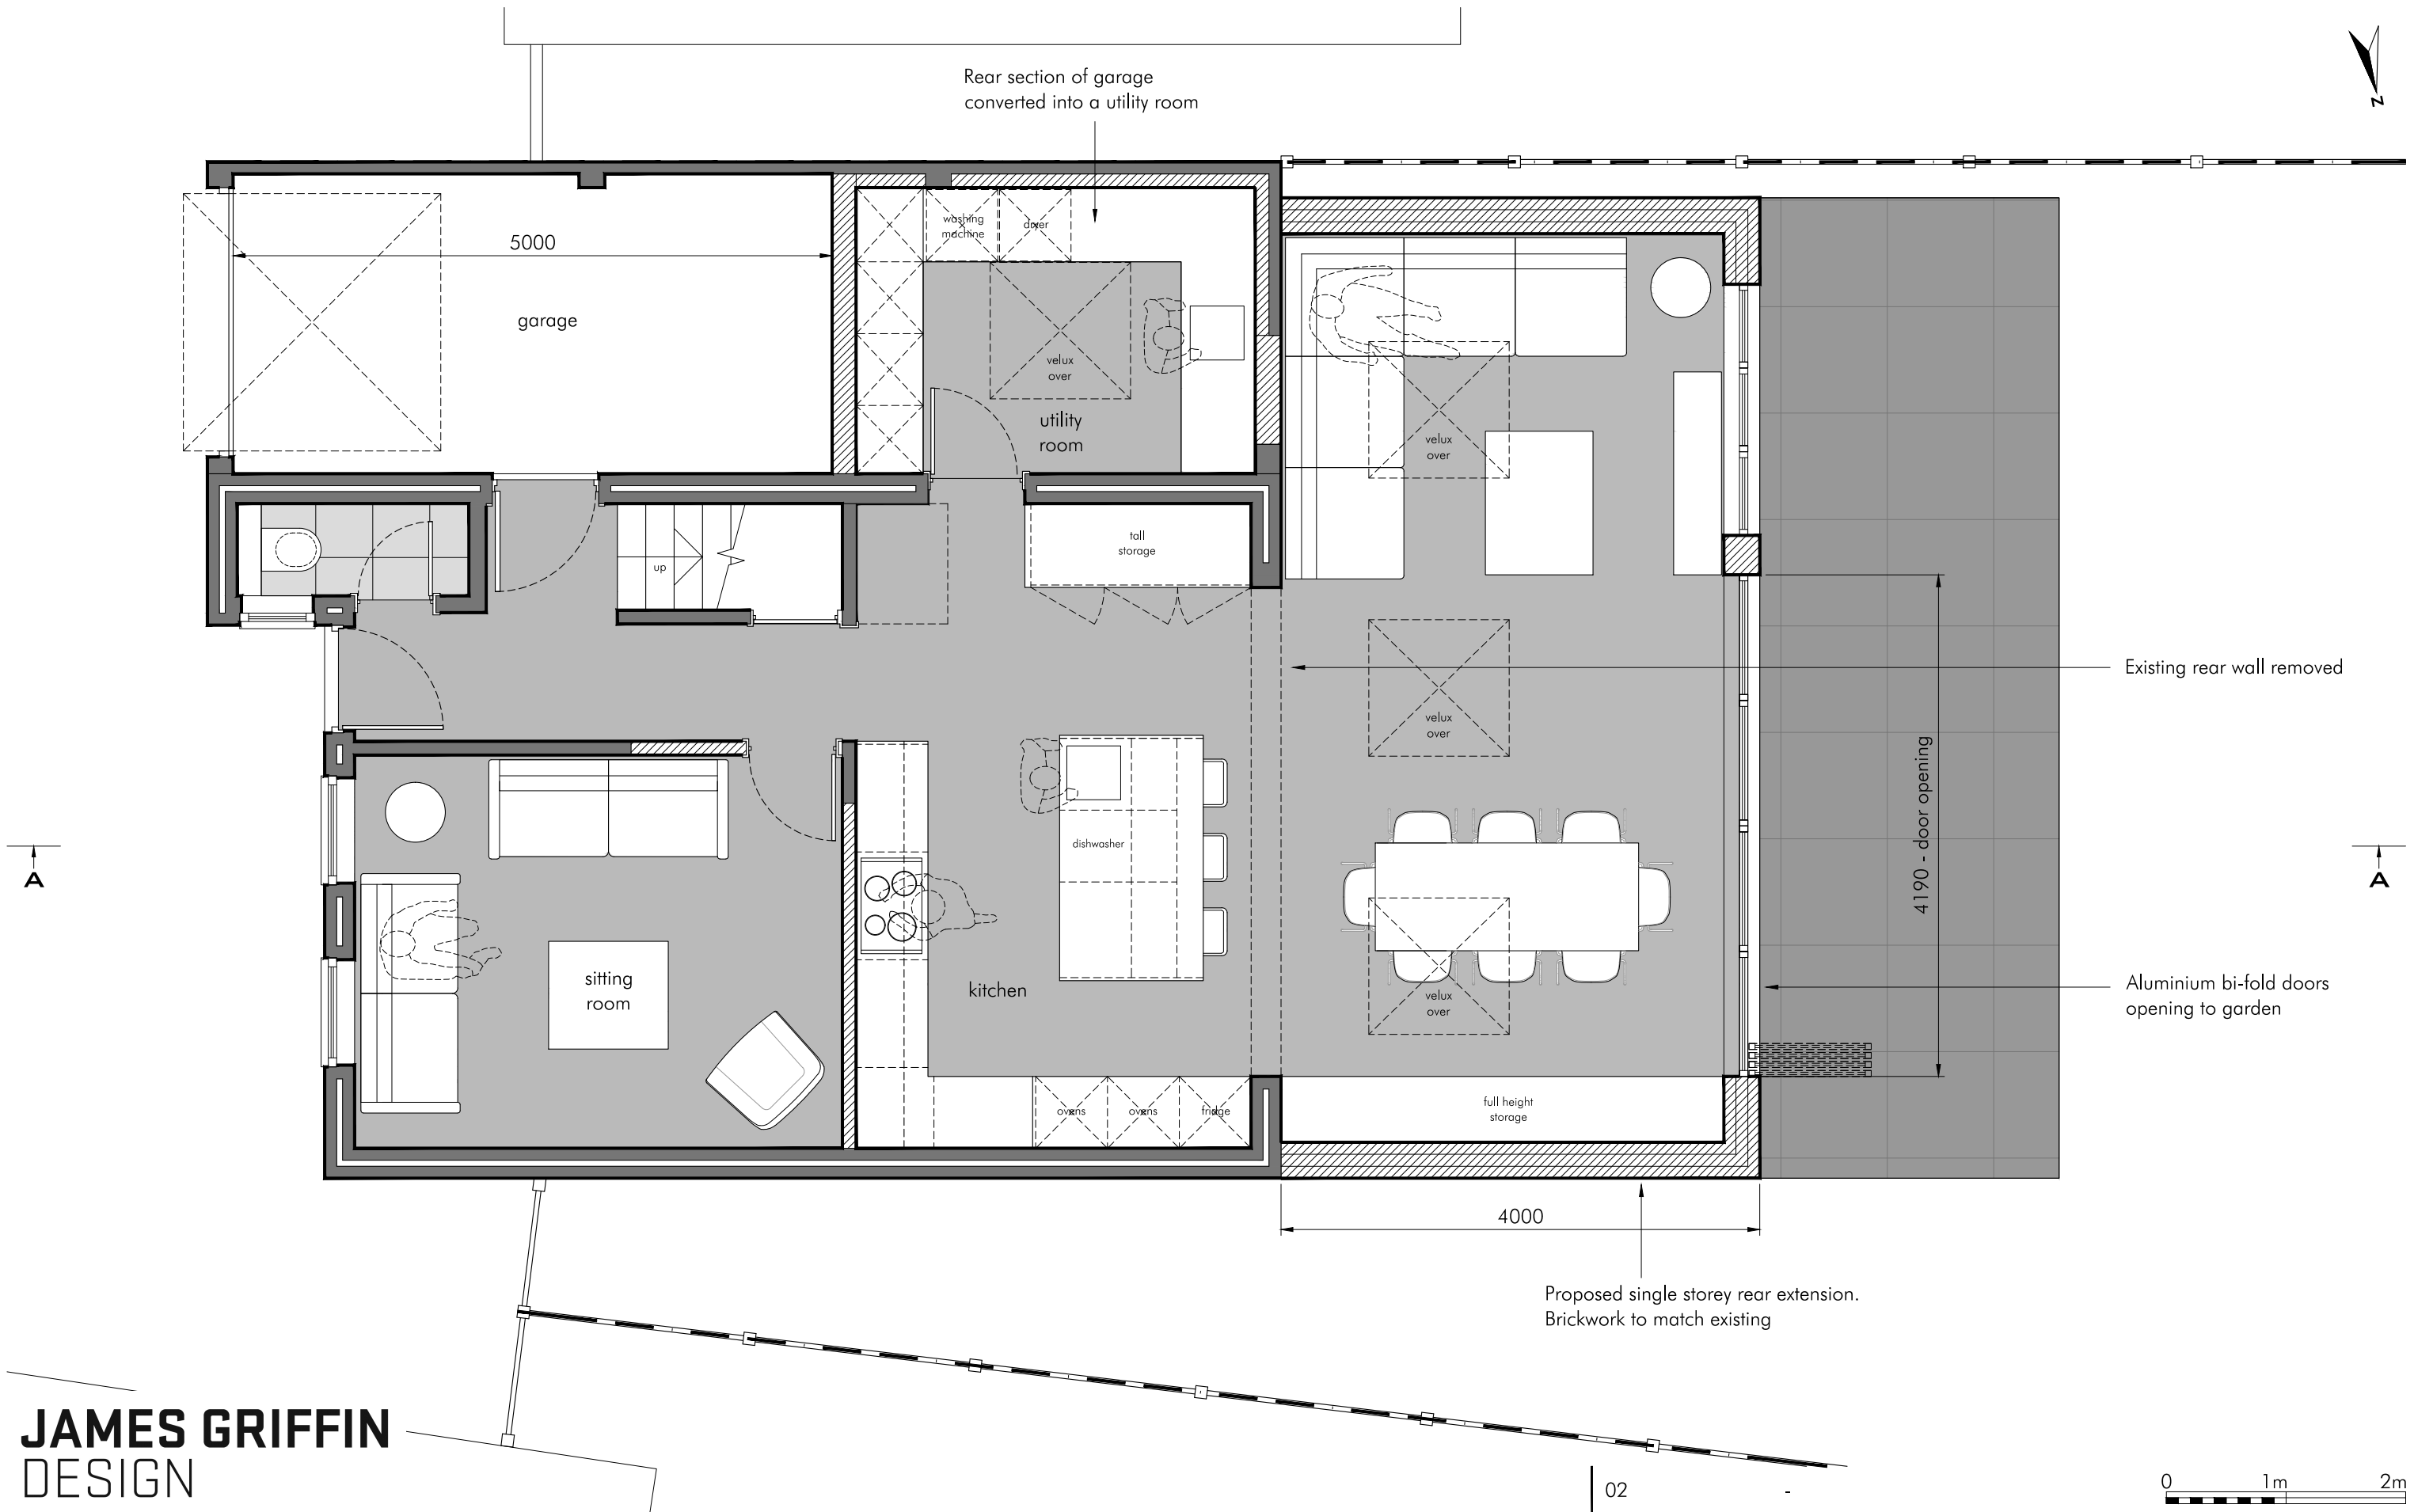


JAMES GRIFFIN
DESIGN

www.jamesgriffindesign.co.uk
james@jamesgriffindesign.co.uk
07787 512 459

CLIENT: KAREN & PETER MUTTITT
PROJECT: 3 ALLONBY DRIVE, RUISLIP, HA4 7YU
DATE: JANUARY 2016

DRAWING TITLE:	PROPOSED GROUND FLOOR	1:50 @ A3	4 of 5
DRAWING No.	JGD/ROW/001	REV 02	

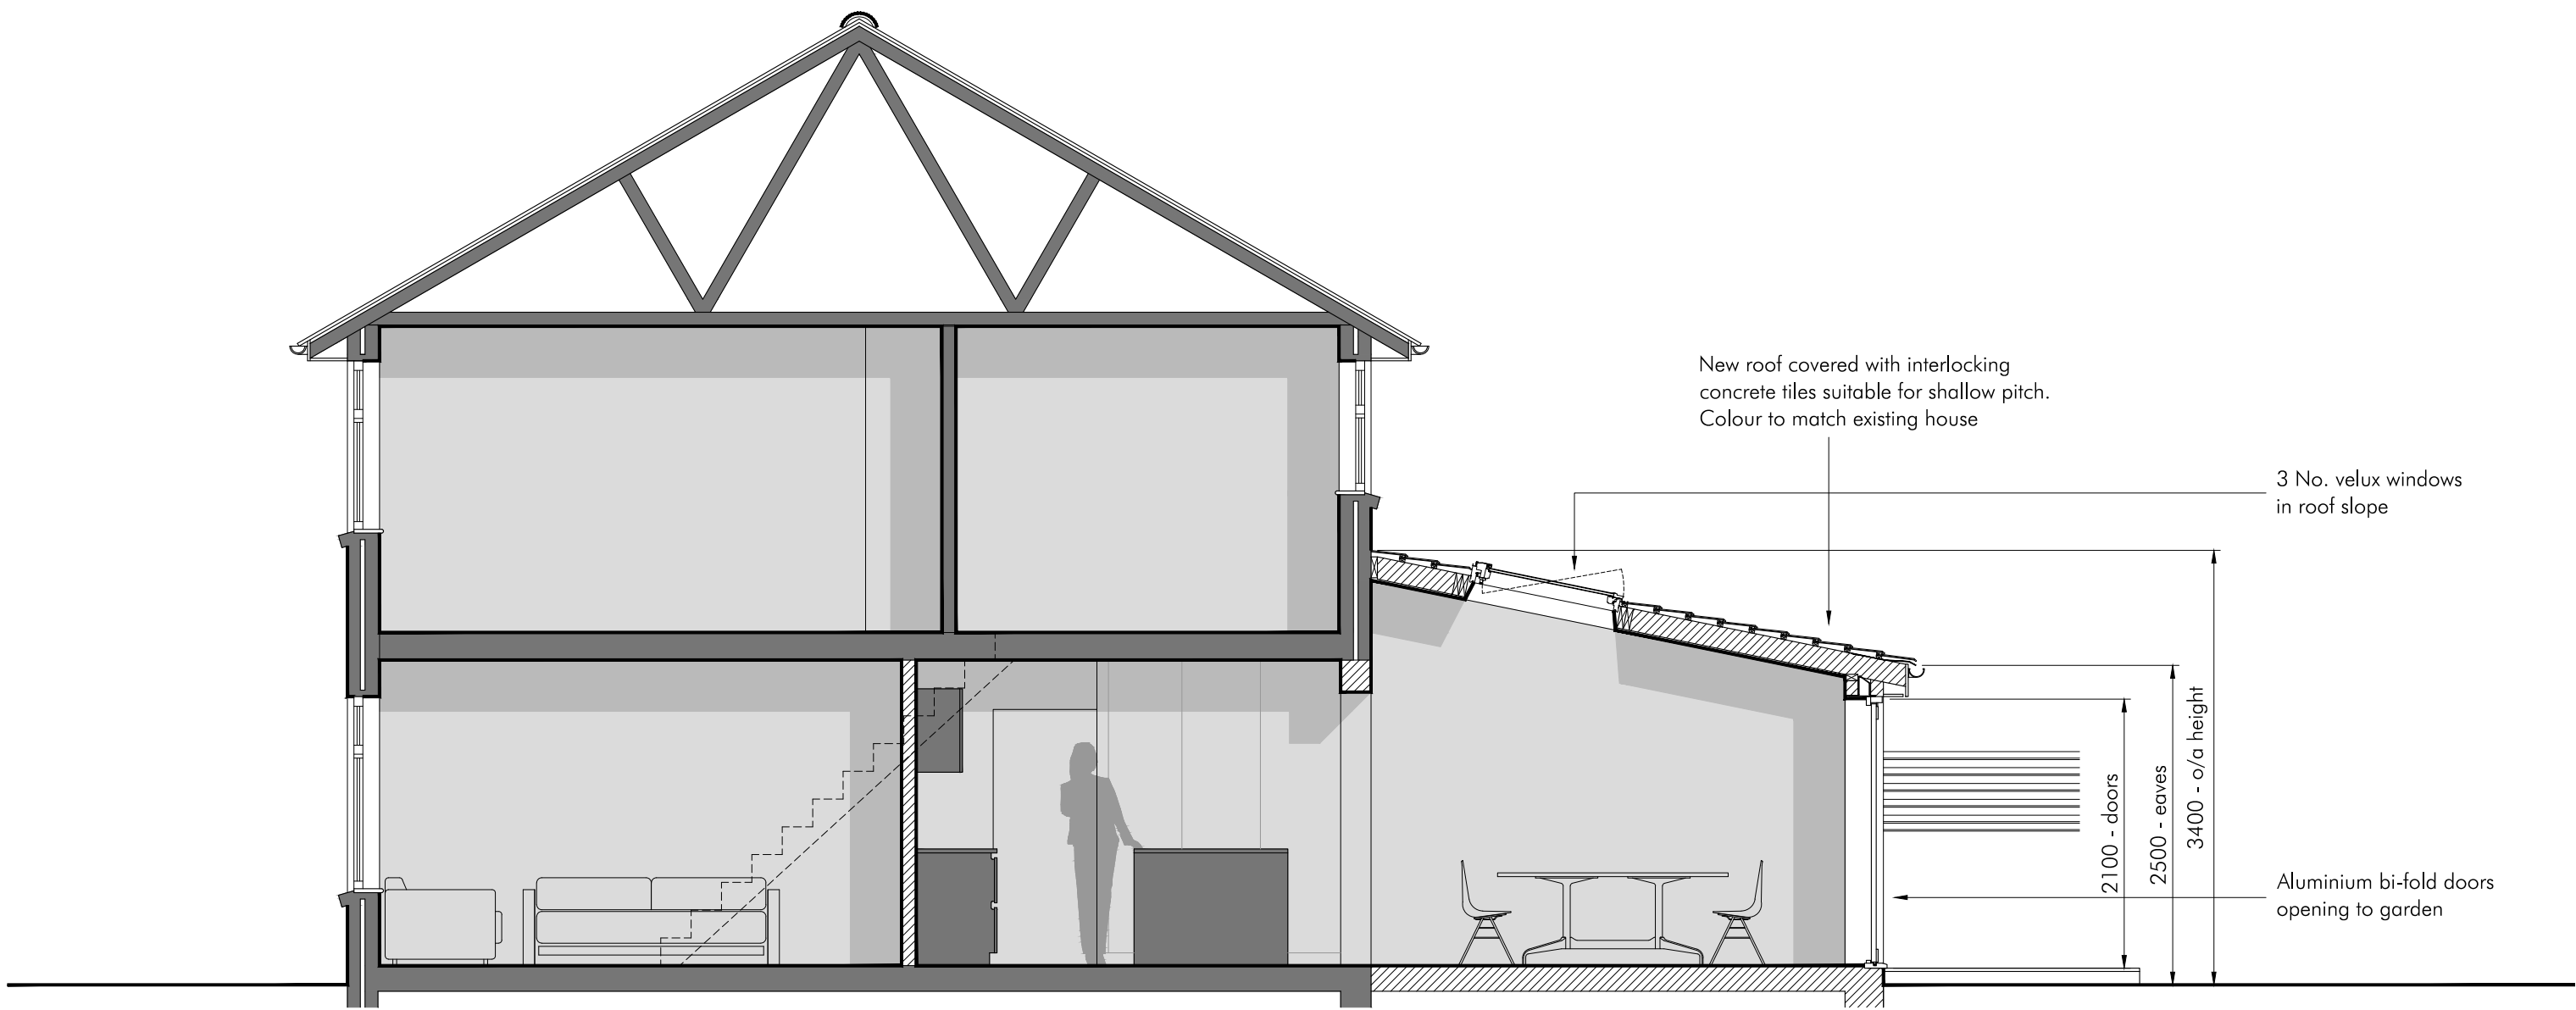

JAMES GRIFFIN
DESIGN

www.jamesgriffindesign.co.uk
james@jamesgriffindesign.co.uk
07787 512 459

CLIENT: KAREN & PETER MUTTITT
PROJECT: 3 ALLONBY DRIVE, RUISLIP, HA4 7YU
DATE: JANUARY 2016

02	-	0 1m 2m
DRAWING TITLE:	PROPOSED SECTION A	1:50 @ A3
DRAWING No.	JGD/ROW/001	5 of 5
		REV 02

NOTE: DO NOT SCALE FROM DRAWING - ALL DIMENSIONS TO BE CHECKED ON SITE.

COPYRIGHT OF DRAWINGS AND FILES REMAINS WITH JAMES GRIFFIN DESIGN.

DRAWINGS ARE FOR THE CLIENT'S SOLE USE ONLY. CONTENTS CANNOT BE USED BY A THIRD PARTY WITHOUT PRIOR CONSENT IN WRITING