



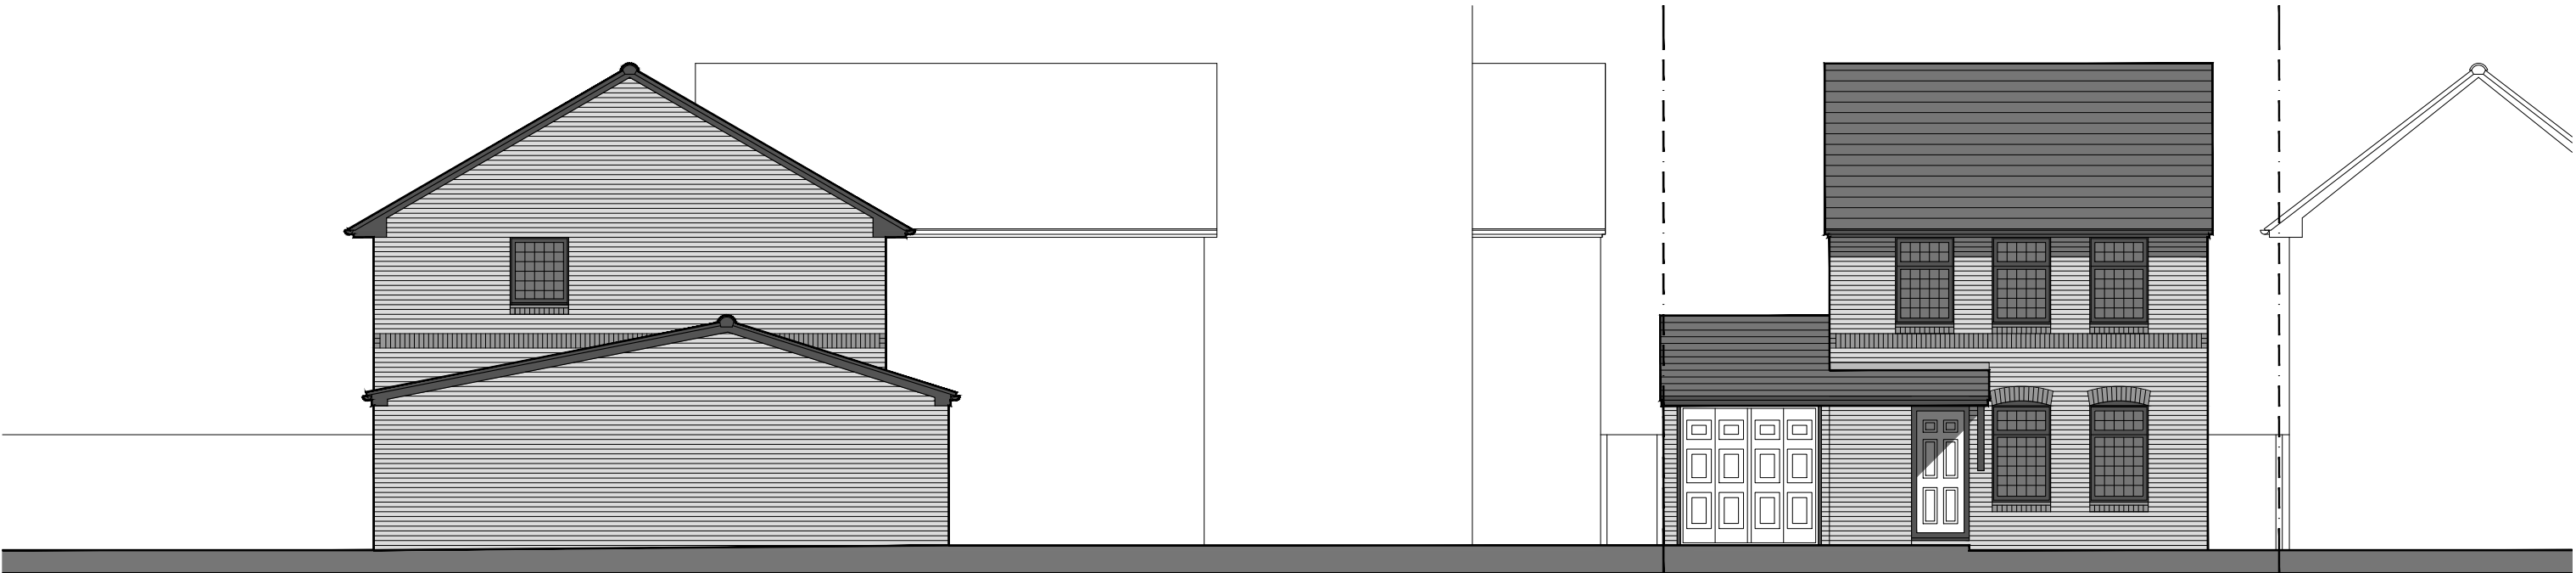

Existing South Elevation

Existing Front Elevation

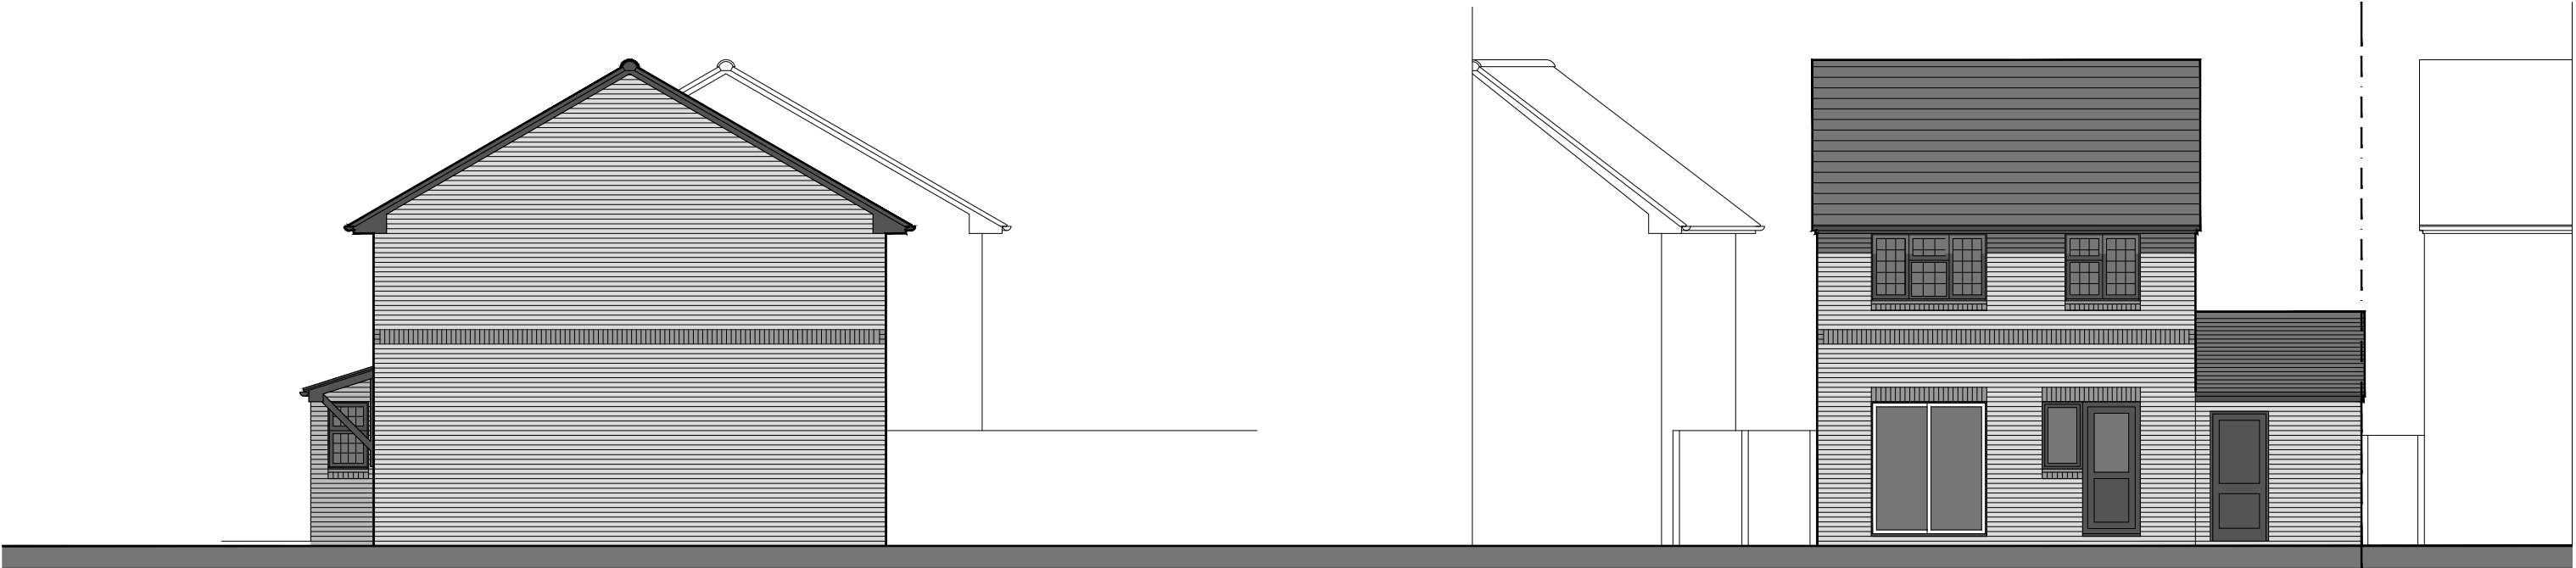

Existing East Elevation

Existing Rear Elevation

JAMES GRIFFIN DESIGN

www.jamesgriffindesign.co.uk
james@jamesgriffindesign.co.uk
07787 512 459


CLIENT: KAREN & PETER MUTTITT
PROJECT: 3 ALLONBY DRIVE, RUISLIP, HA4 7YU
DATE: JANUARY 2016

01	-	0 1 2 3 4 5
DRAWING TITLE:	EXISTING ELEVATIONS	1:100 @ A3
DRAWING No.	JGD/ROW/001	REV 01

NOTE: DO NOT SCALE FROM DRAWING - ALL DIMENSIONS TO BE CHECKED ON SITE.


COPYRIGHT OF DRAWINGS AND FILES REMAINS WITH JAMES GRIFFIN DESIGN.

DRAWINGS ARE FOR THE CLIENT'S SOLE USE ONLY. CONTENTS CANNOT BE USED BY A THIRD PARTY WITHOUT PRIOR CONSENT IN WRITING

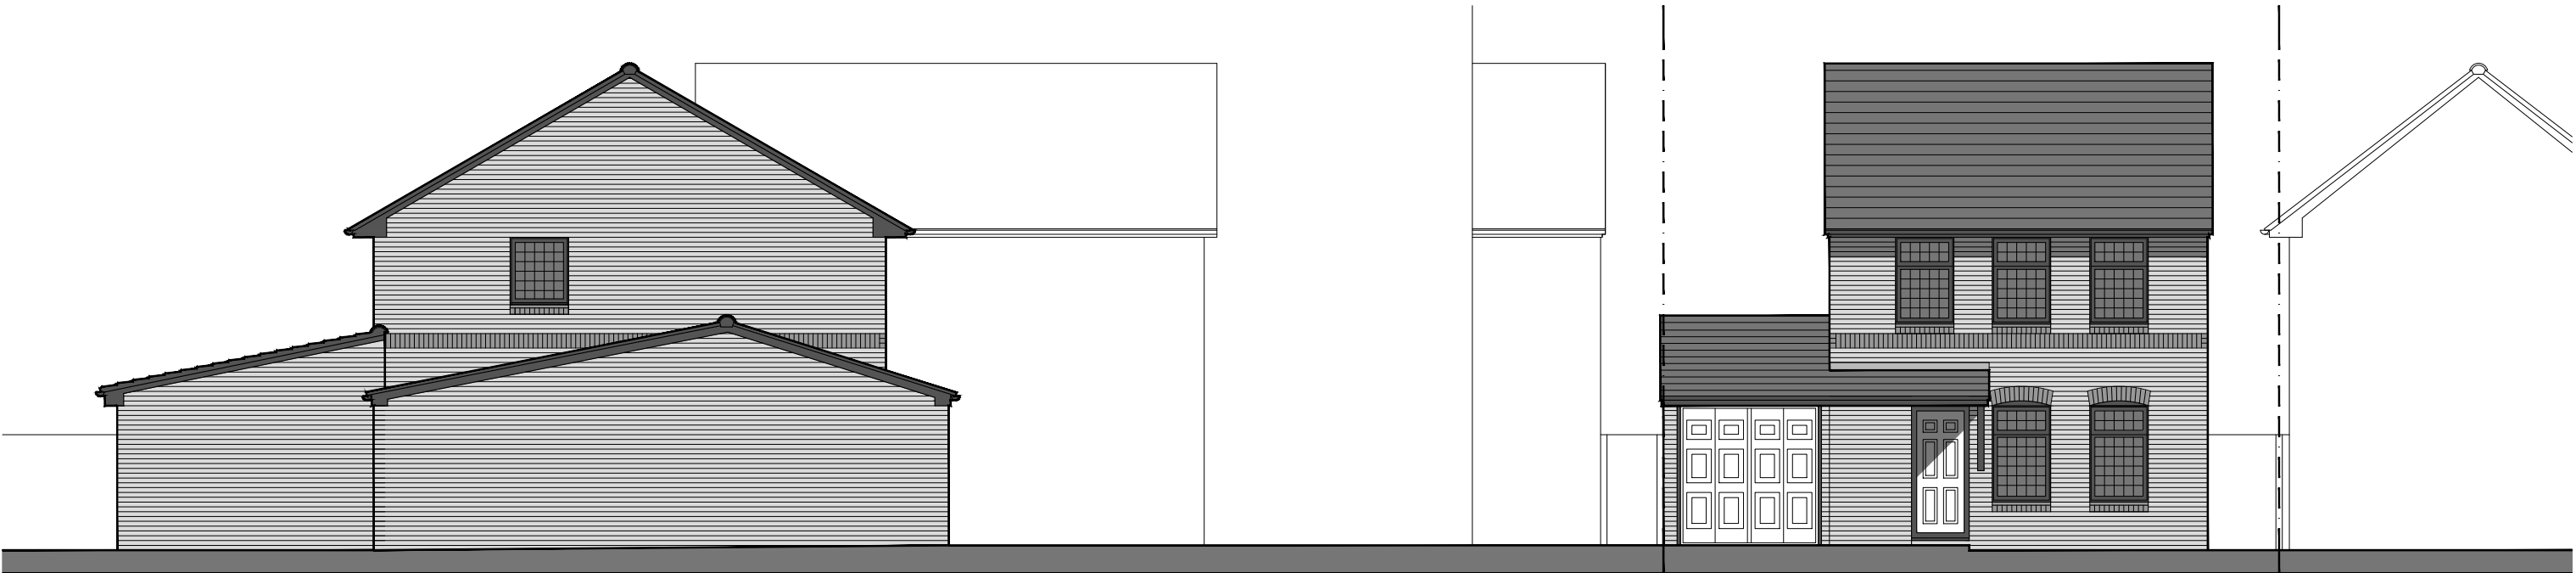

Proposed South Elevation

Proposed Front Elevation

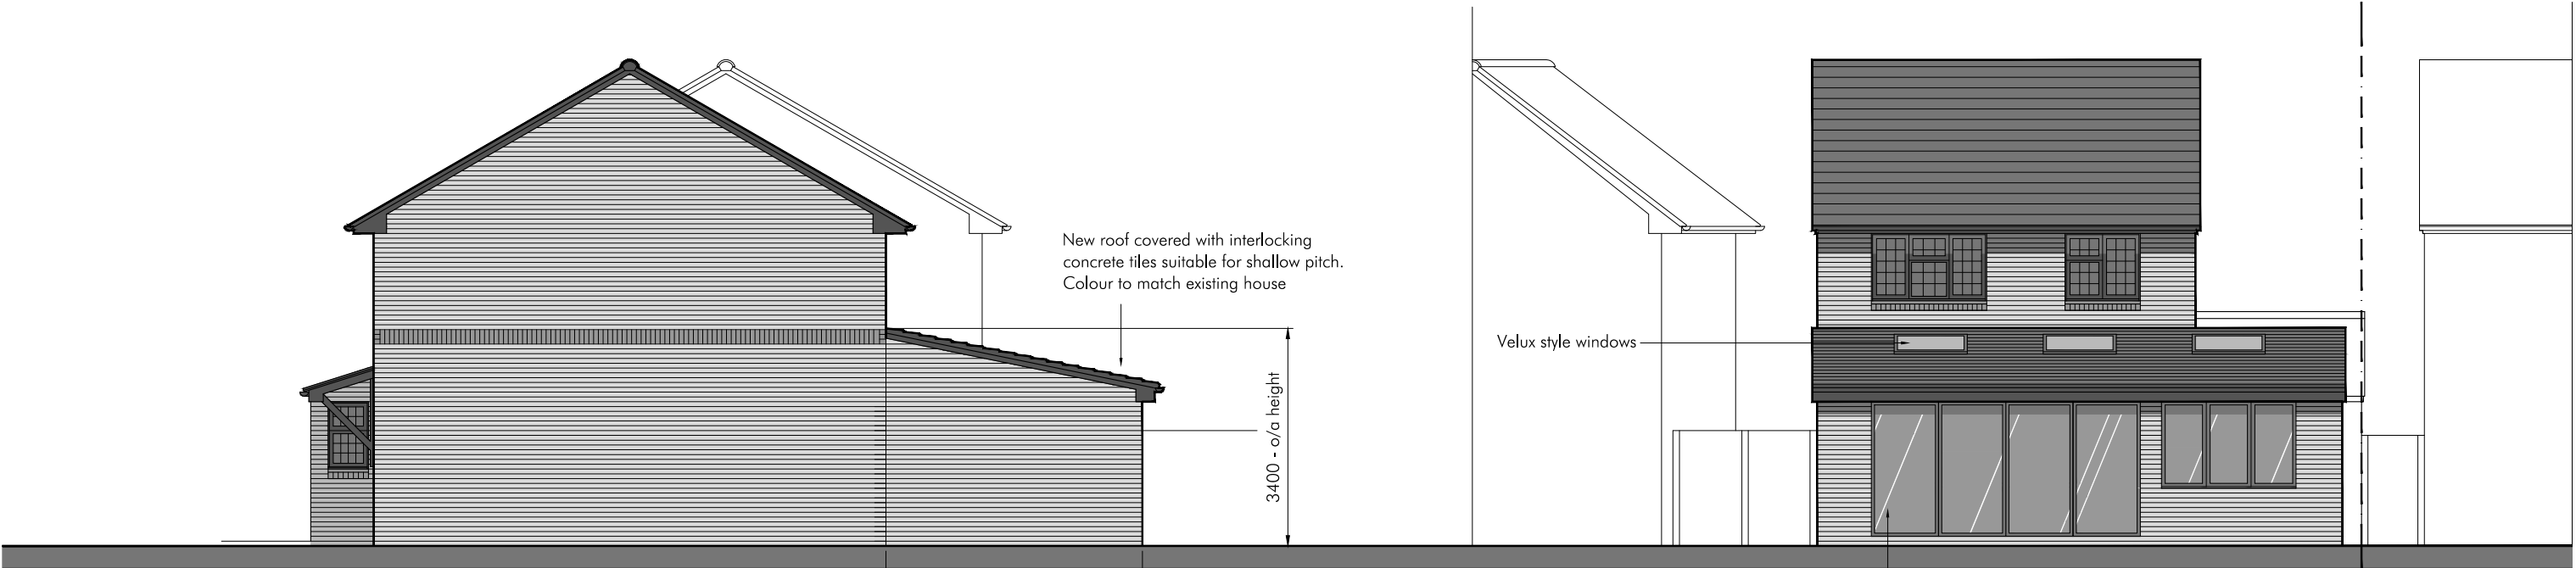

Proposed East Elevation


Proposed Rear Elevation

JAMES GRIFFIN DESIGN

www.jamesgriffindesign.co.uk
james@jamesgriffindesign.co.uk
07787 512 459

CLIENT: KAREN & PETER MUTTITT
PROJECT: 3 ALLONBY DRIVE, RUISLIP, HA4 7YU
DATE: JANUARY 2016

DRAWING TITLE:	PROPOSED ELEVATIONS	1:100 @ A3	2 of 5
DRAWING No.	JGD/ROW/001	REV 01	

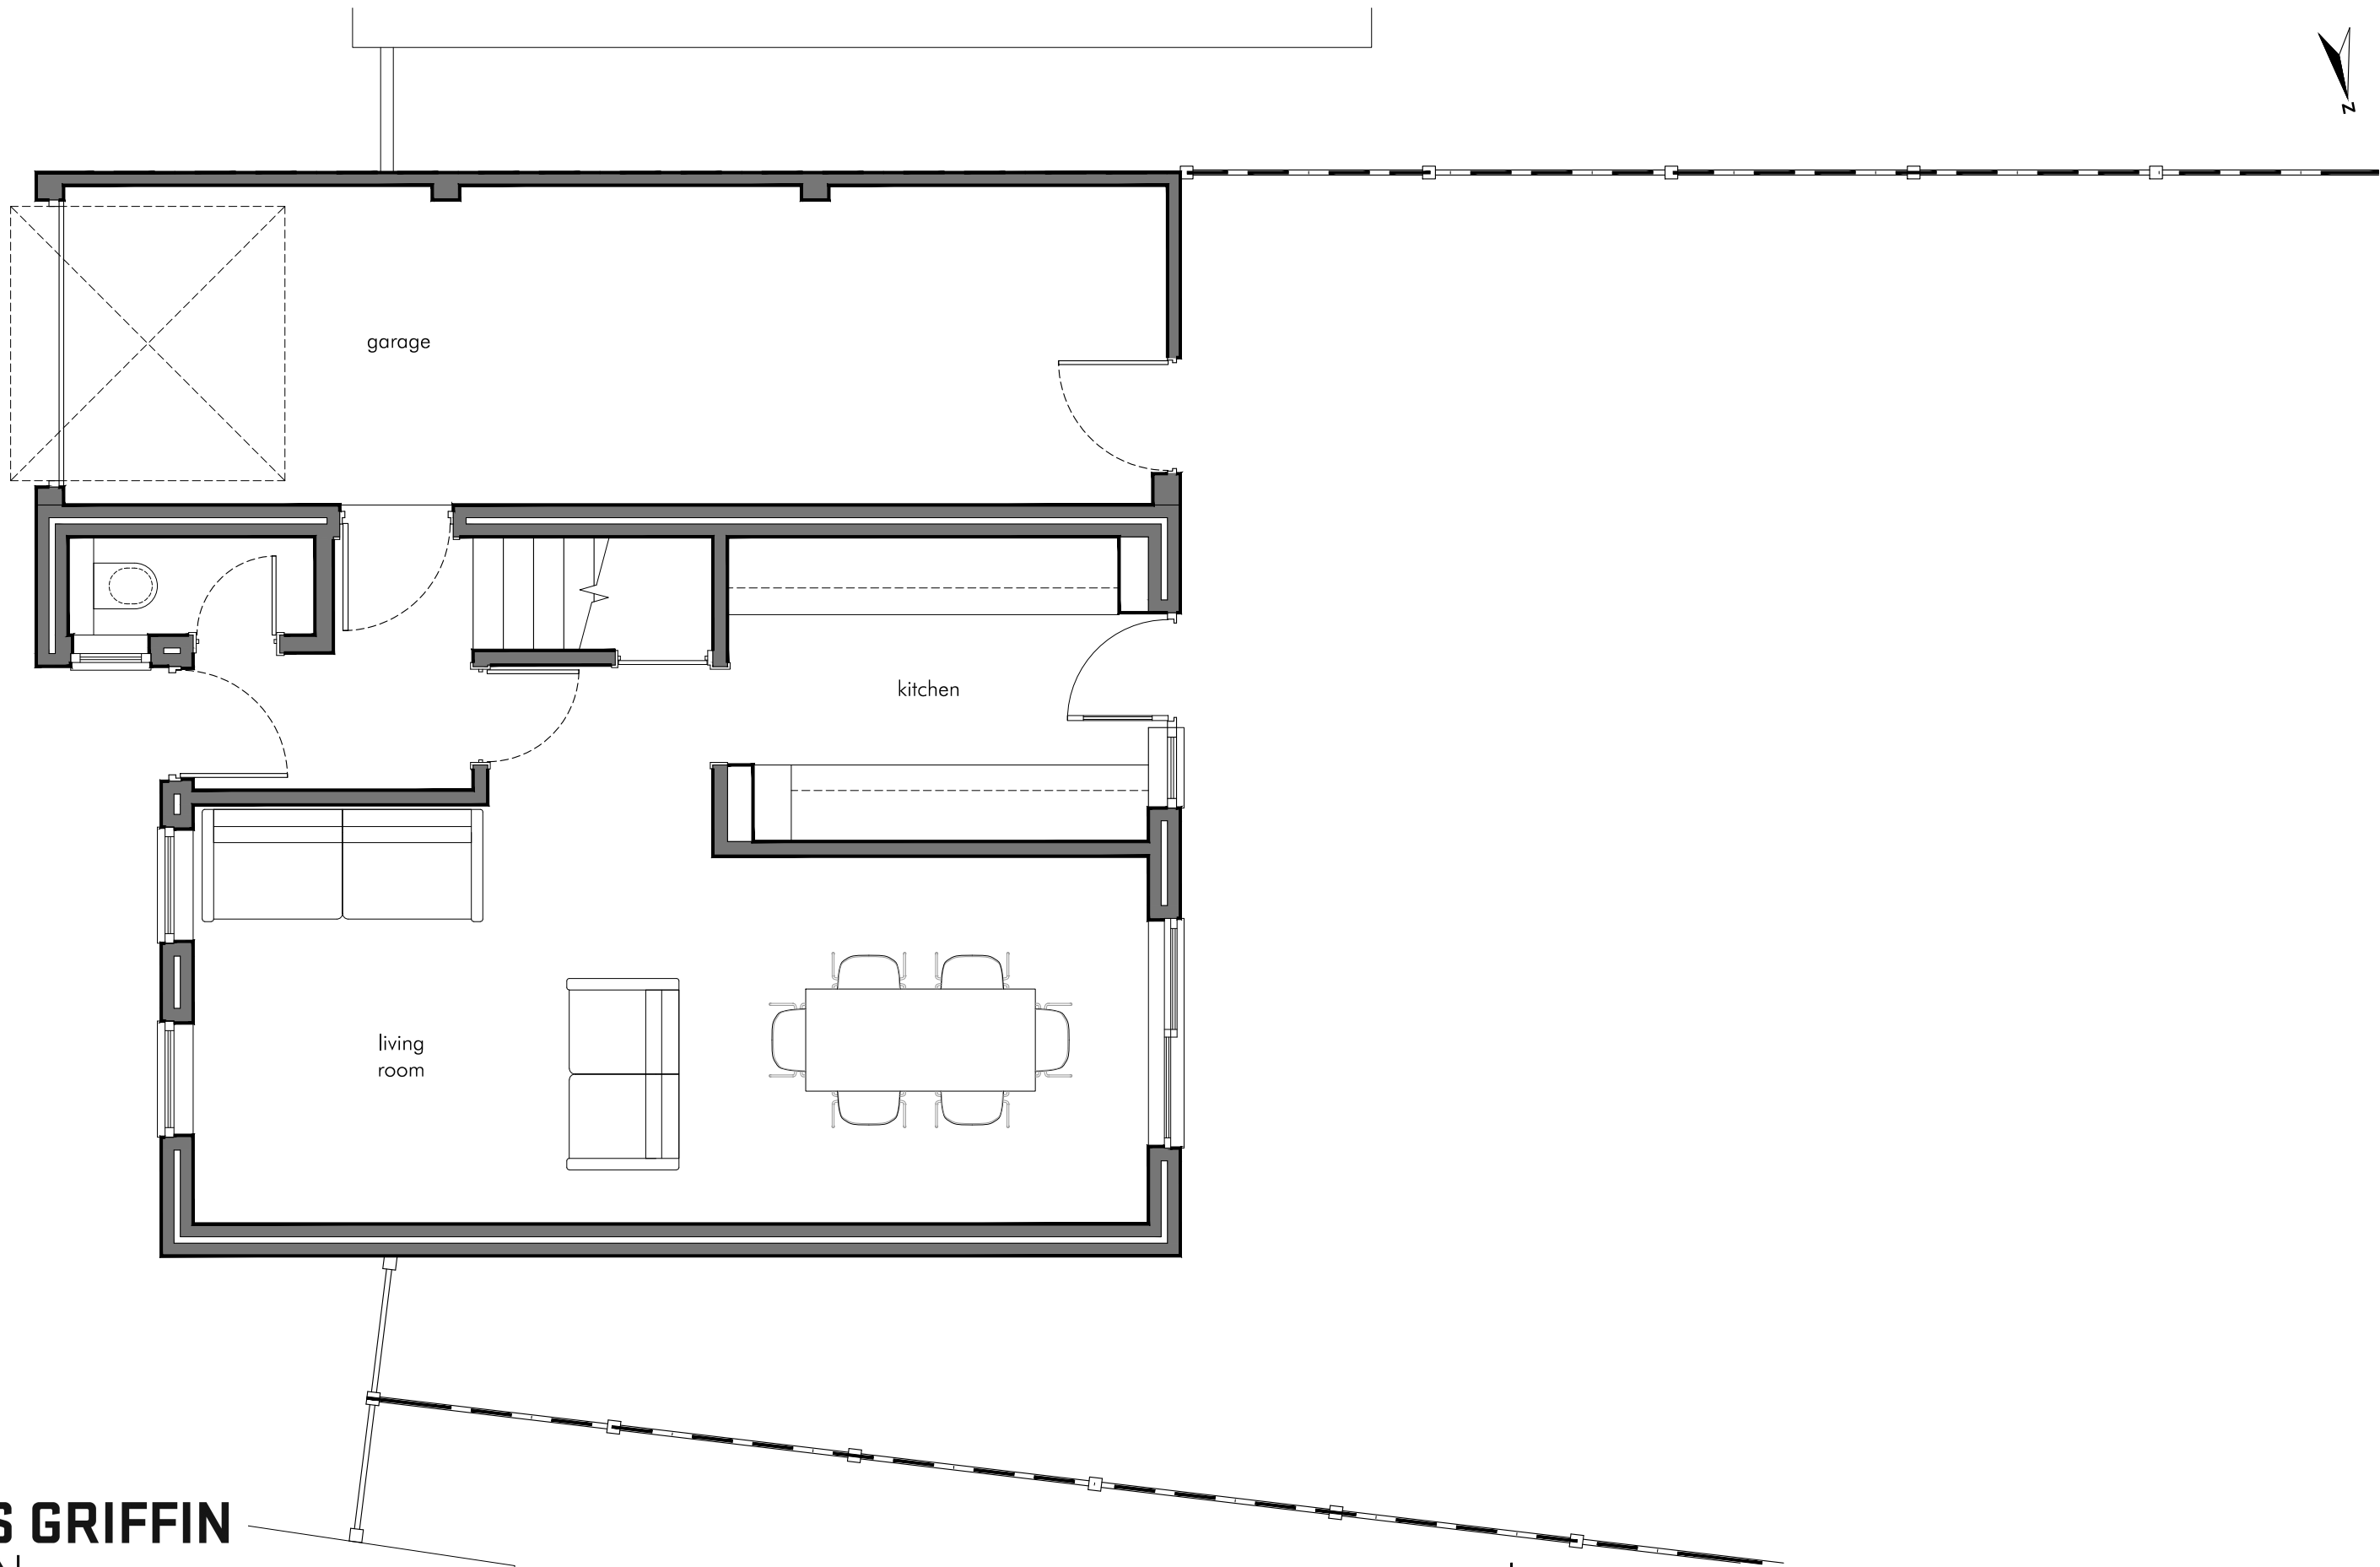

**JAMES GRIFFIN
DESIGN**

www.jamesgriffindesign.co.uk
james@jamesgriffindesign.co.uk
07787 512 459

CLIENT: KAREN & PETER MUTTITT
PROJECT: 3 ALLONBY DRIVE, RUISLIP, HA4 7YU
DATE: JANUARY 2016


DRAWING TITLE: EXISTING GROUND FLOOR

1:50 @ A3

3 of 5


DRAWING No. JGD/ROW/001

REV 01

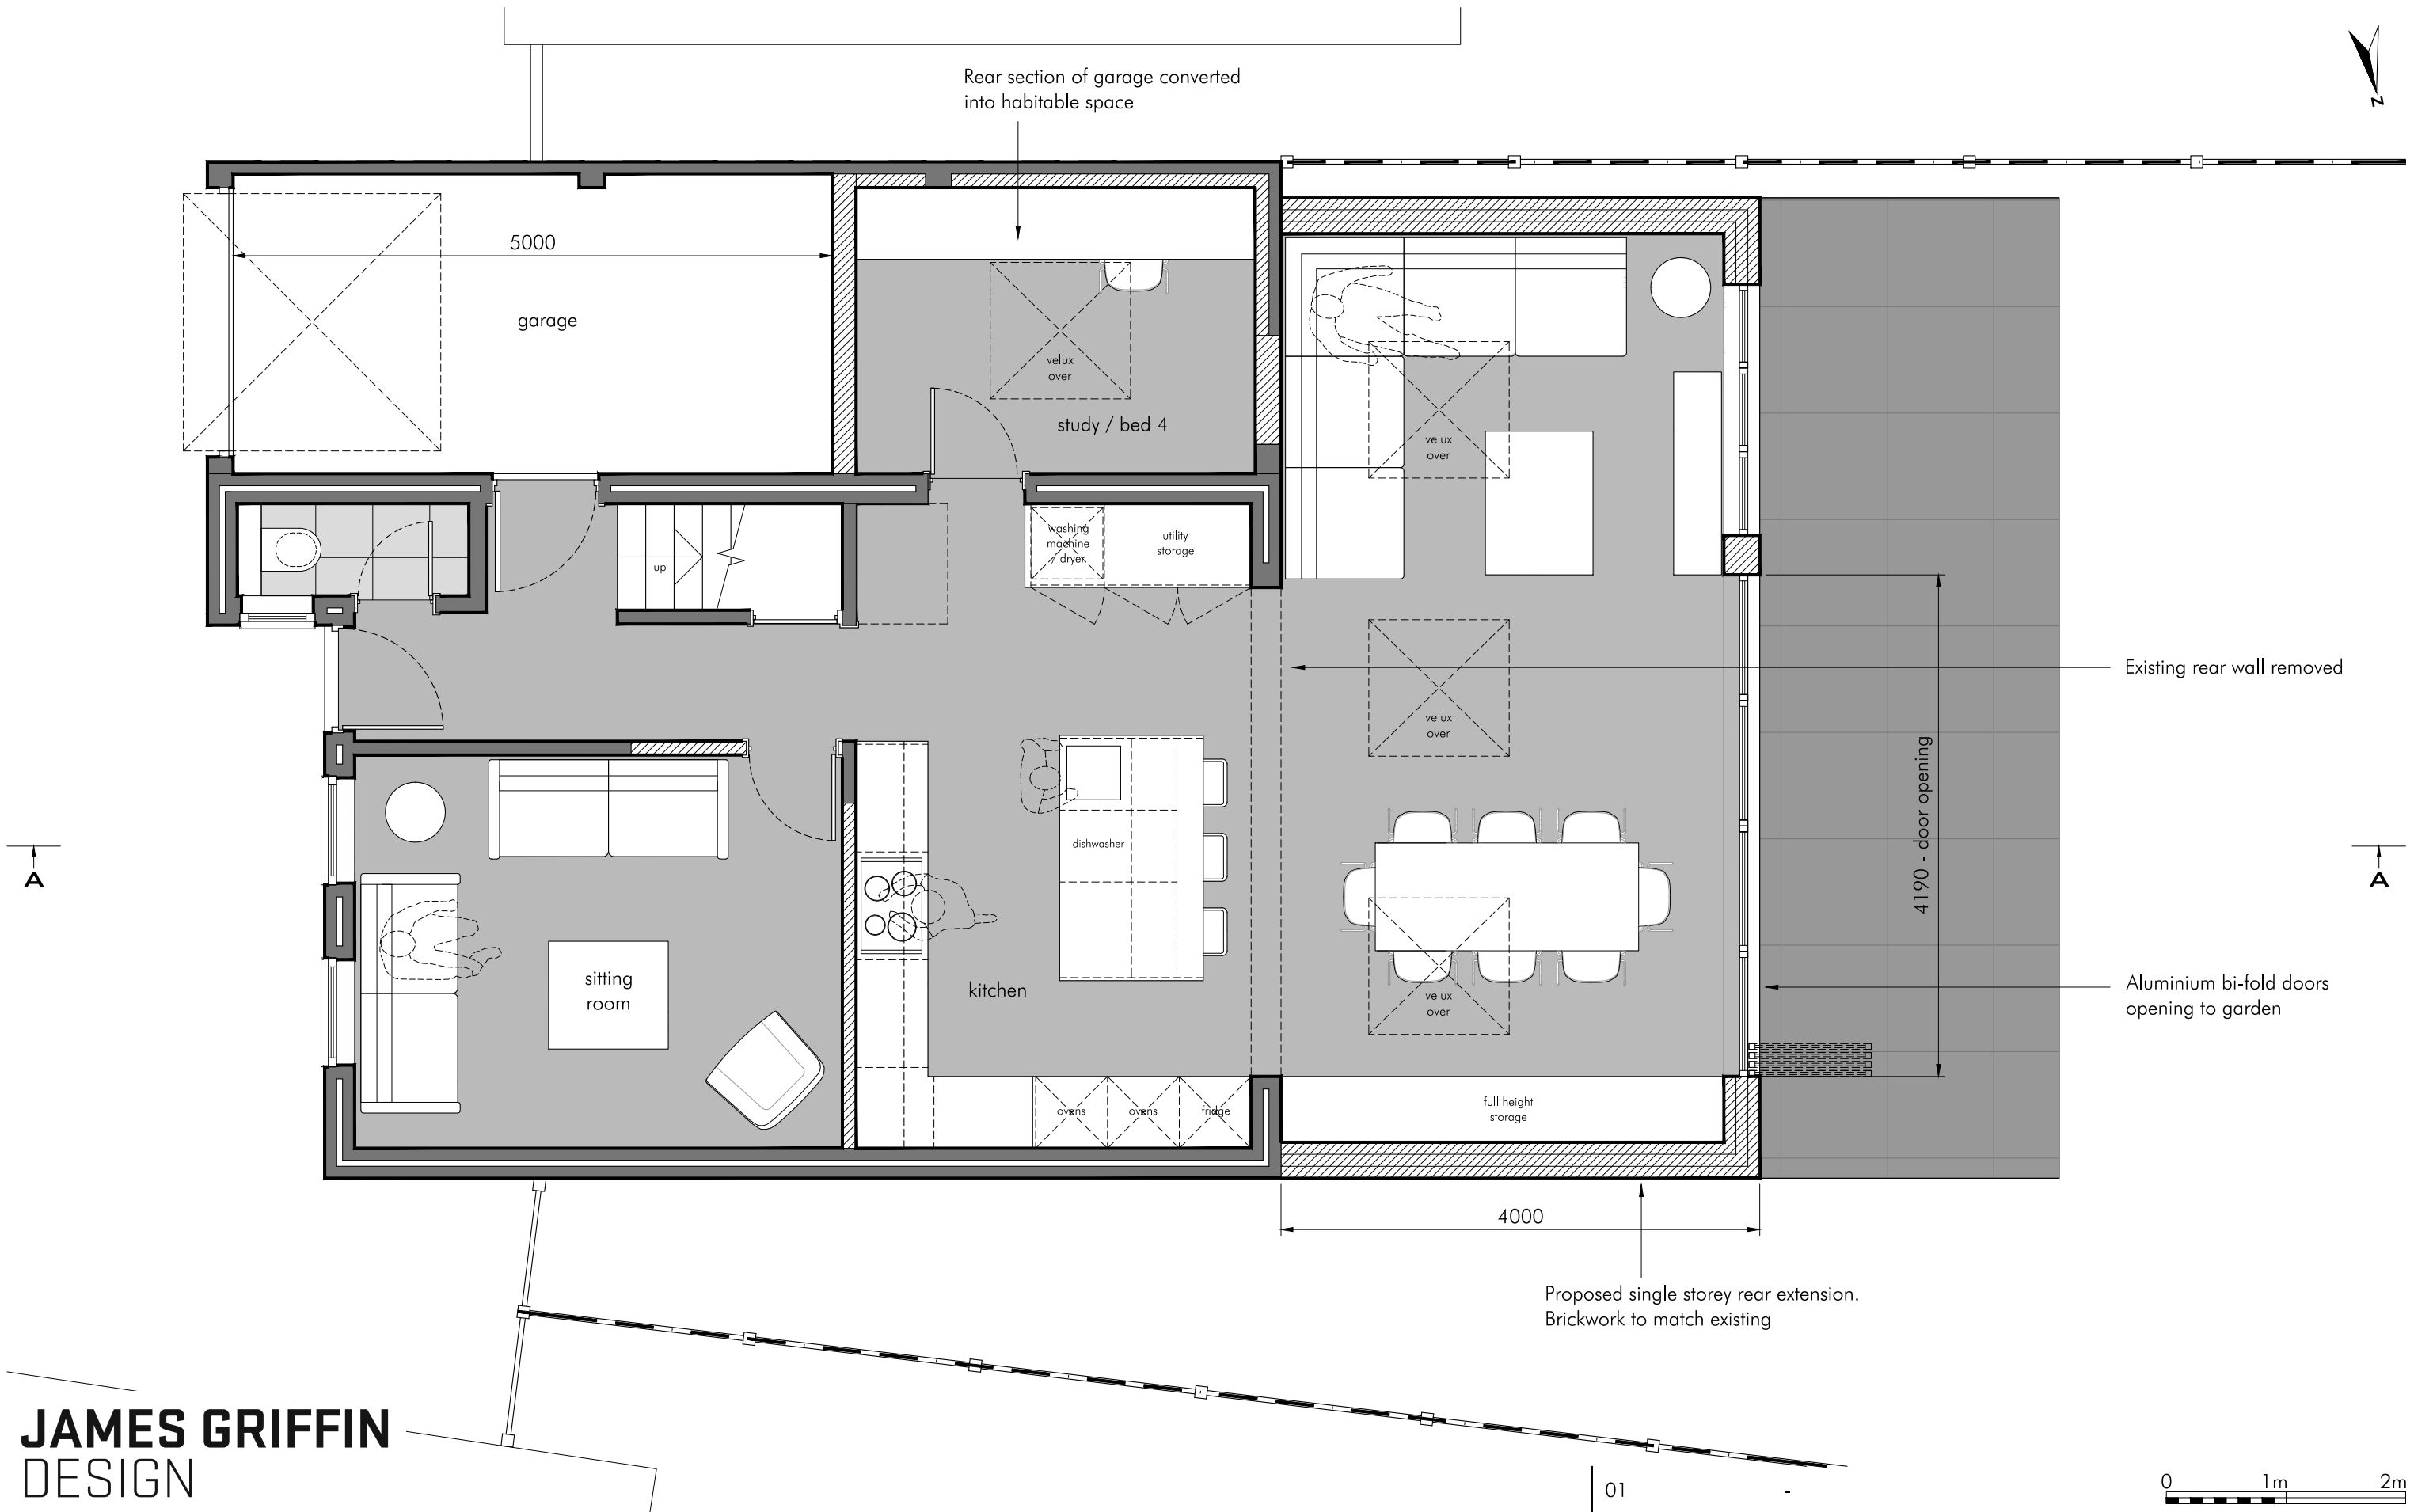

**JAMES GRIFFIN
DESIGN**

www.jamesgriffindesign.co.uk james@jamesgriffindesign.co.uk 07787 512 459	CLIENT: KAREN & PETER MUTTITT PROJECT: 3 ALLONBY DRIVE, RUISLIP, HA4 7YU DATE: JANUARY 2016	DRAWING TITLE:	PROPOSED GROUND FLOOR	1:50 @ A3	4 of 5
		DRAWING No.	JGD/ROW/001		REV 01

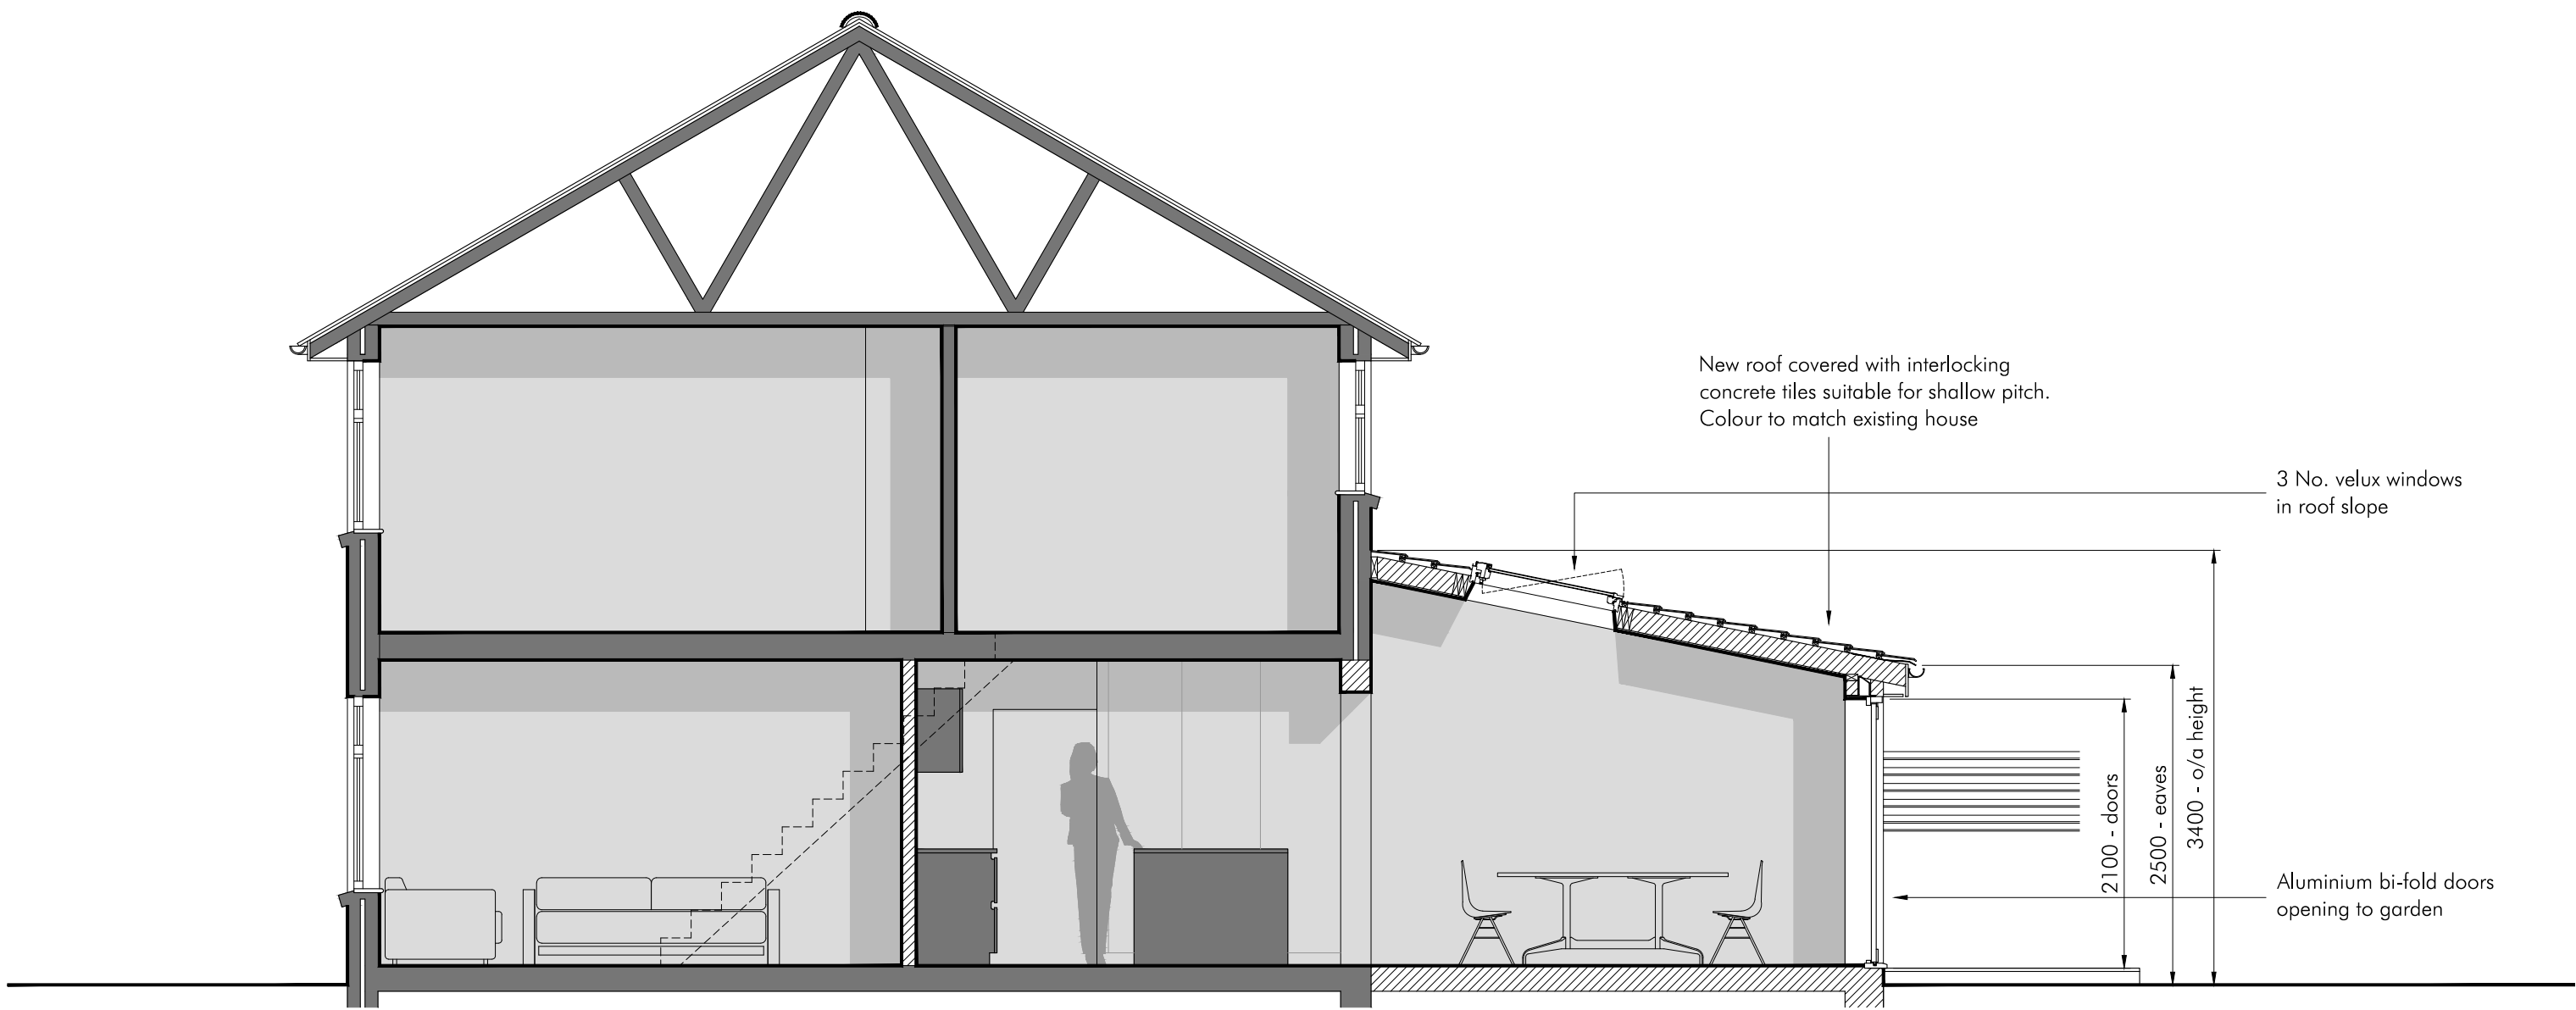

JAMES GRIFFIN
DESIGN

www.jamesgriffindesign.co.uk
james@jamesgriffindesign.co.uk
07787 512 459

CLIENT: KAREN & PETER MUTTITT
PROJECT: 3 ALLONBY DRIVE, RUISLIP, HA4 7YU
DATE: JANUARY 2016

DRAWING TITLE: PROPOSED SECTION A

1:50 @ A3

5 of 5

DRAWING No. JGD/ROW/001

REV 01