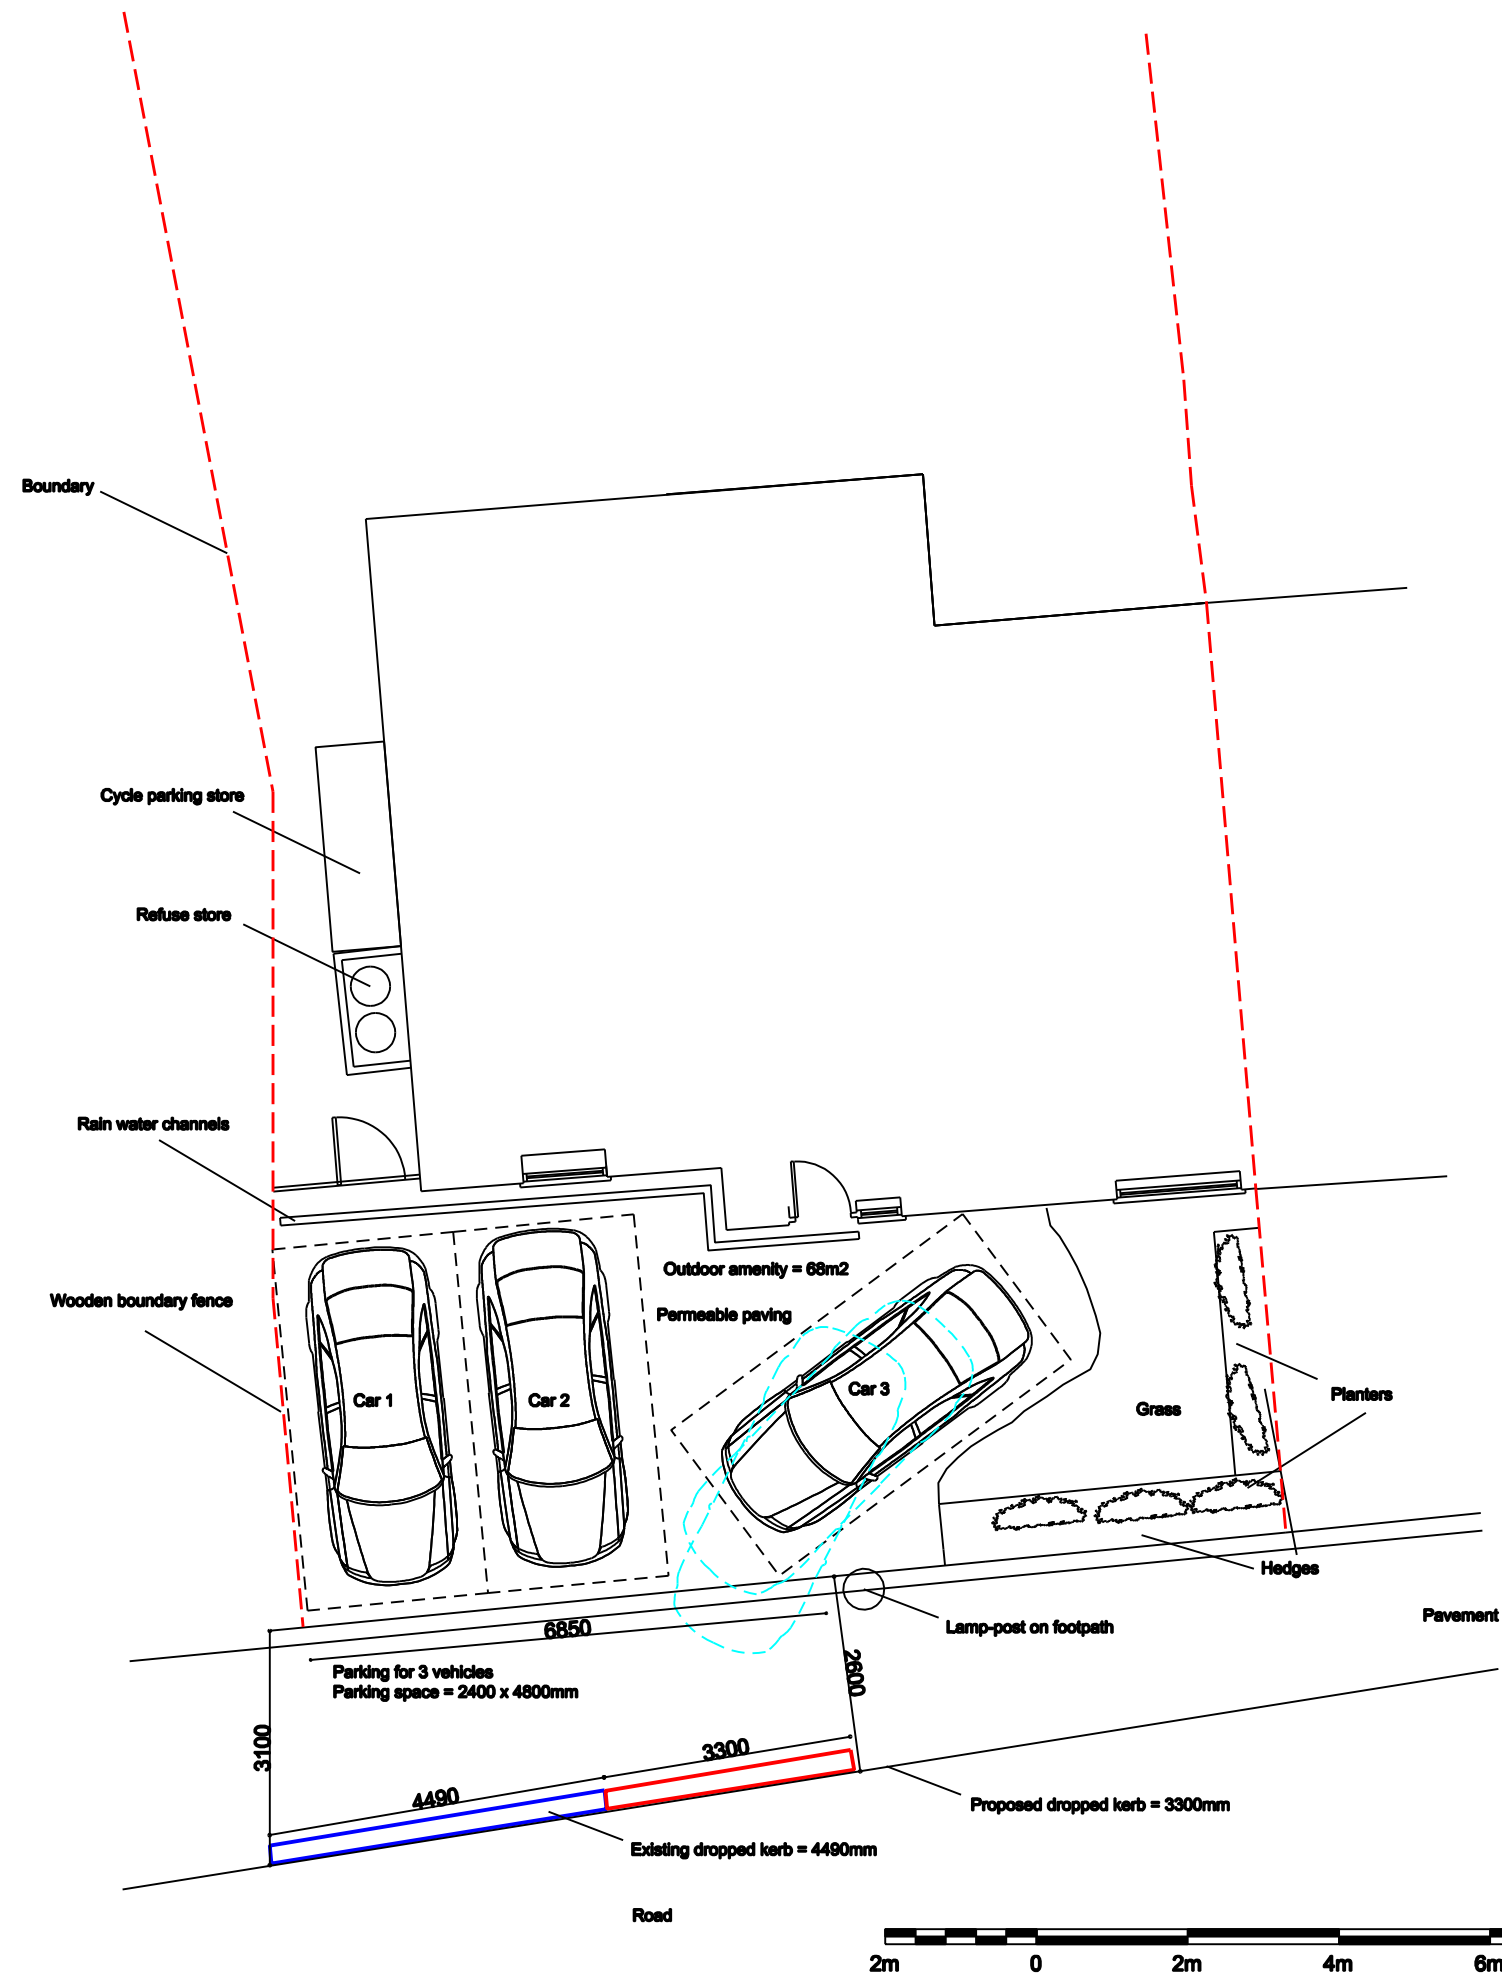


4D Planning do not take responsibility for the accuracy of these drawings. 4D Planning did not measure the property. The drawings were provided by the client. The Contractor is responsible for checking all dimensions before work starts.

All work is to be carried out to the requirements, and to the satisfaction of the Local Authority. These drawings are for planning purposes only.

Any discrepancies to be brought to the attention of 4D Planning Consultants immediately.

Location Plan

Rev	Date	Description	by	chk

4D PLANNING™

Architecture | Town Planning

www.GetMePlanning.com®

Client

4D Planning

Project

91 The Greenway, UB8 2PN

Title

Proposed Site Plan

Date: Jan' 2019

Scale: 1:50 @ A1, 1:100 @ A3

Drawing No. 4D03

Rev:

A