


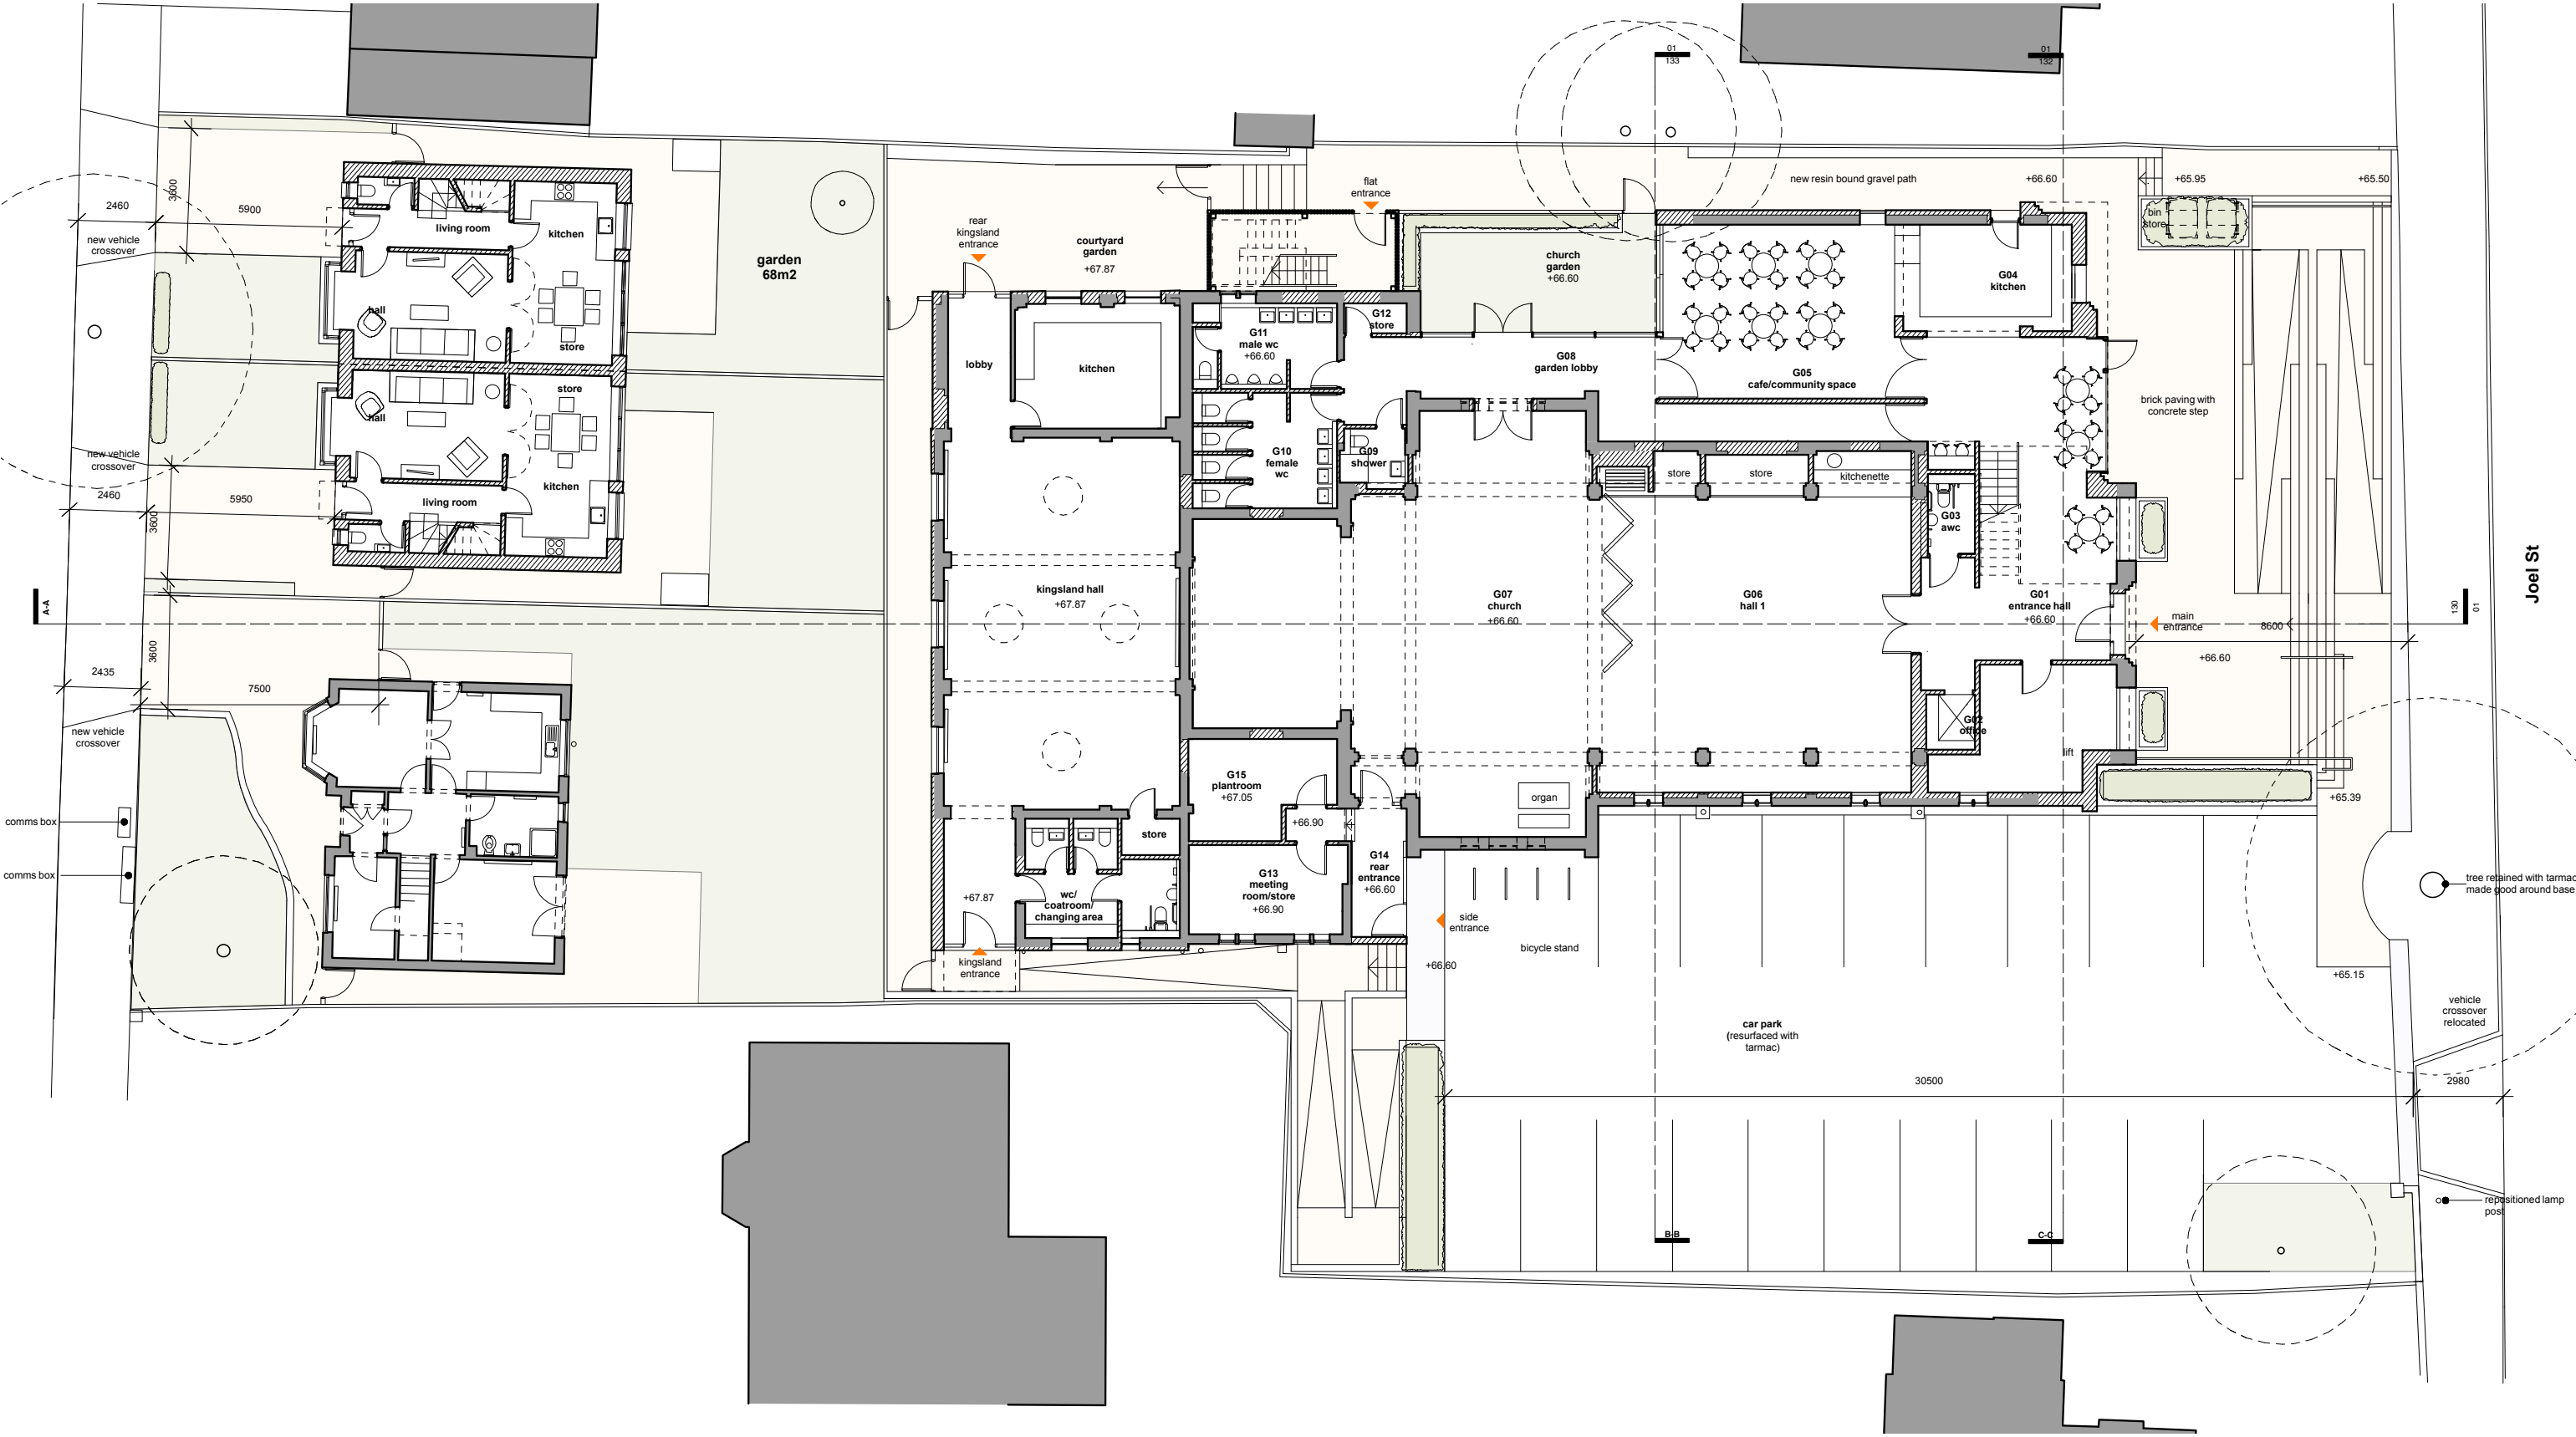

notes


Do not scale.
All dimensions to be checked on site and verified with the architect prior to construction.
Any discrepancies or uncertainties regarding this drawing to be discussed with the architect prior to construction.
Copyright © Theis and Khan Architects Ltd. All rights reserved

key

- grass lawn
- new paving/resin bound gravel
- existing building
- new construction

revision notes

changes since previous issue:

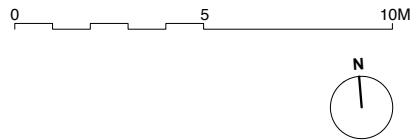

planning

revision	date	comment
p1	23.06.20	issued for planning
p2	24.06.20	issued for planning
p3	30.11.20	issued for planning

**THEIS
+KHAN**

11-13 Lonsdale Gardens
Tunbridge Wells
Kent TN11 1NU
+44 (0)1892 518094
mail@theisandkhan.com
www.theisandkhan.com

project

eastcote and northwood hills URC

drawing

ground floor plan - with vehicular crossover
proposed

scale
1:200@A3

date
jul 19

job number
1132

drawing number
150

revision
p3