


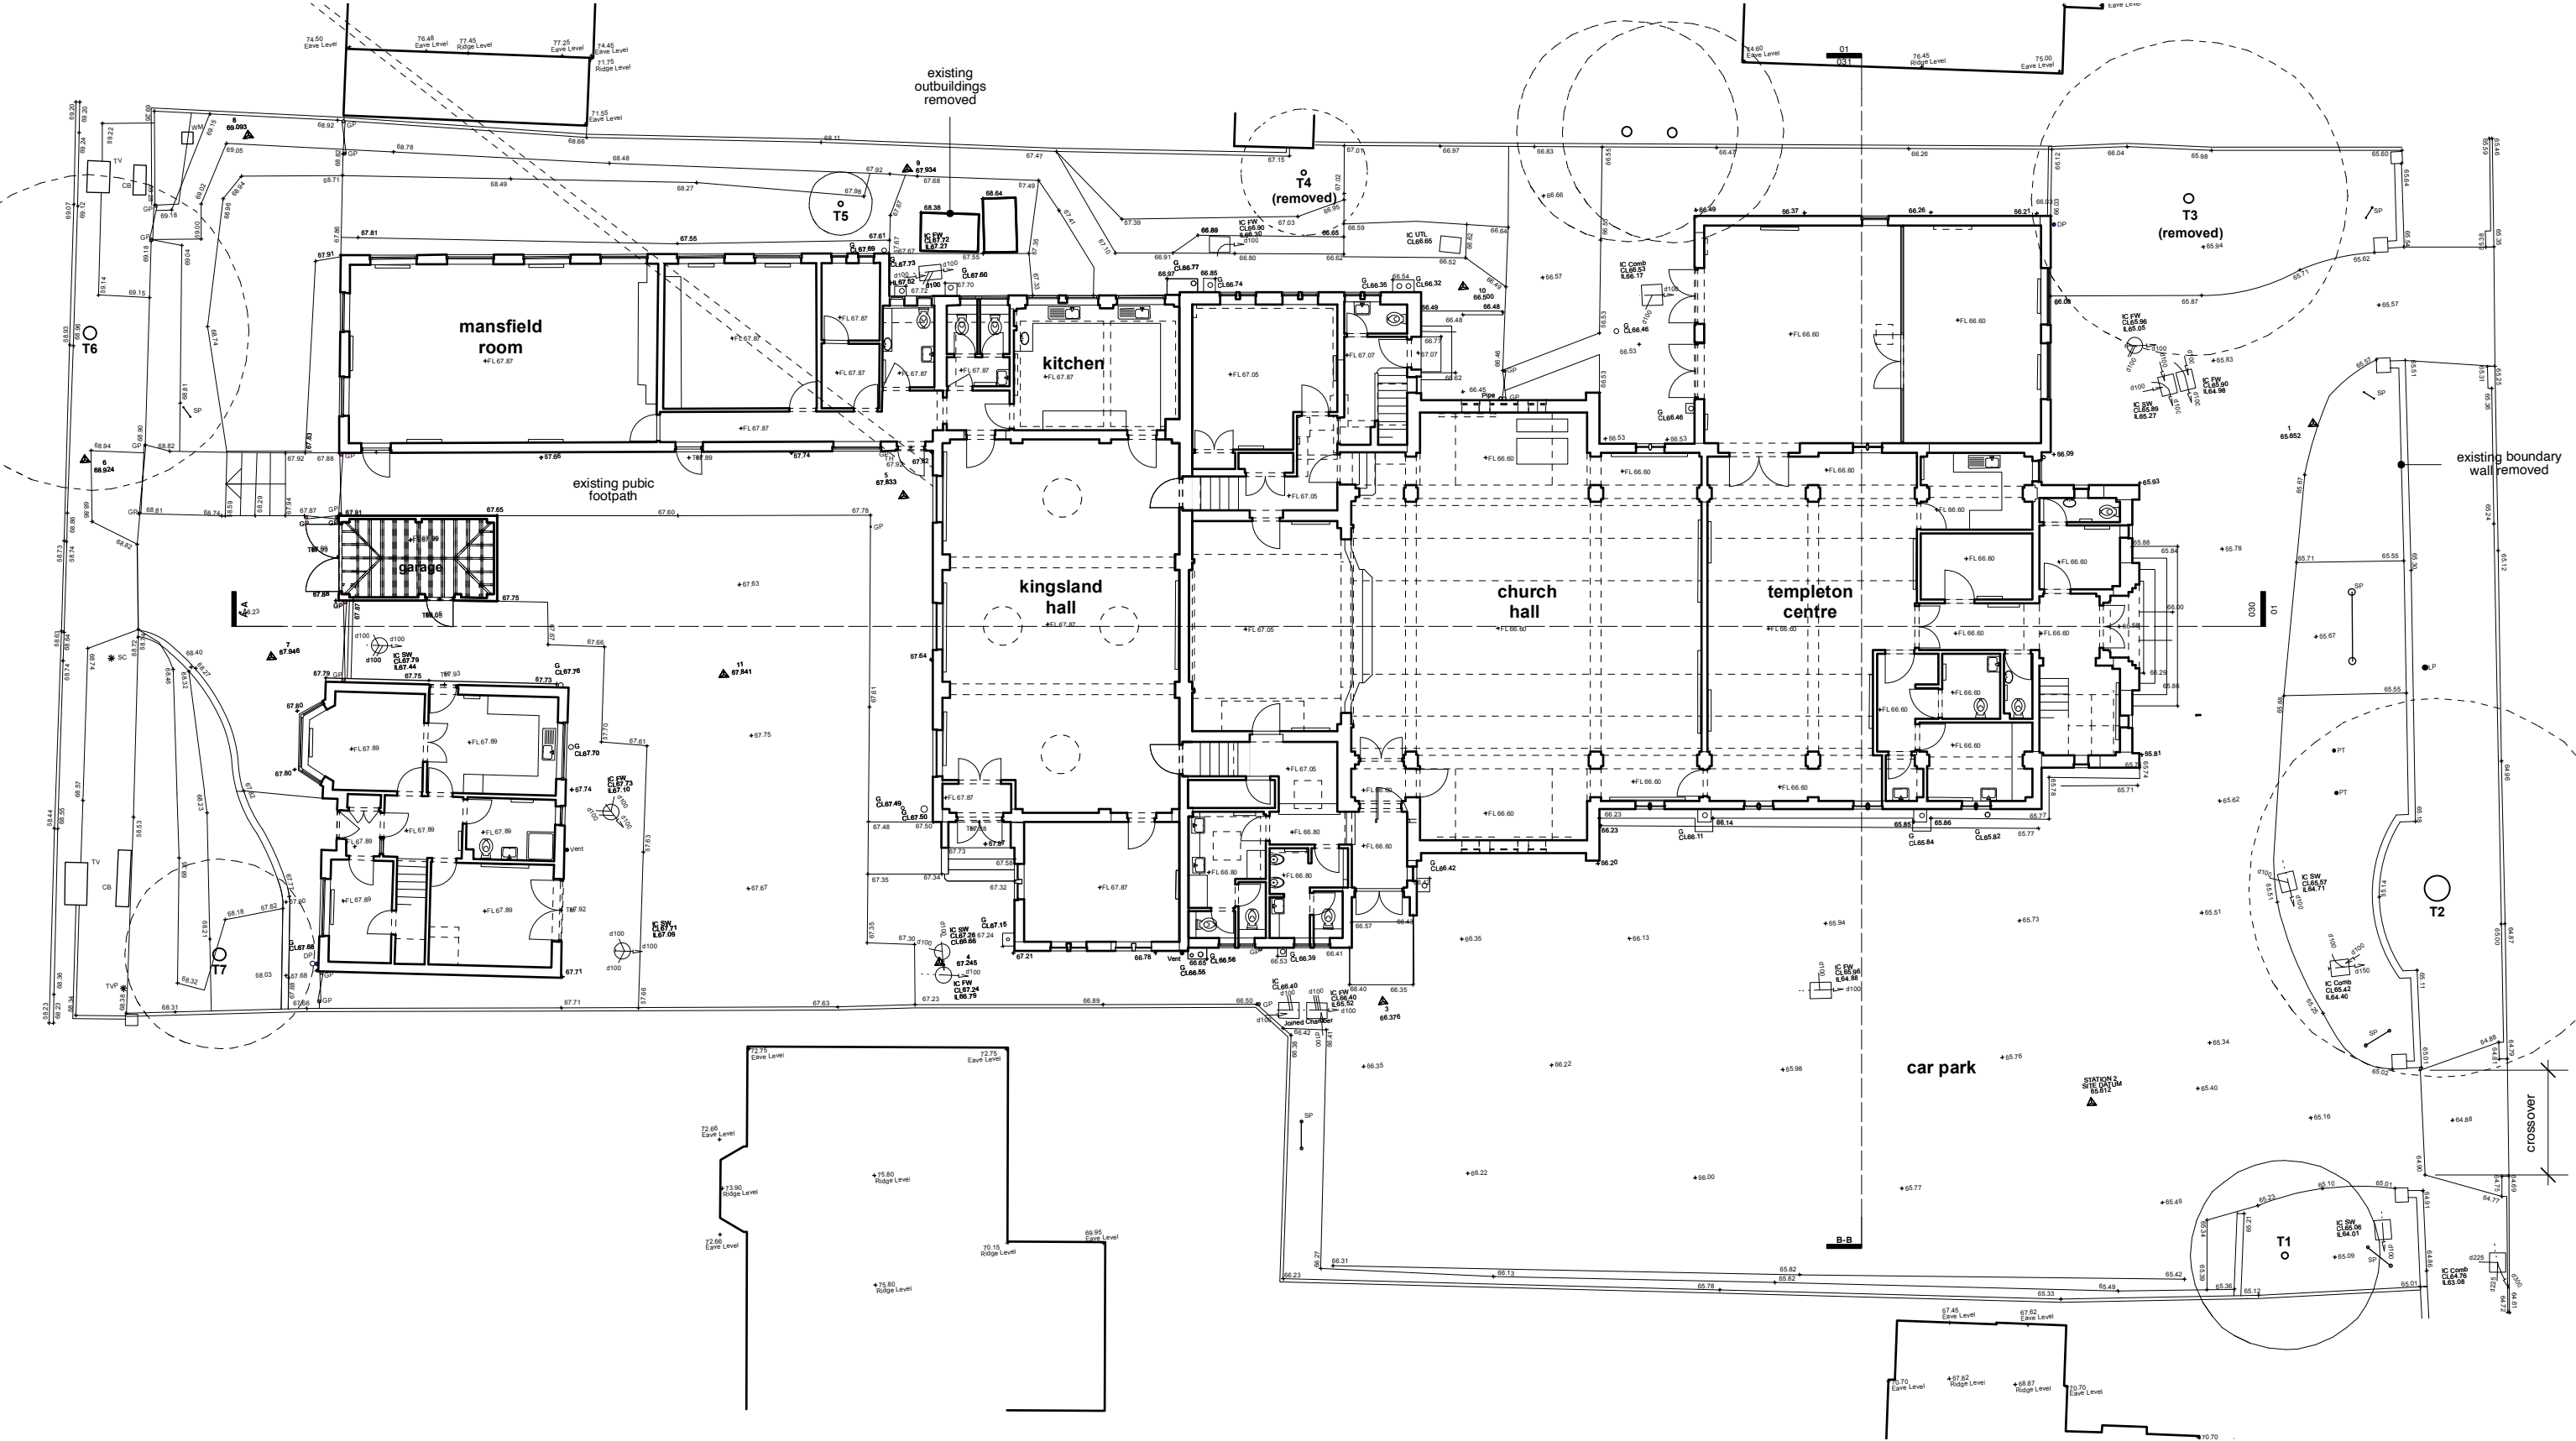


notes

Do not scale.  
All dimensions to be checked on site and verified with the architect prior to construction.  
Any discrepancies or uncertainties regarding this drawing to be discussed with the architect prior to construction.  
Copyright © Theis and Khan Architects Ltd. All rights reserved

key

revision notes

changes since previous issue:

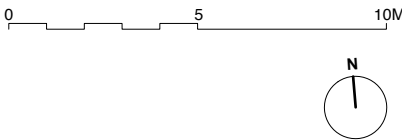

planning

| revision | date     | comment             |
|----------|----------|---------------------|
| p1       | 11.03.20 | issued for comment  |
| p2       | 02.06.20 | issued for comment  |
| p3       | 03.06.20 | issued for planning |
| p4       | 15.10.21 | issued for planning |

**THEIS  
+KHAN**

11-13 Lonsdale Gardens  
Tunbridge Wells  
Kent TN11 1NU  
+44 (0)1892 518094  
mail@theisandkhan.com  
www.theisandkhan.com

project  
eastcote and northwood hills URC

drawing  
site and ground floor plan  
existing

| scale      | date           | revision |
|------------|----------------|----------|
| 1:200@A3   | jul 17         |          |
| job number | drawing number |          |
| 1132       | 010            | p4       |