


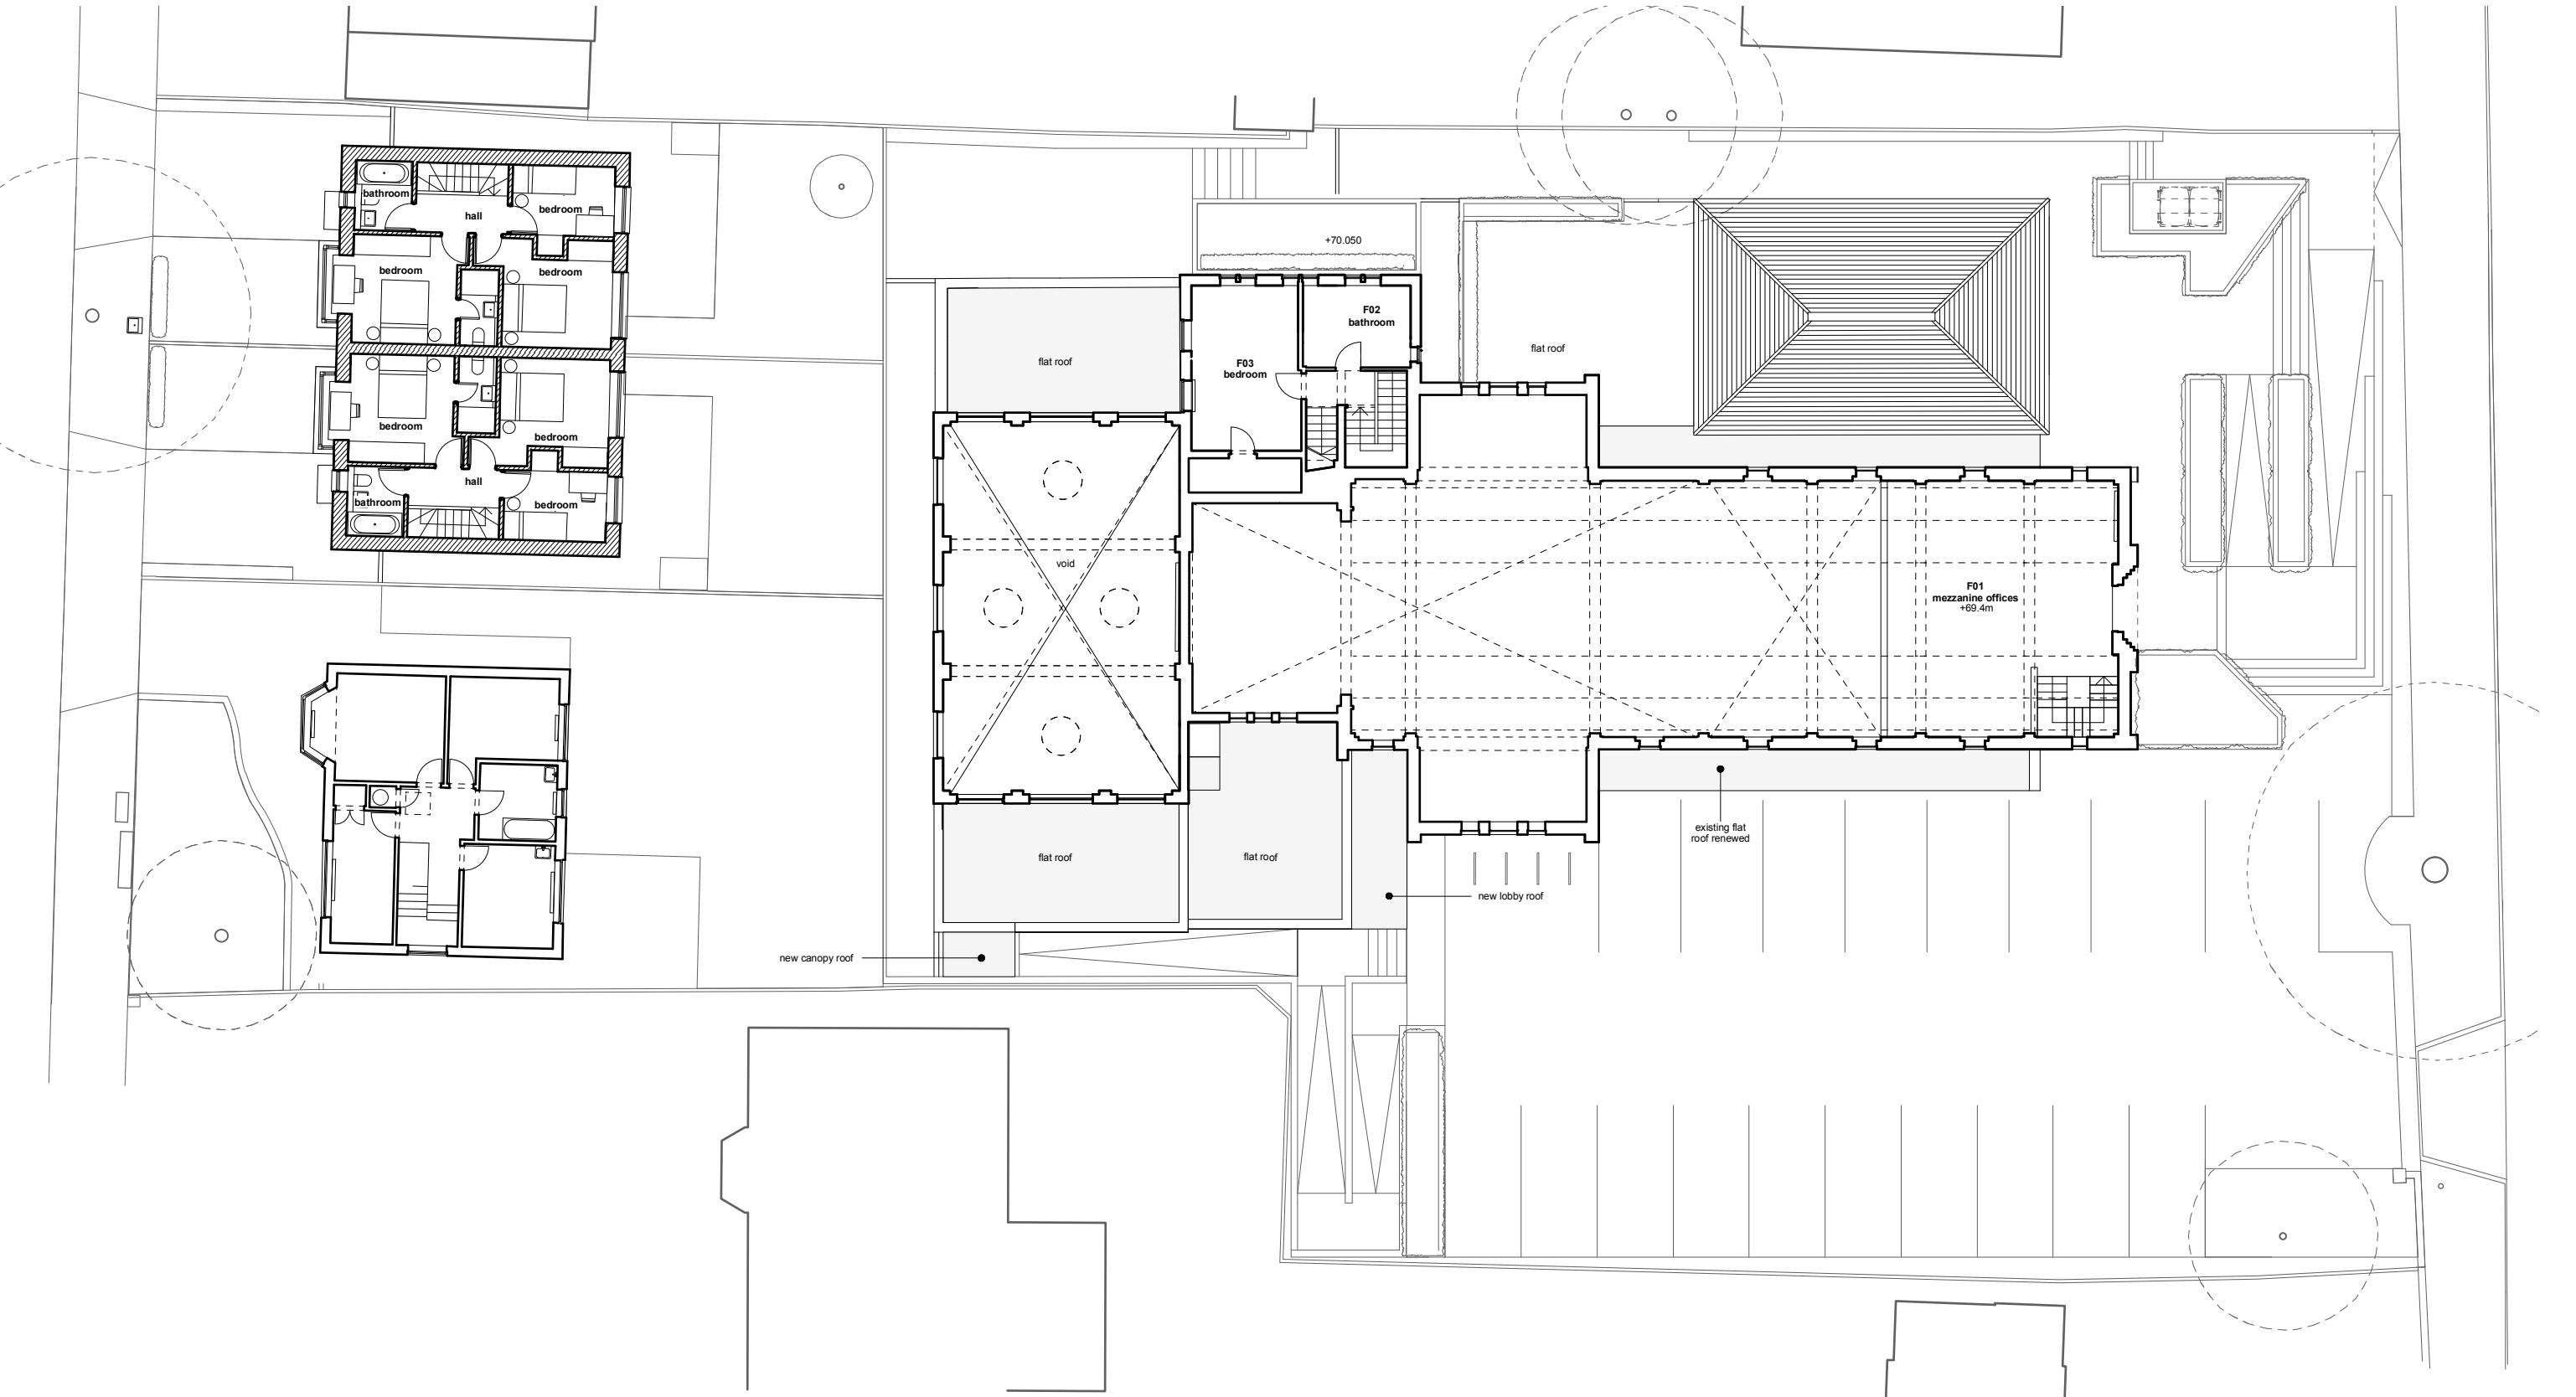

notes

Do not scale.
All dimensions to be checked on site and verified with the architect prior to construction.
Any discrepancies or uncertainties regarding this drawing to be discussed with the architect prior to construction.
Copyright © Theis and Khan Architects Ltd. All rights reserved

key

-  existing building
-  new construction

revision notes

changes since previous issue:

planning

revision	date	comment
p1	11.03.20	issued for comment
p2	27.03.20	issued for comment
p3	04.05.20	issued for comment
p4	06.05.20	issued for comment
p5	22.05.20	issued for comment
p6	02.06.20	issued for comment
p7	03.06.20	issued for comment
p8	22.09.20	issued for comment
p9	09.10.20	issued for comment
p10	04.11.20	issued for comment
p11	20.11.20	issued for comment
p12	30.11.20	issued for planning
p13	15.10.21	issued for planning

THEIS
+KHAN

11-13 Lonsdale Gardens
Tunbridge Wells
Kent TN11 1NU
+44 (0)1892 518094
mail@theisandkhan.com
www.theisandkhan.com

project

eastcote and northwood hills URC

drawing

first floor plan
proposed

scale

1:200@A3

date

jul 19

job number

1132

drawing number

111

revision

p13