




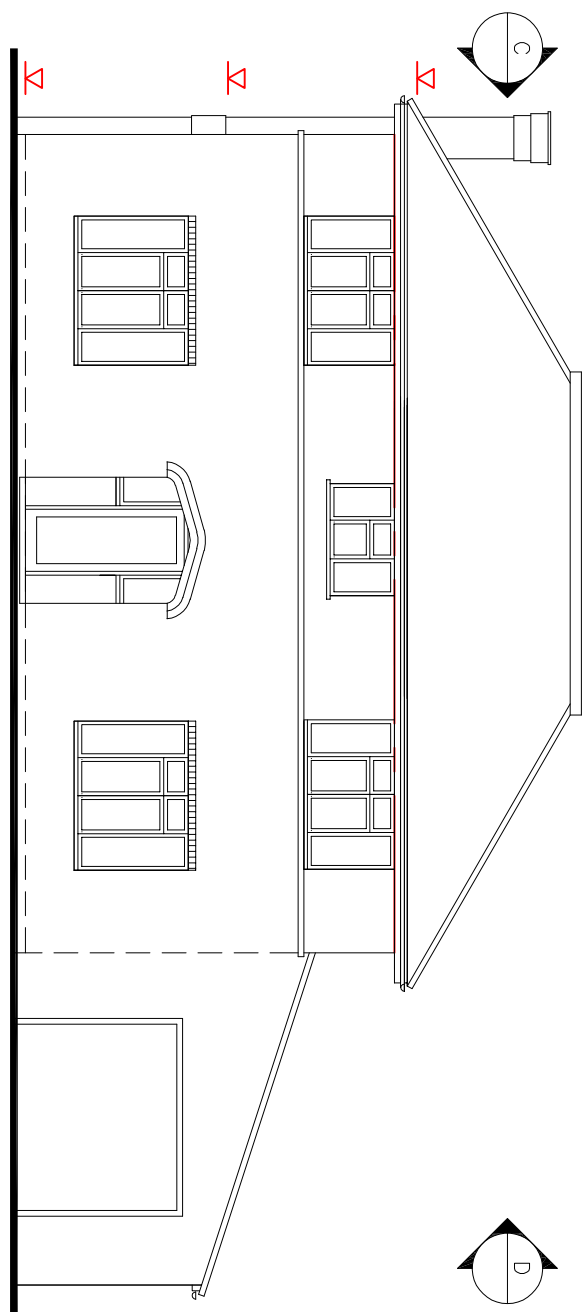


EXISTING FRONT ELEVATION
SCALE: 1:100

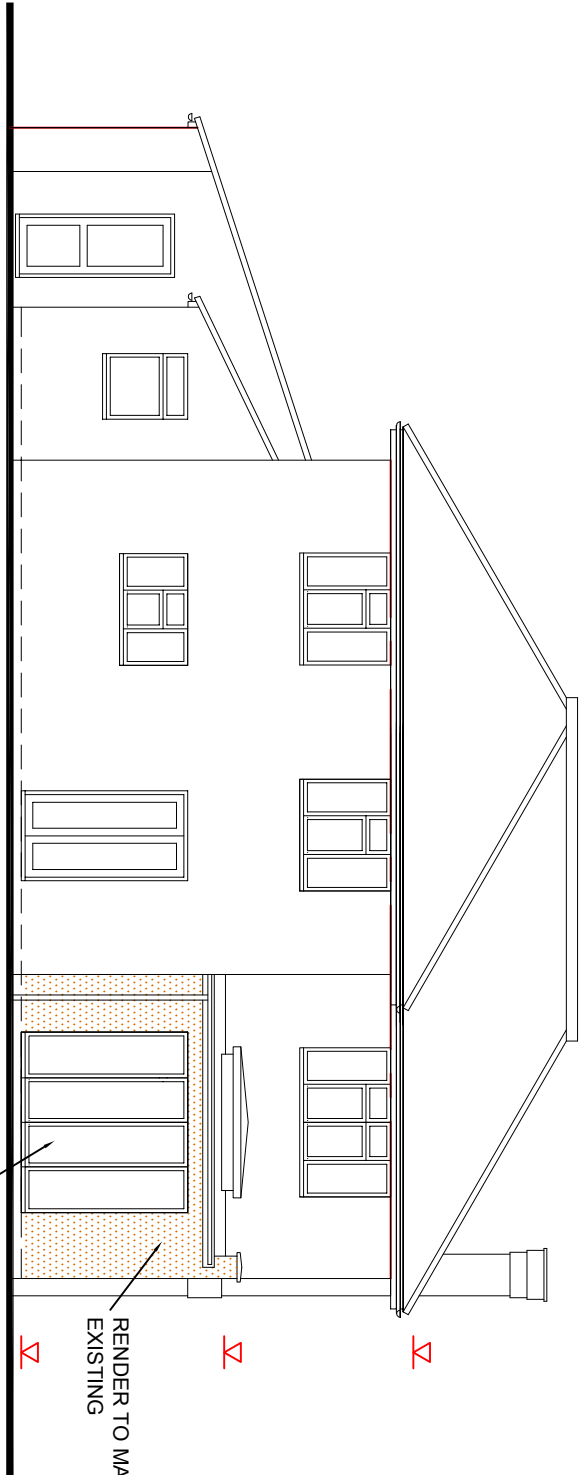

PROPOSED REAR ELEVATION
SCALE: 1:100

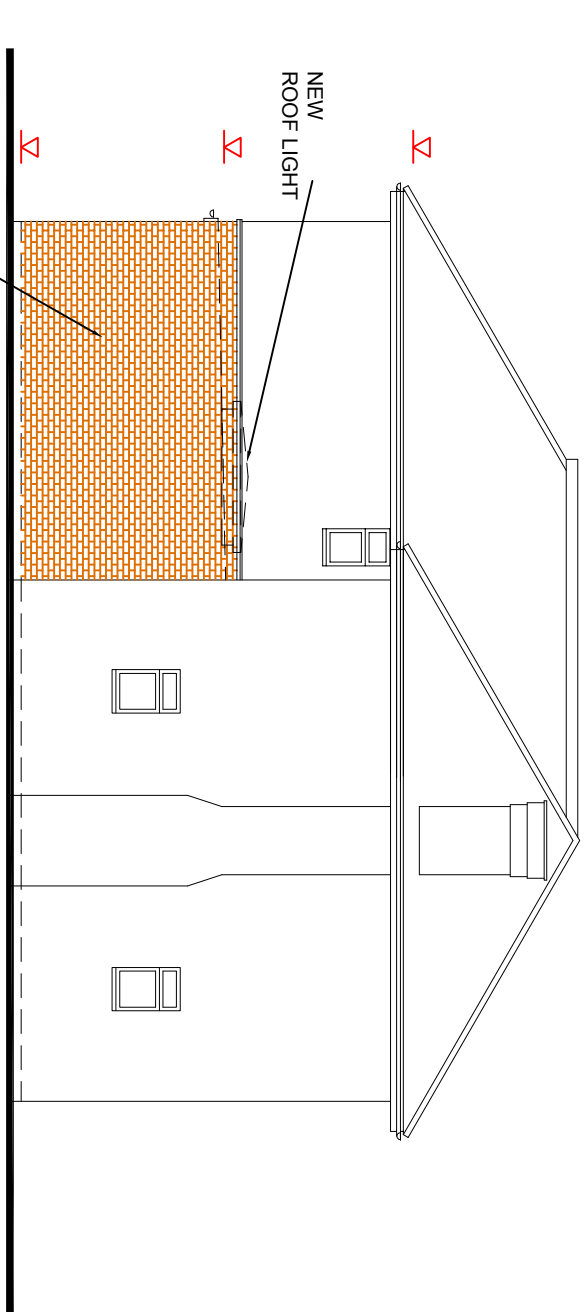

PROPOSED SIDE ELEVATION
SCALE: 1:100 IN DIRECTION 'D'

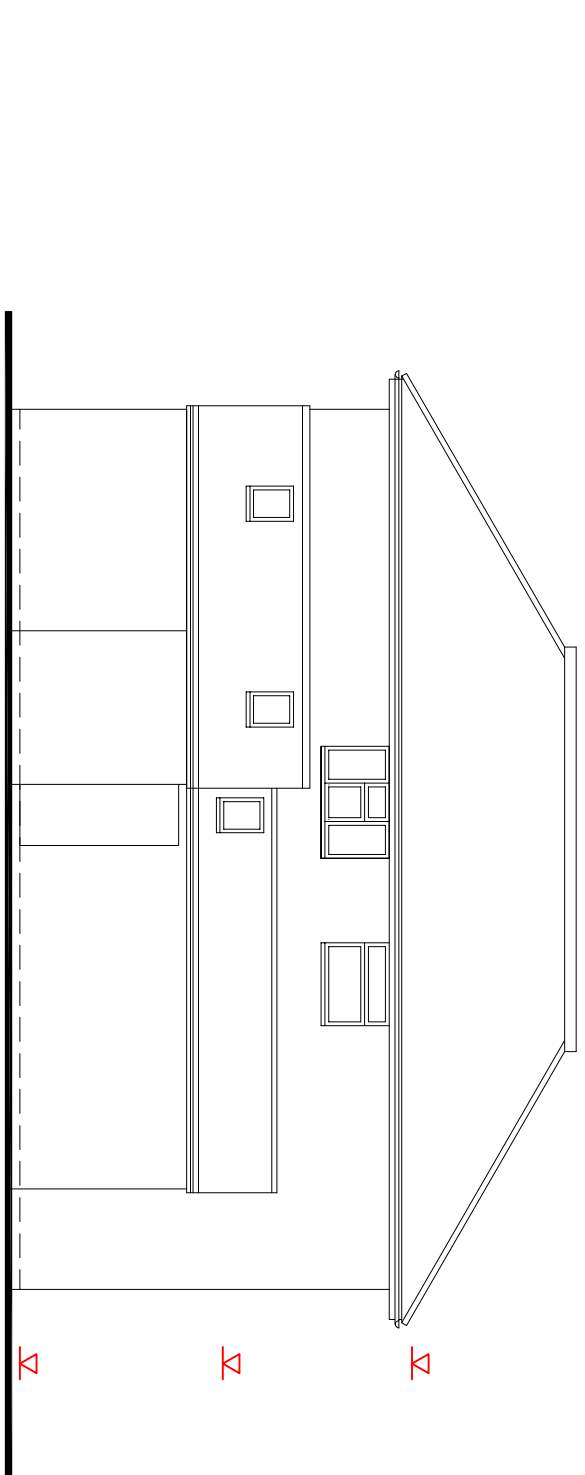


EXISTING SIDE ELEVATION
SCALE: 1:100 IN DIRECTION 'C'




AERIAL PHOTOGRAPHIC VIEW OF SITE
SCALE: NTS




LOCATION PLAN
SCALE: 1:1720

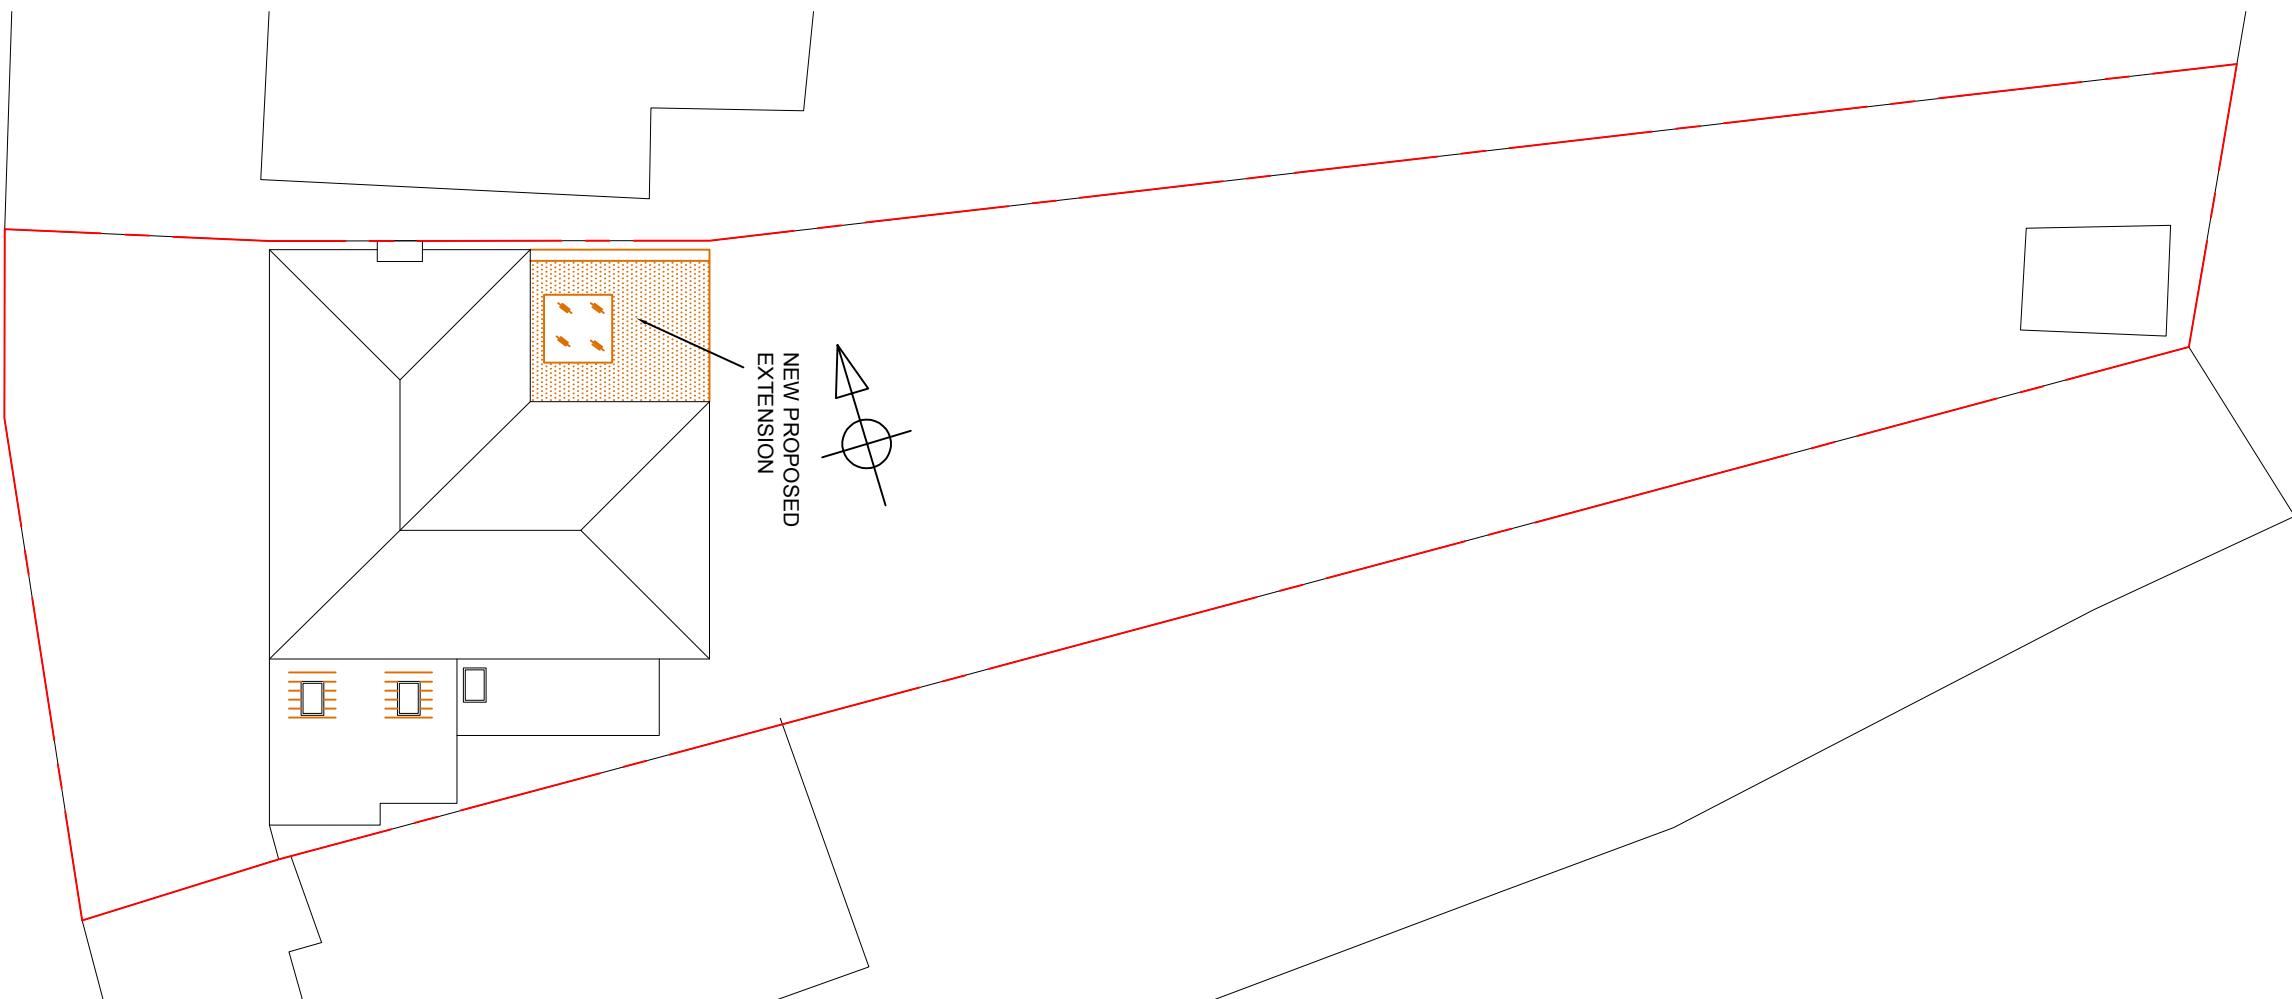


SITE PLAN
SCALE: 1:200

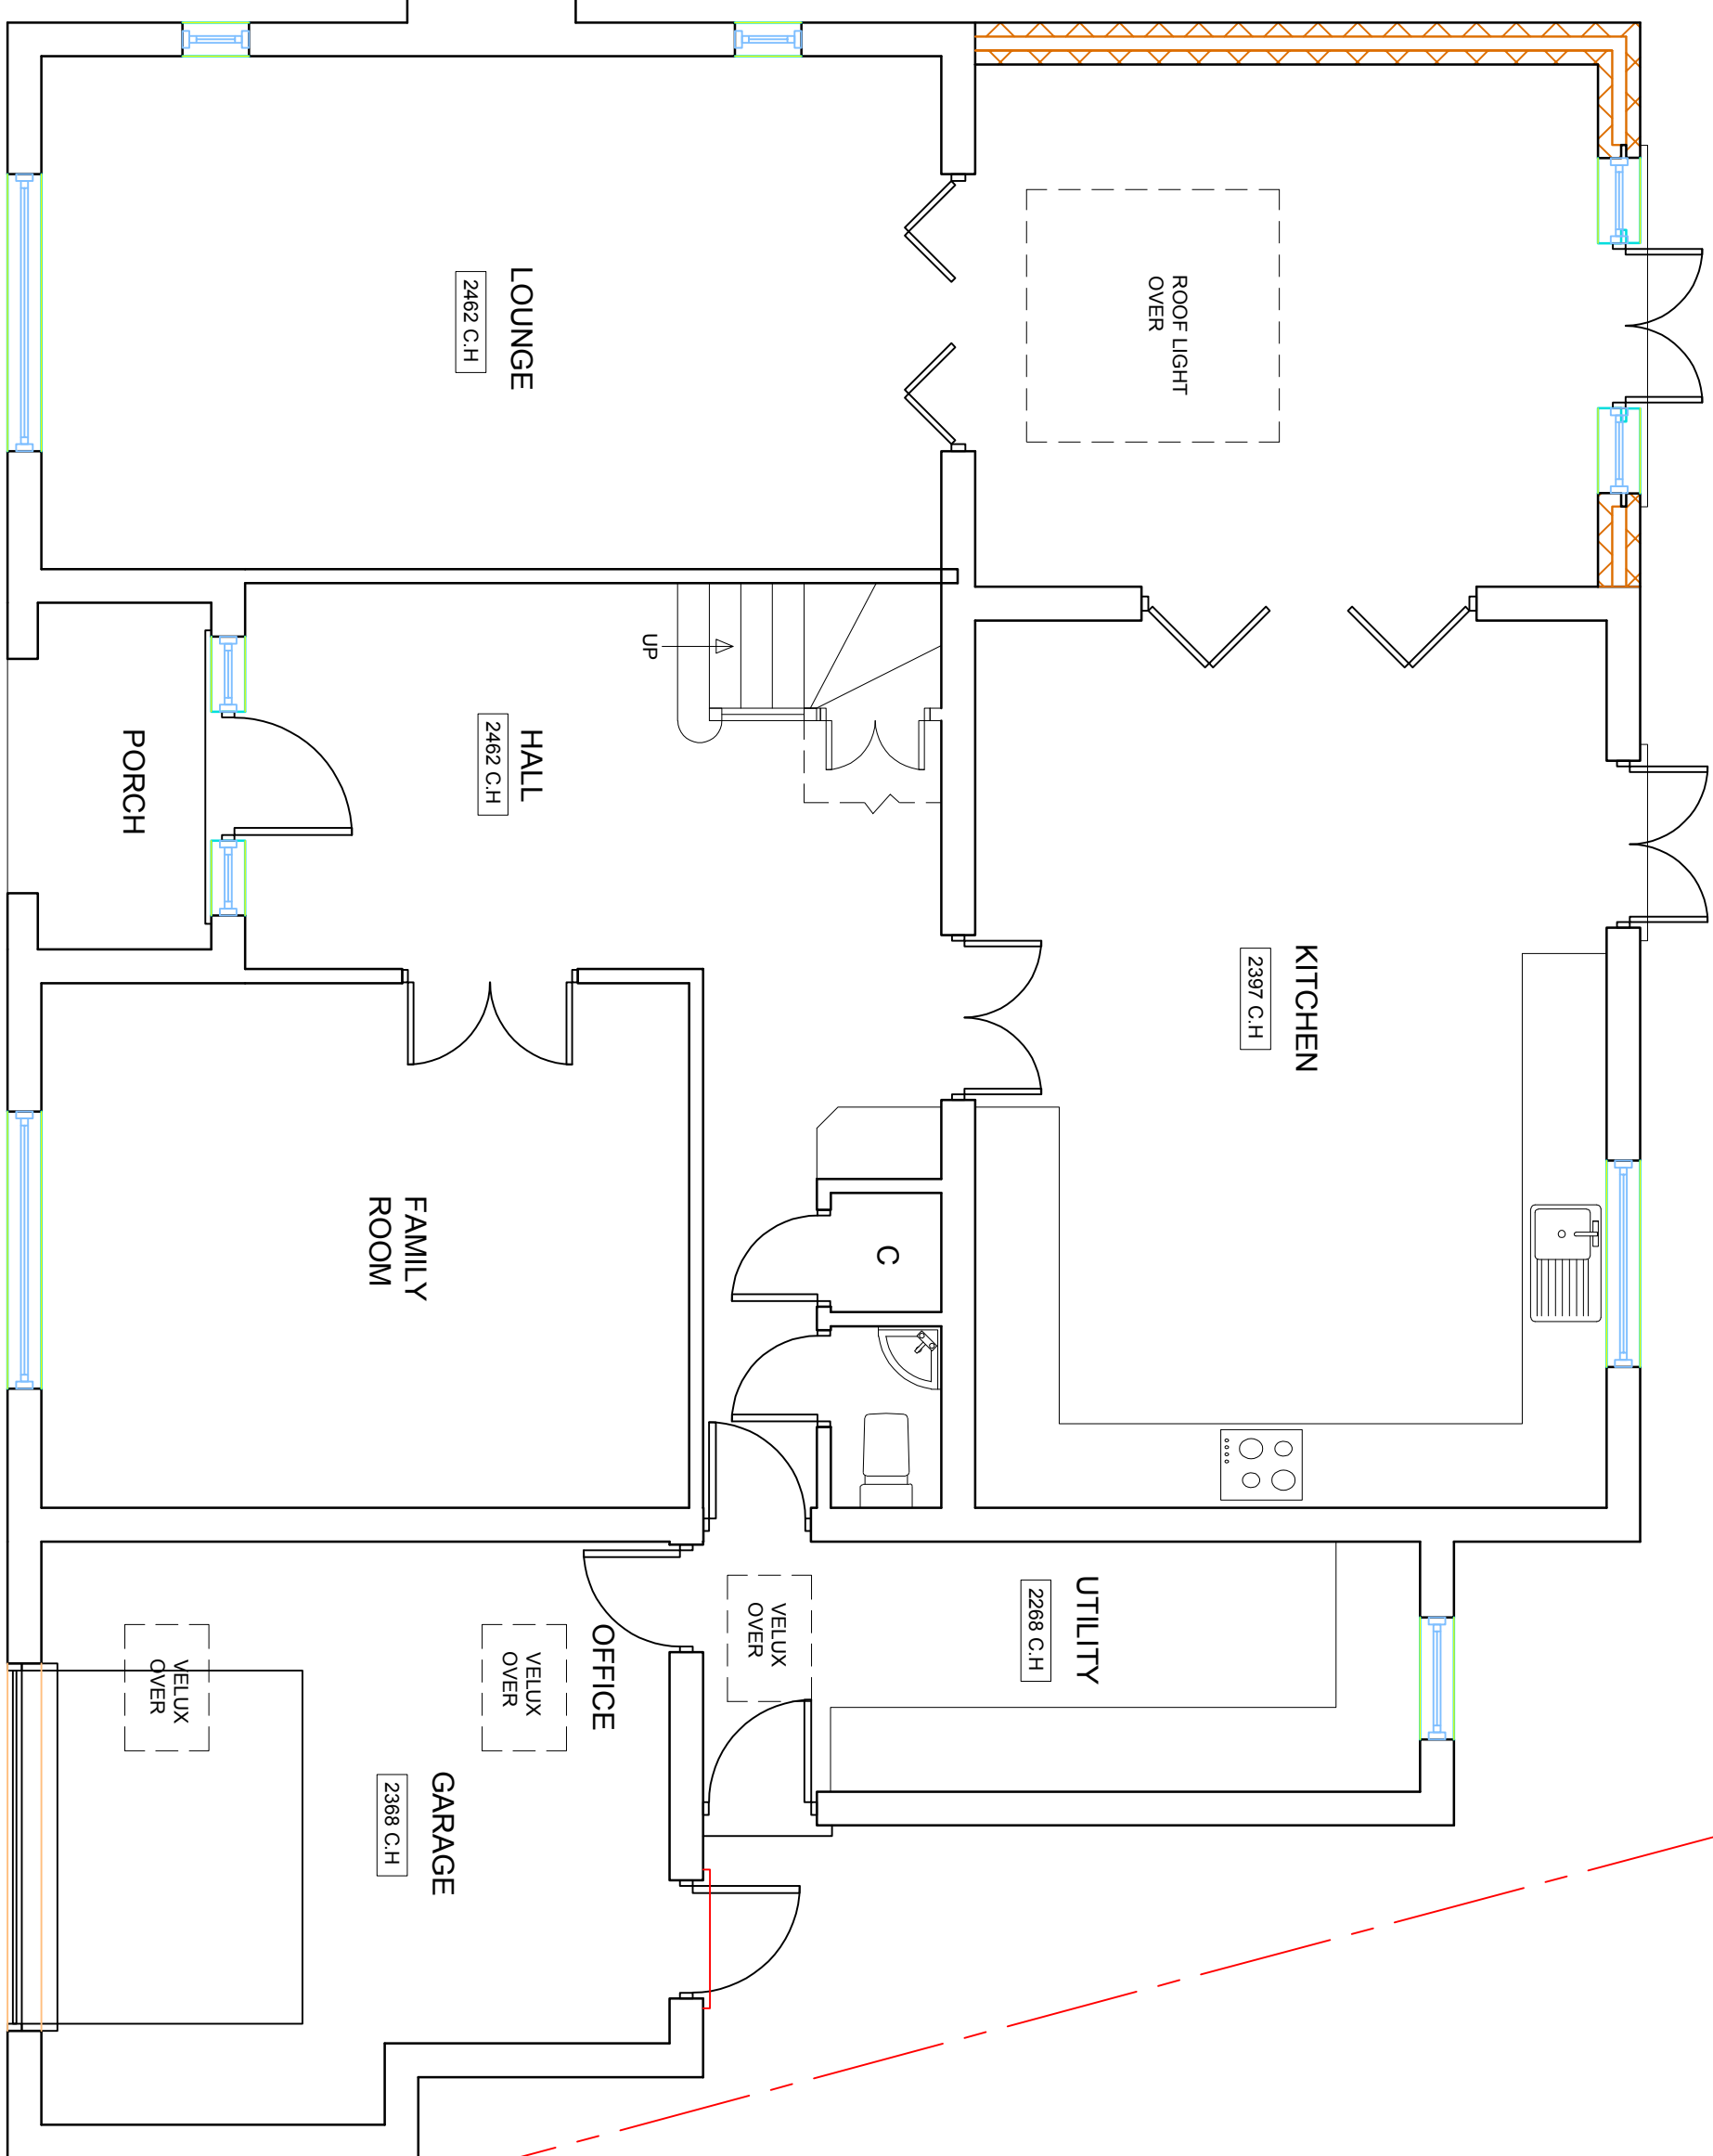

PROPOSED GROUND FLOOR PLAN
SCALE: 1:50

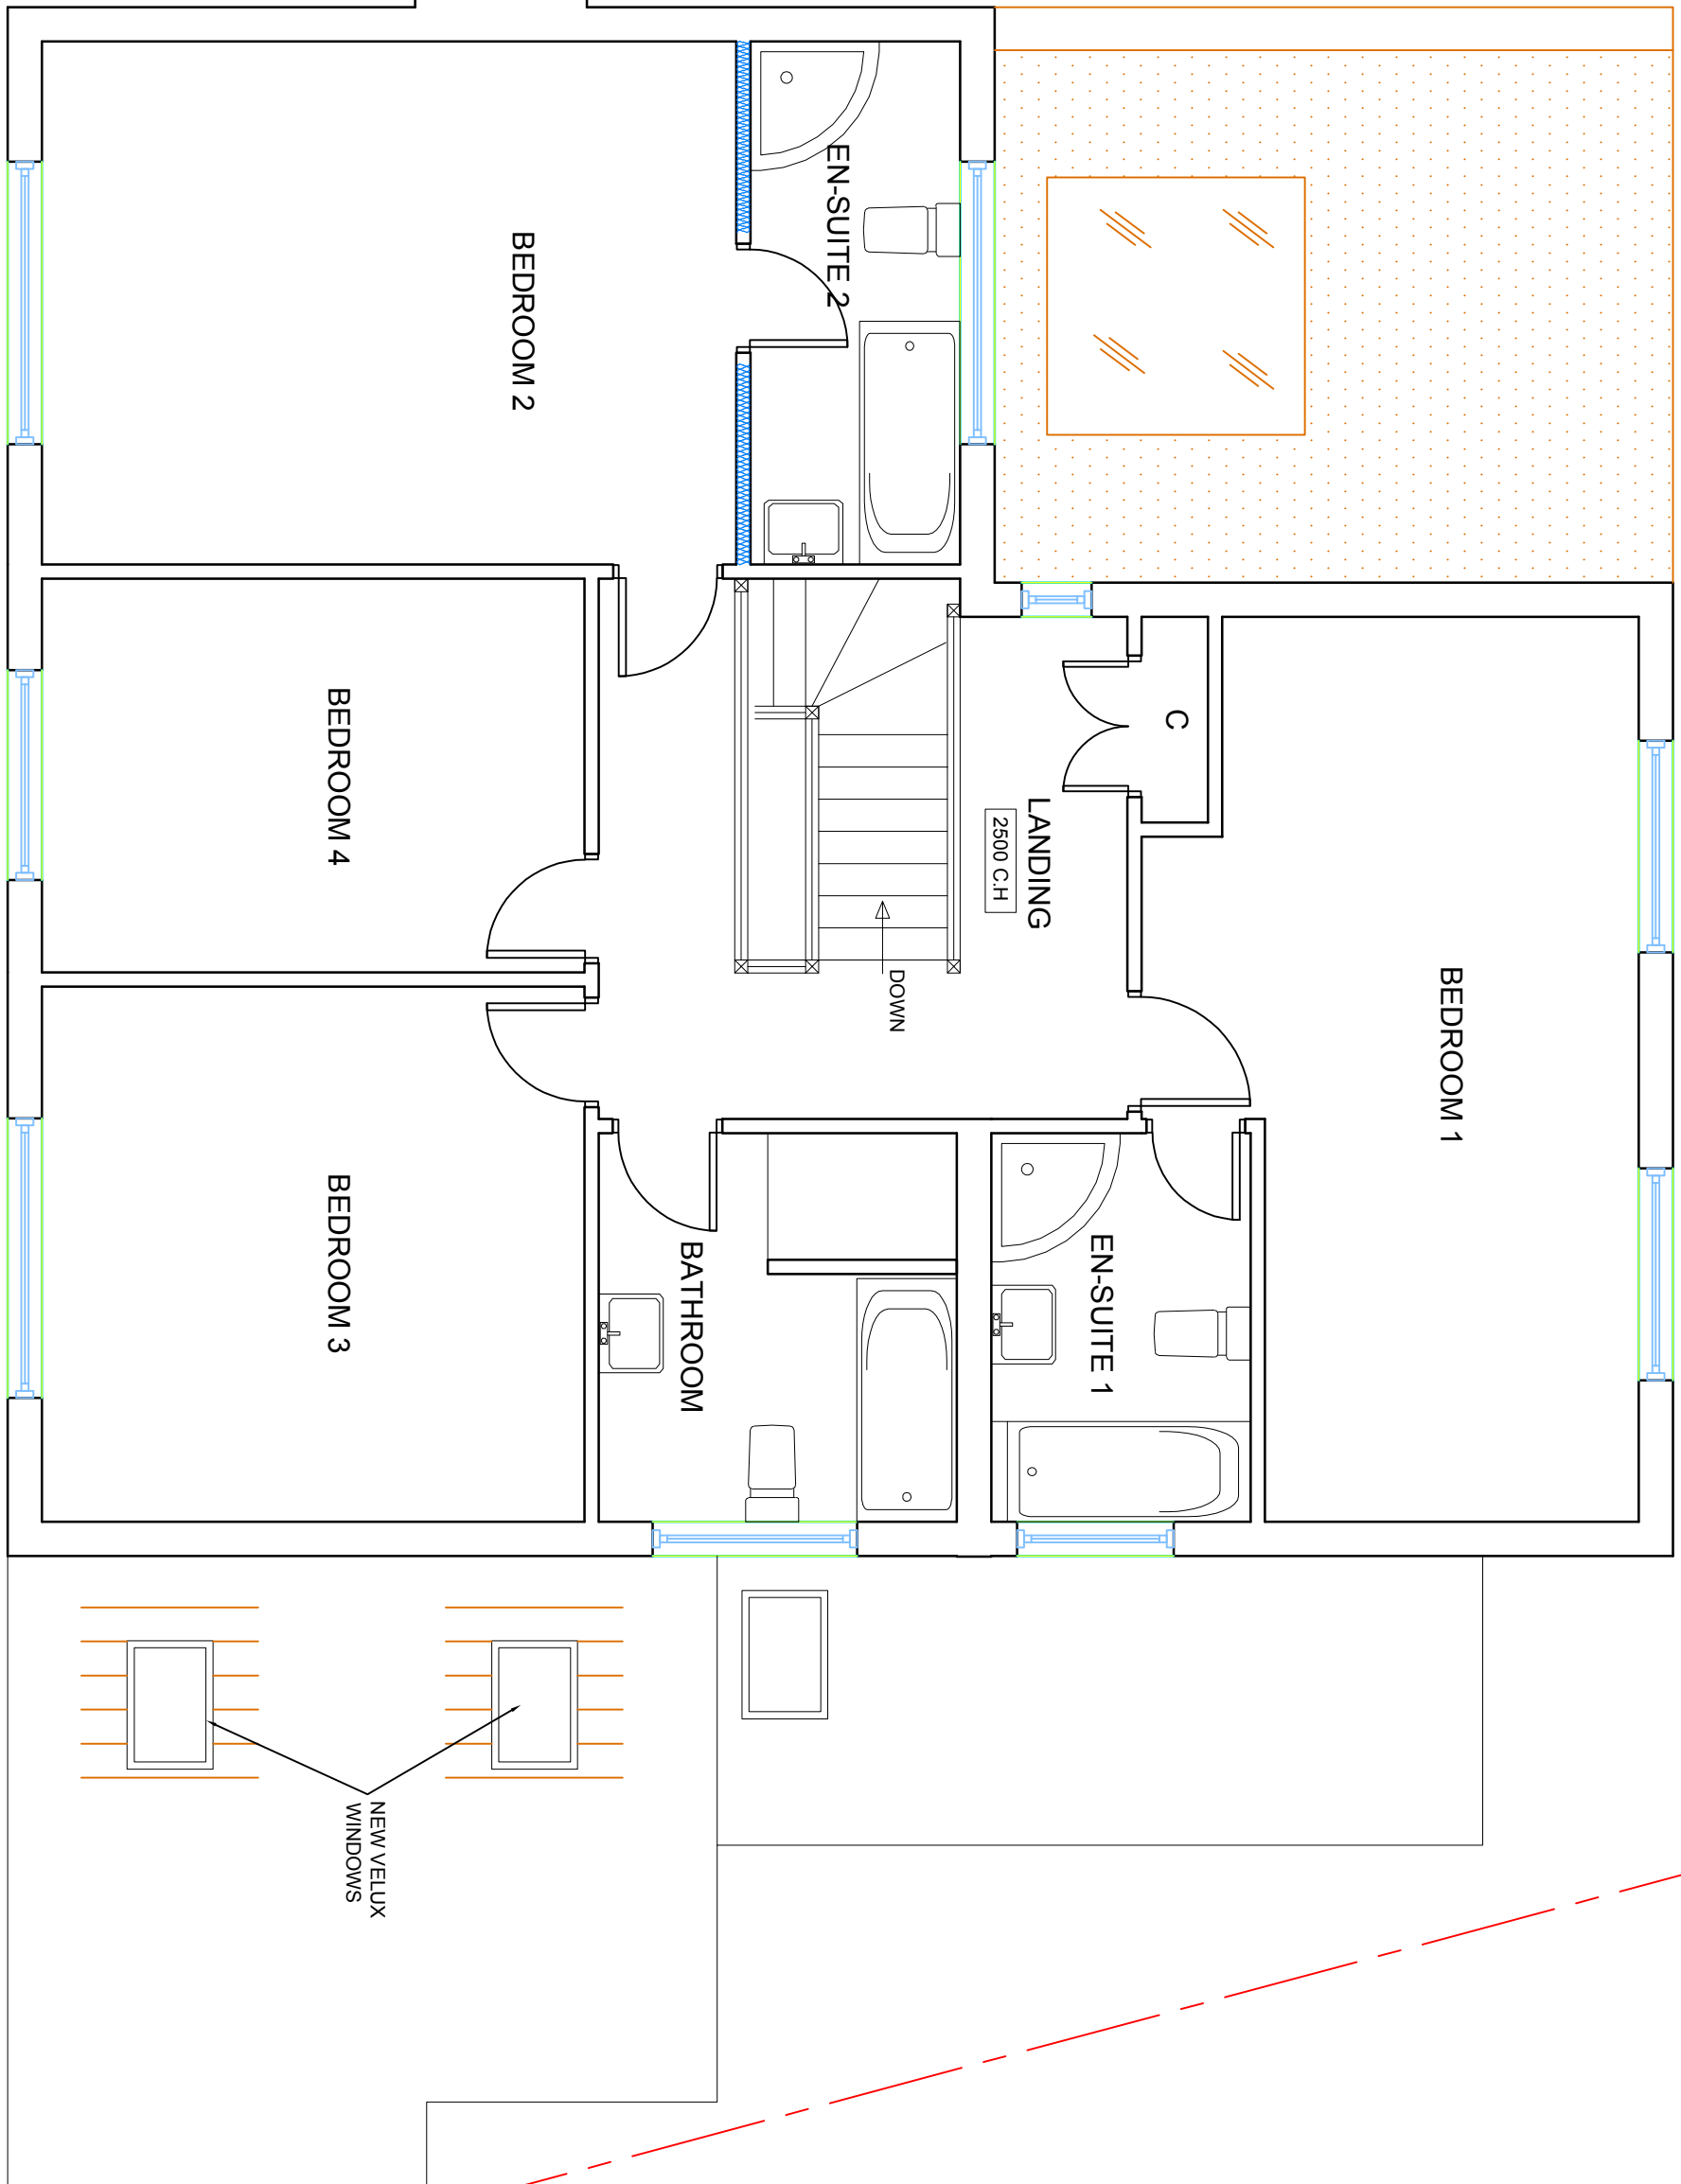

PROPOSED FIRST FLOOR PLAN
SCALE: 1:50

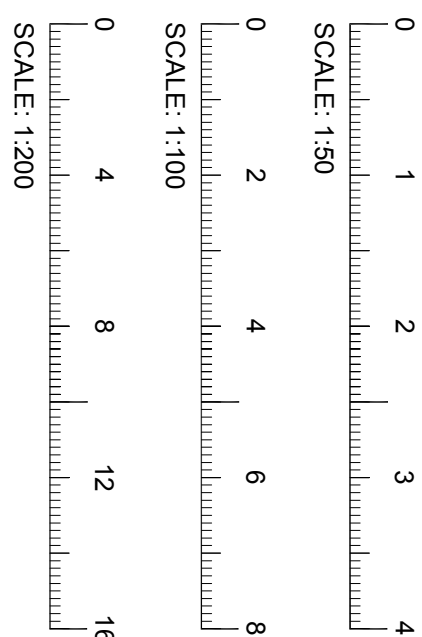

D	MAR 19	D.A.N	UPDATE DRAWING
C	MAR 19	D.A.N	UPDATE DRAWING
B	MAR 19	D.A.N	EN-SUITE 2 ADDED
A	MAR 19	D.A.N	ROOM SIZES ADDED APPROX.
REV	DATE	DRAWN BY	DESCRIPTION

CLIENT: MR & MRS. Y. ARORA

PROJECT: 46 CHENEY STREET,
PINNER
MIDDX HA5 2TB

TITLE: PROPOSED SIDE EXTENSION
PLANS & ELEVATIONS

SCALE:	DATE:	DRG NO:	REV:
1:50/1:20 1:200/1:1250	FEB 19	19/07/02	D
			A1

A3@1:100