


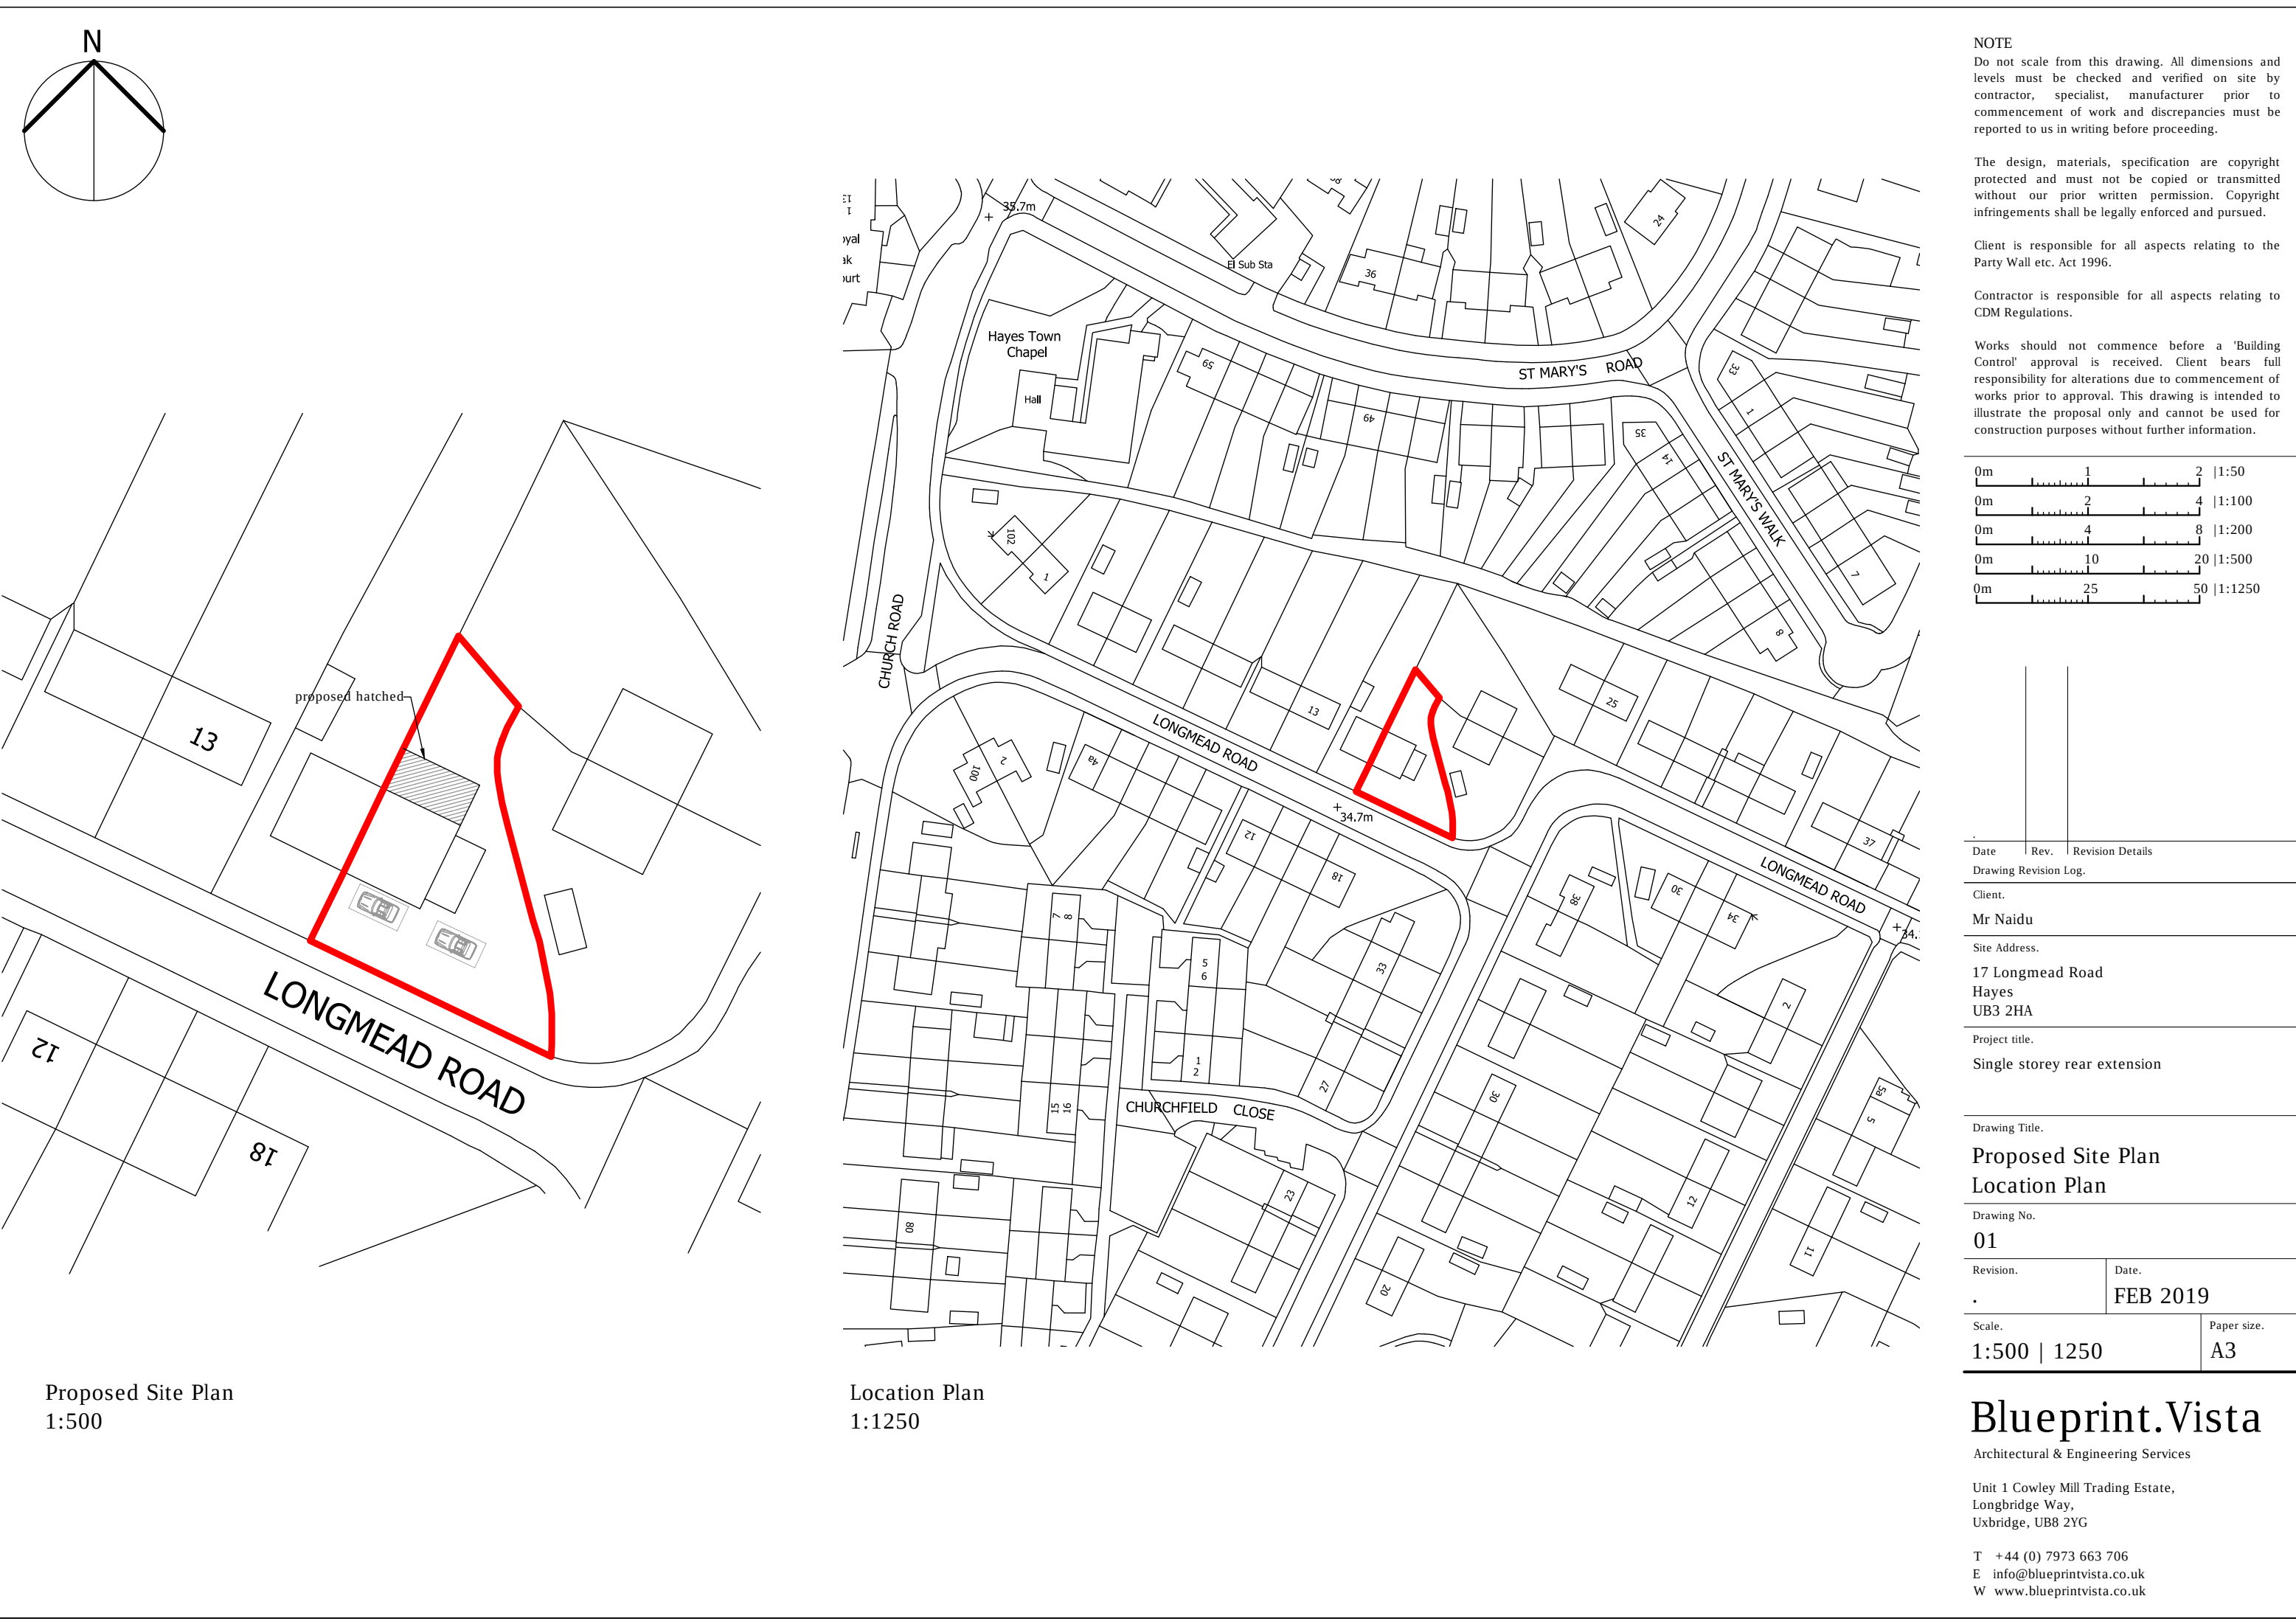

NOTE


Do not scale from this drawing. All dimensions and levels must be checked and verified on site by contractor, specialist, manufacturer prior to commencement of work and discrepancies must be reported to us in writing before proceeding.

The design, materials, specification are copyright protected and must not be copied or transmitted without our prior written permission. Copyright infringements shall be legally enforced and pursued.

Client is responsible for all aspects relating to the Party Wall etc. Act 1996.

Contractor is responsible for all aspects relating to CDM Regulations.

Works should not commence before a 'Building Control' approval is received. Client bears full responsibility for alterations due to commencement of works prior to approval. This drawing is intended to illustrate the proposal only and cannot be used for construction purposes without further information.

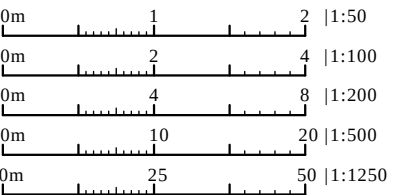

Date	Rev.	Revision Details
Drawing Revision Log.		

Client.

Mr Naidu

Site Address.

17 Longmead Road
Hayes
UB3 2HA

Project title.

Single storey rear extension

Drawing Title.

Proposed Site Plan
Location Plan

Drawing No.

01

Revision.

1

Date.

FEB 2019

Scale.

1:500 | 1250

Paper size.

A3

Blueprint.Vista
Architectural & Engineering Services

Unit 1 Cowley Mill Trading Estate,
Longbridge Way,
Uxbridge, UB8 2YG

T +44 (0) 7973 663 706
E info@blueprintvista.co.uk
W www.blueprintvista.co.uk