
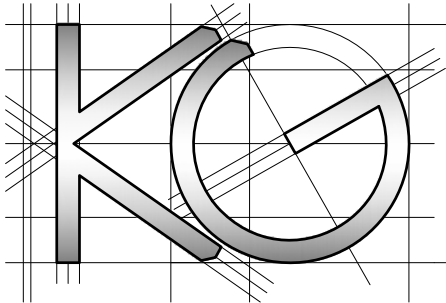


All work to comply with current building regulations and codes of practice

Do not scale from drawings
all dimensions to be checked on site before the start of any work

All Proposed External Materials to Match Existing External Materials

Any Proposed Windows to Flank wall to be Obscure Glazed and Non-Opening below 1.7m from FFL

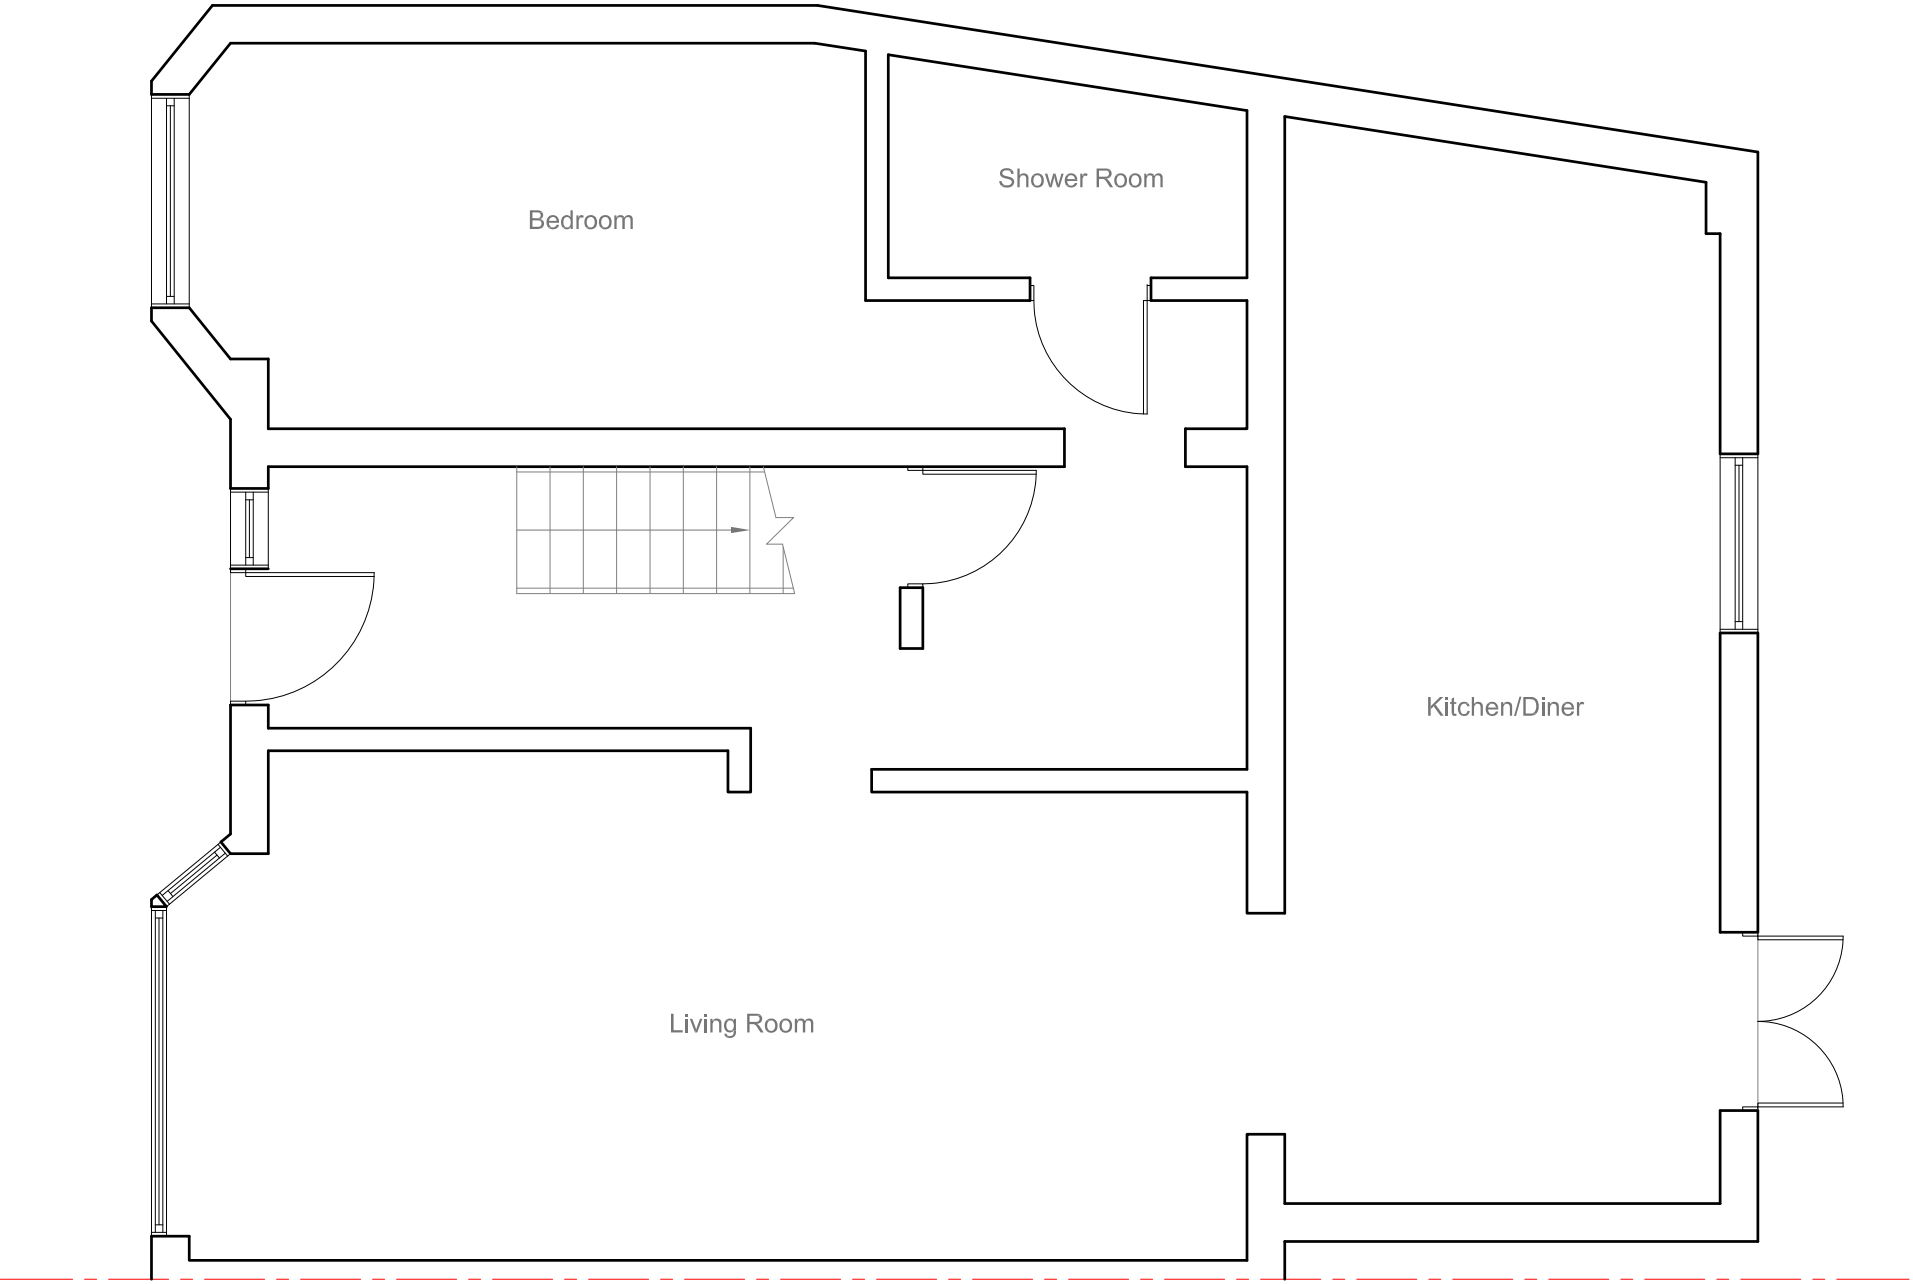

<u>Site Address:</u> 159 Pield Heath Road Hillingdon UB8 3NL	<u>Drawing Content:</u> Existing Ground Floor Plan	<u>Drawings No:</u> 159pieldheathroad/2020/01		<u>Date Drawn:</u> 23rd September 2020		Planning Issue	
		3		5		7	
		<u>Drawings Scale:</u> 1:50		<u>Drawn By:</u> KG		<u>Revision:</u>	
1	2	4	6				8



All work to comply with current building regulations and codes of practice

Do not scale from drawings

all dimensions to be checked on site before the start of any work

All Proposed External Materials to Match Existing External Materials

Any Proposed Windows to Flank wall to be Obscure Glazed and Non-Opening below 1.7m from FFL

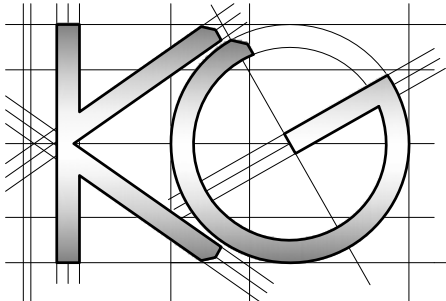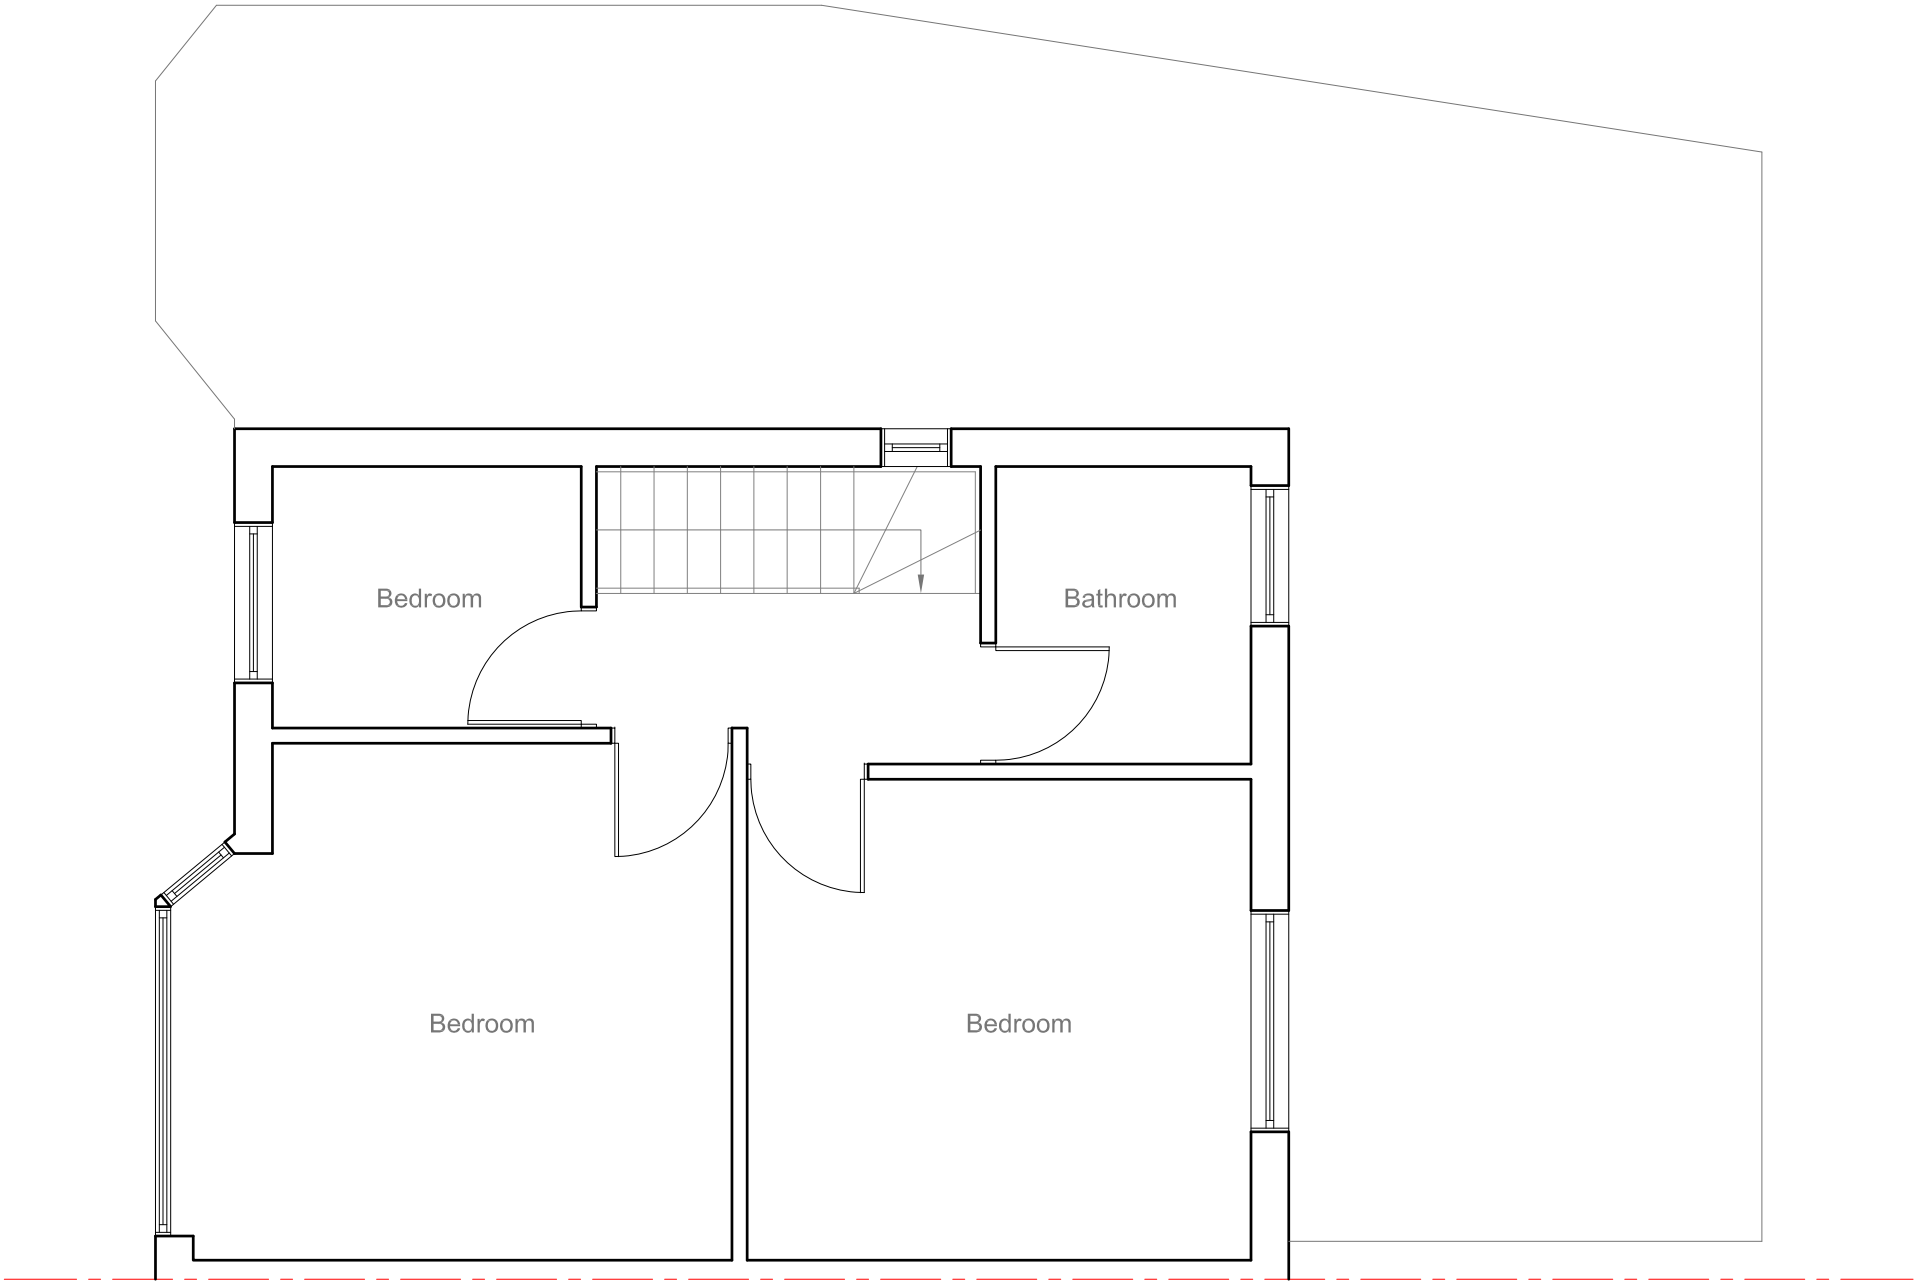


<u>Site Address:</u> 159 Pield Heath Road Hillingdon UB8 3NL	<u>Drawing Content:</u> Existing First Floor Plan	<u>Drawings No:</u> 159pieldheathroad/2020/02		<u>Date Drawn:</u> 23rd September 2020		Planning Issue	
		3		5		7	
		<u>Drawings Scale:</u> 1:50		<u>Drawn By:</u> KG		<u>Revision:</u>	
1	2	4		6			8

All work to comply with current building regulations and codes of practice


Do not scale from drawings
all dimensions to be checked on site before the start of any work

All Proposed External Materials to Match Existing External Materials


Any Proposed Windows to Flank wall to be Obscure Glazed and Non-Opening below 1.7m from FFL

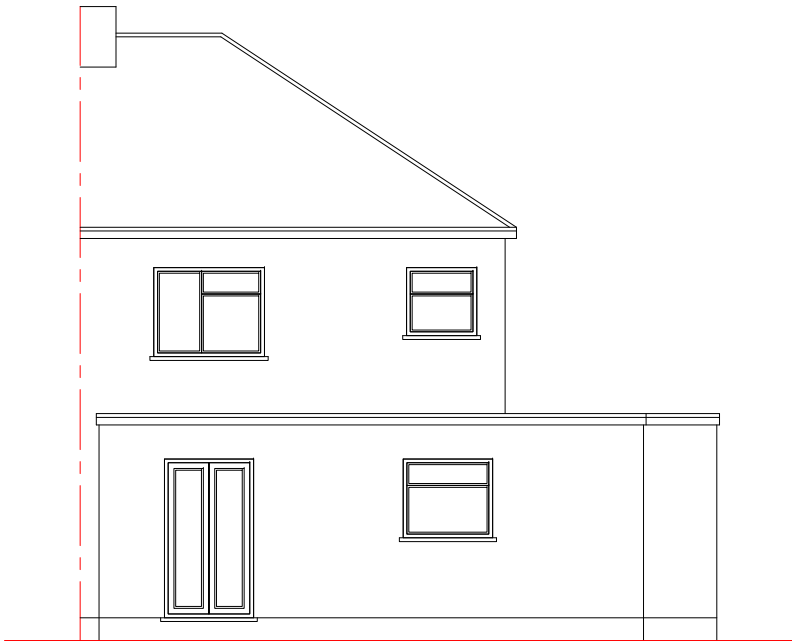

Existing Rear Elevation
Scale 1:100

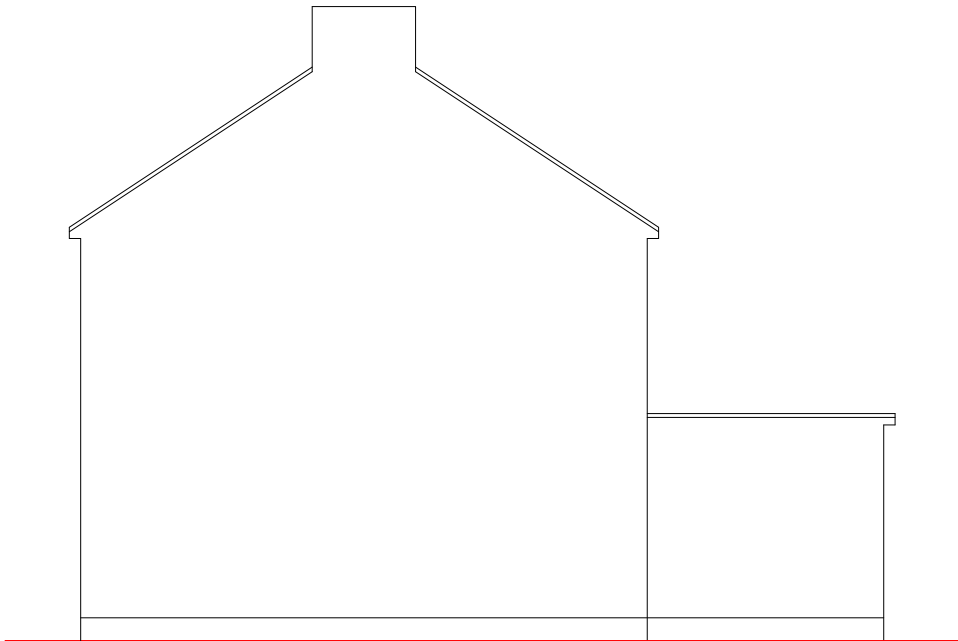


Existing Side Elevation
Scale 1:100

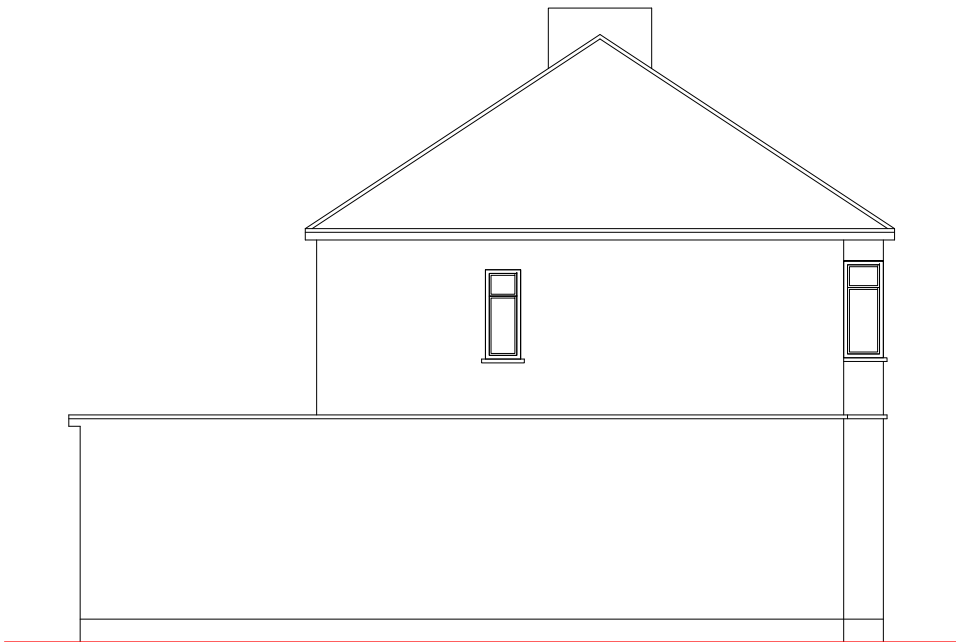

Existing Side Elevation
Scale 1:100





Existing Front Elevation
Scale 1:100

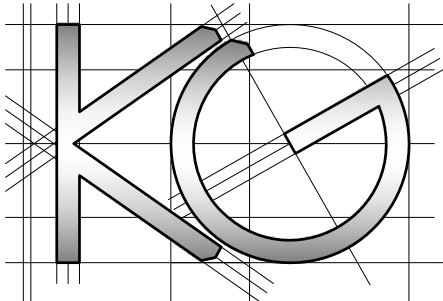

<u>Site Address:</u> 159 Pield Heath Road Hillingdon UB8 3NL	<u>Drawing Content:</u> Existing Elevations	<u>Drawings No:</u> 159pieldheathroad/2020/03		<u>Date Drawn:</u> 23rd September 2020		Planning Issue	
		3		5		7	
		<u>Drawings Scale:</u> 1:100		<u>Drawn By:</u> KG		<u>Revision:</u>	
1	2	4		6			8

All work to comply with current building regulations and codes of practice
Do not scale from drawings
all dimensions to be checked on site before the start of any work
All Proposed External Materials to Match Existing External Materials

Any Proposed Windows to Flank wall to be Obscure Glazed and Non-Opening below 1.7m from FFL

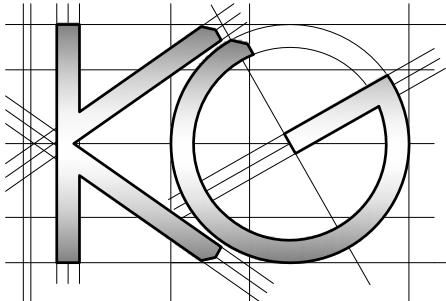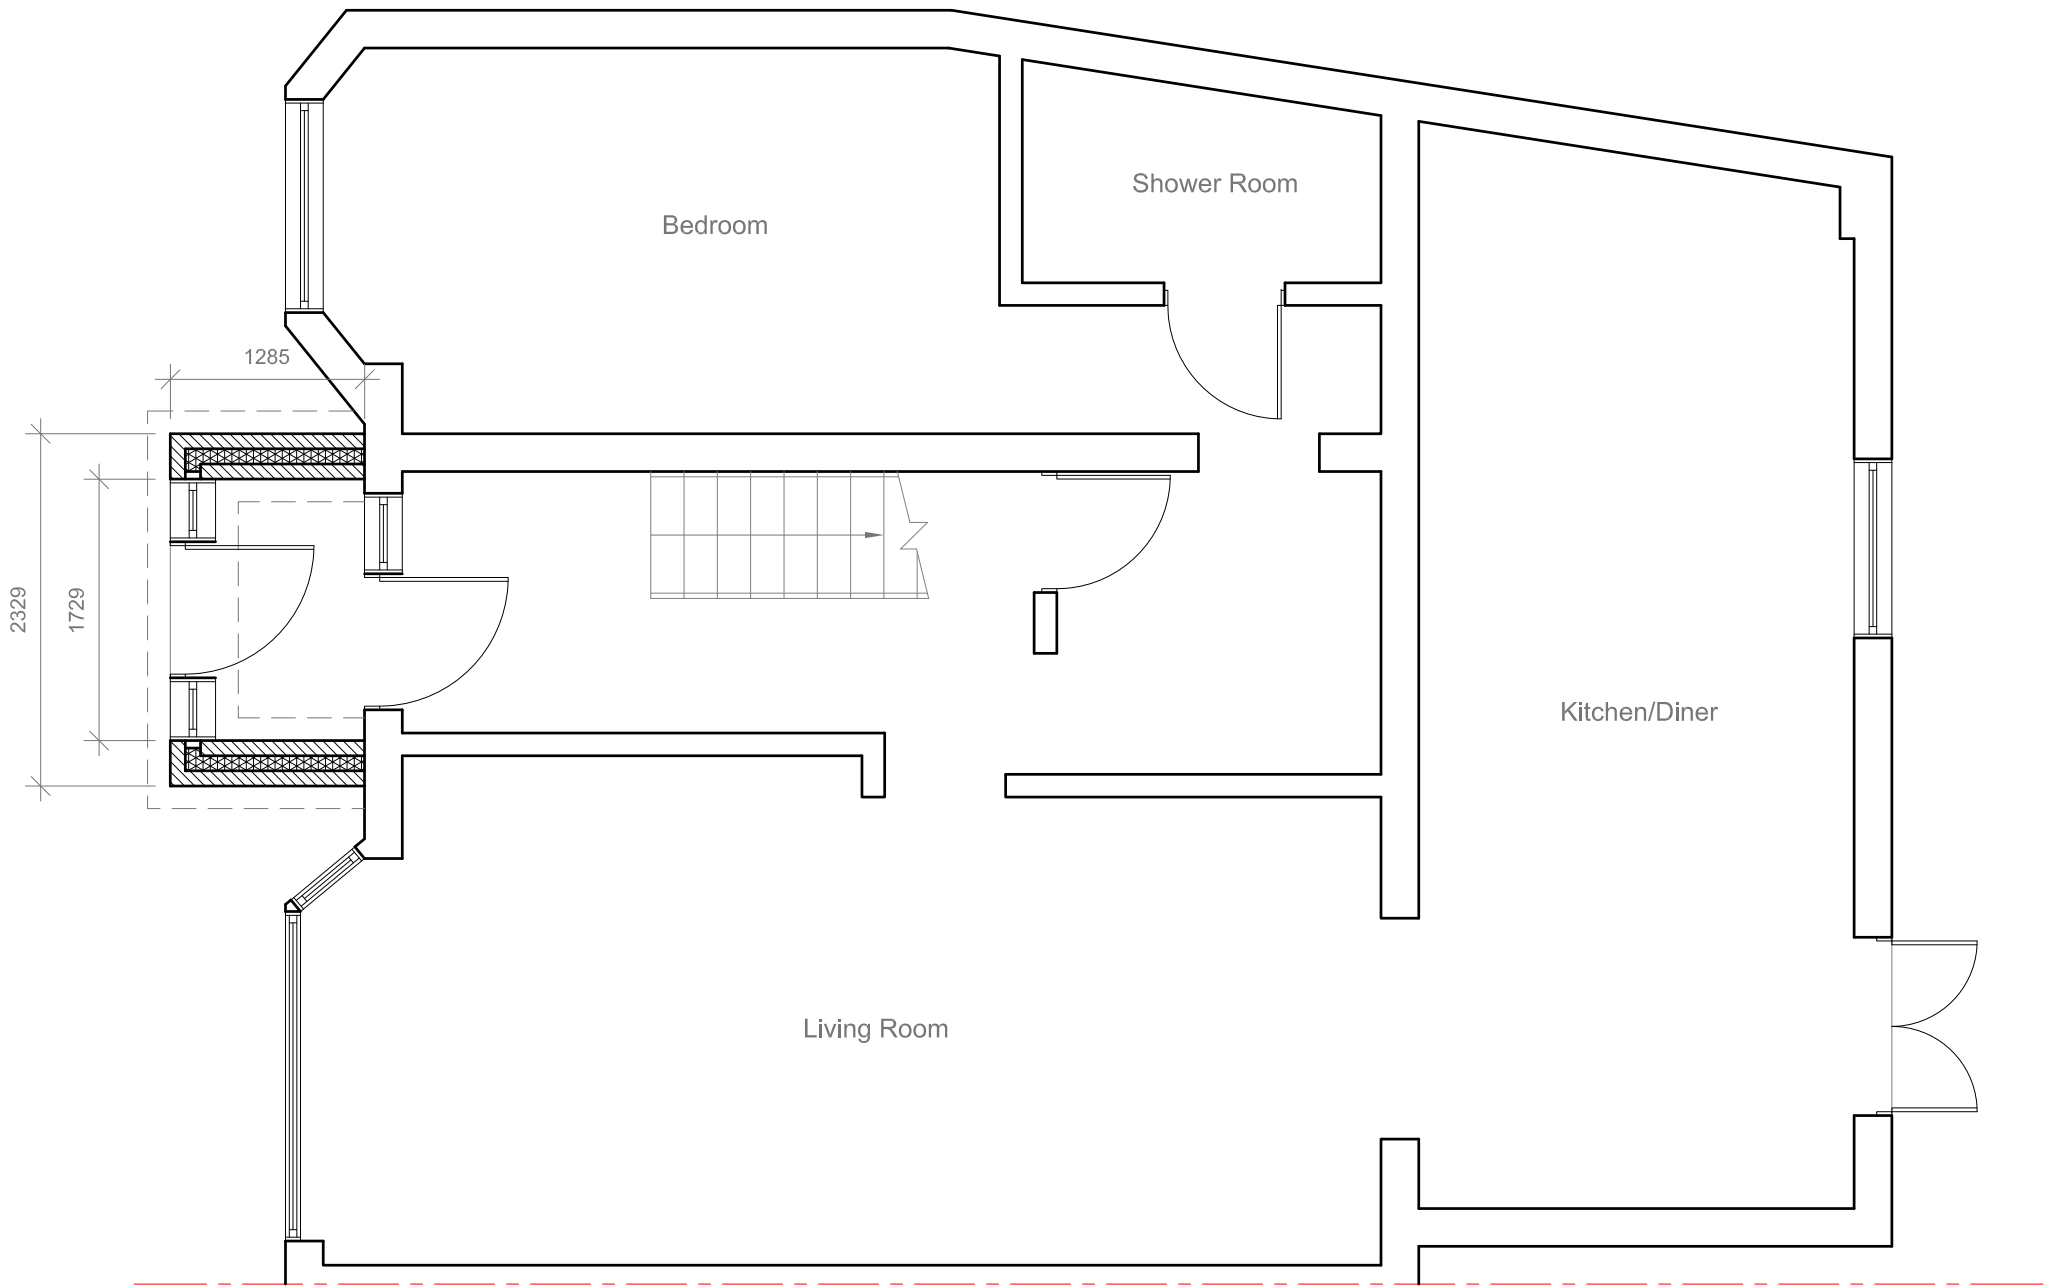

<u>Site Address:</u> 159 Field Heath Road Hillingdon UB8 3NL	<u>Drawing Content:</u> Proposed Ground Floor Plan	<u>Drawings No:</u> 159pieldheathroad/2020/04		<u>Date Drawn:</u> 23rd September 2020		Planning Issue	
		3		5		7	
		<u>Drawings Scale:</u> 1:50		<u>Drawn By:</u> KG		<u>Revision:</u>	
1	2	4	6			8	


All work to comply with current building regulations and codes of practice

Do not scale from drawings

all dimensions to be checked on site before the start of any work

All Proposed External Materials to Match Existing External Materials



Any Proposed Windows to Flank wall to be Obscure Glazed and Non-Opening below 1.7m from FFL

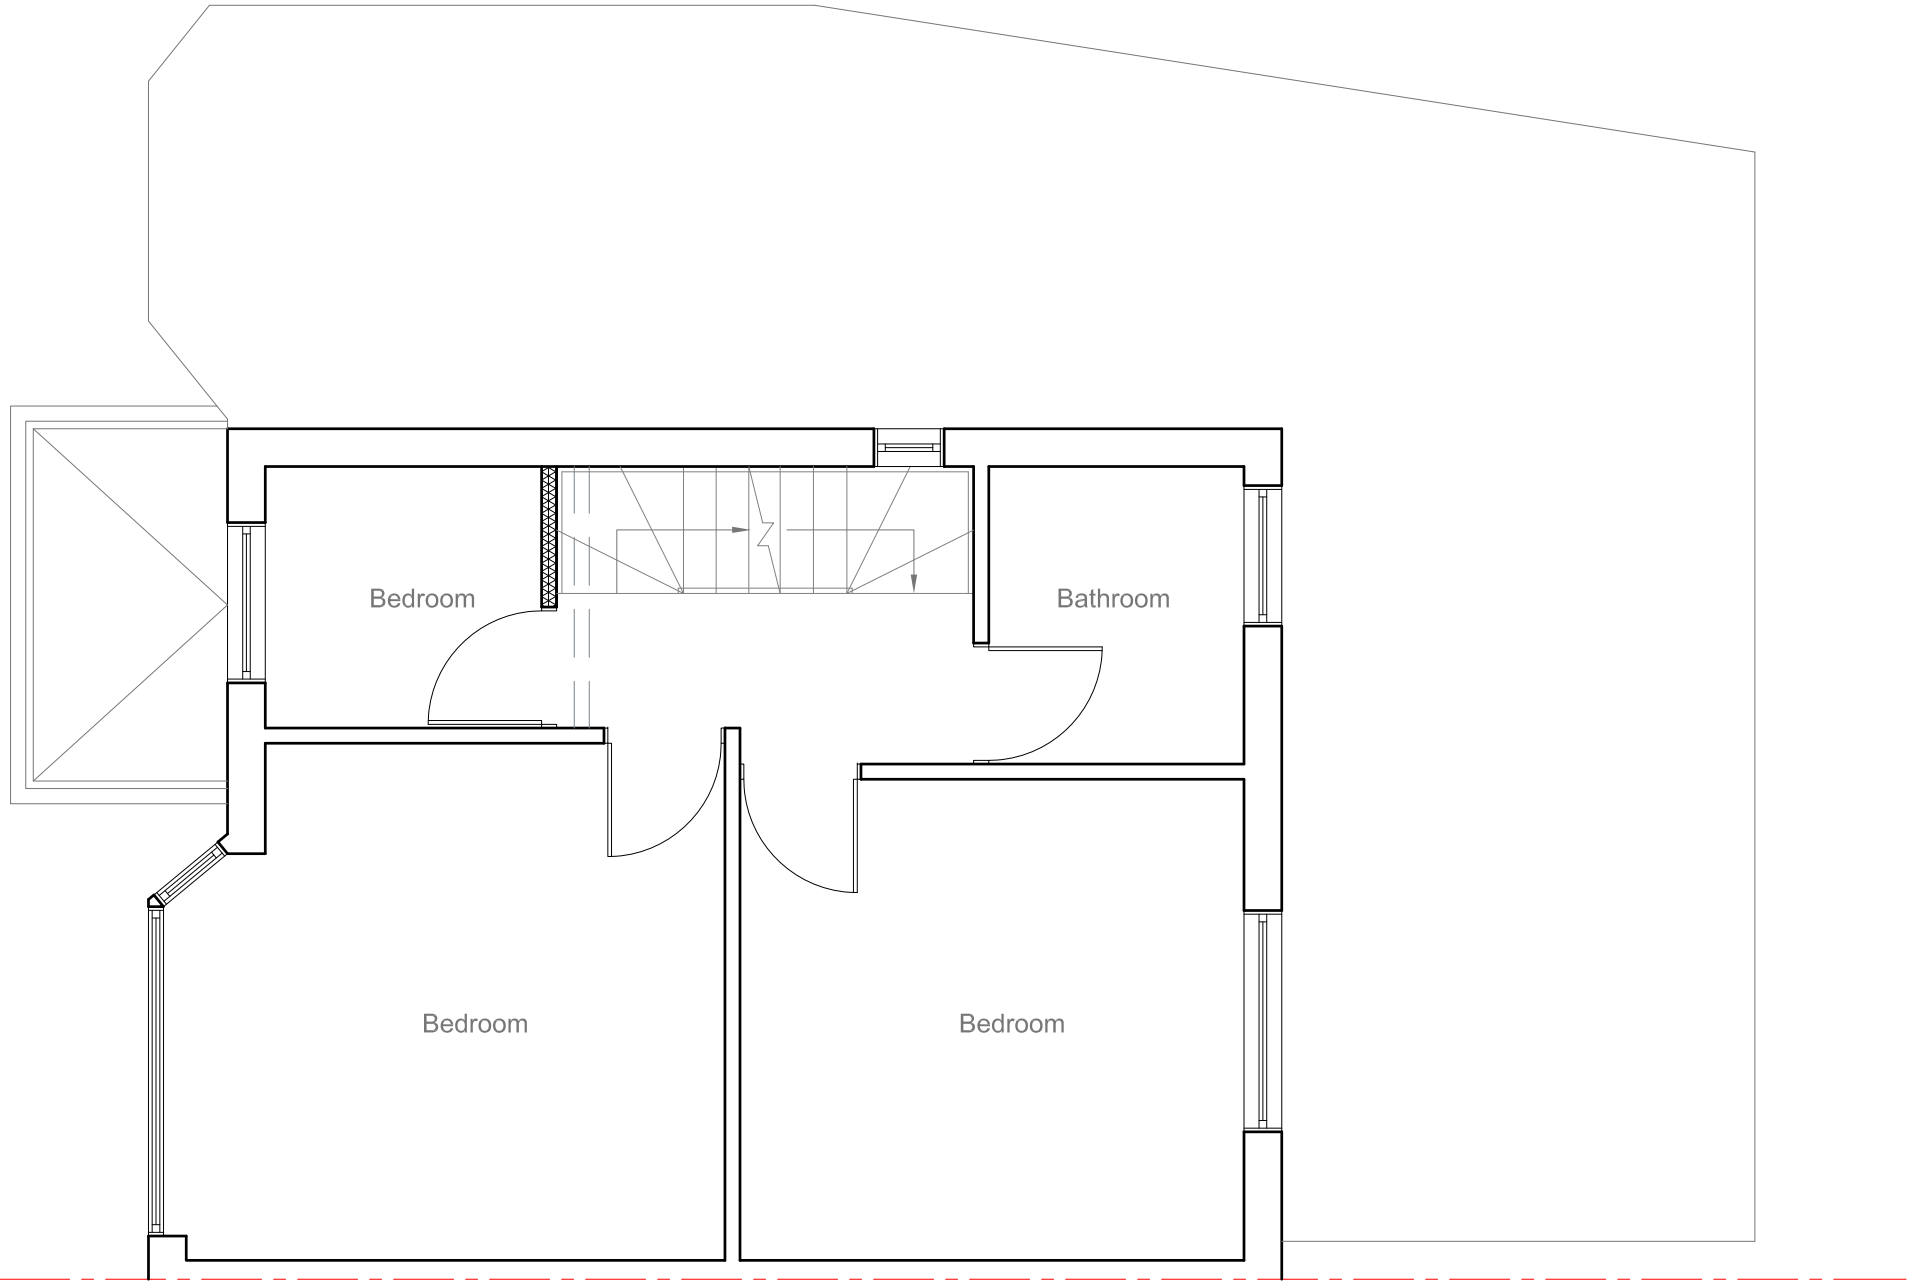

	<u>Site Address:</u>	<u>Drawing Content:</u>	<u>Drawings No:</u>	<u>Date Drawn:</u>	Planning Issue		
	159 Pield Heath Road Hillingdon UB8 3NL	Proposed First Floor Plan	159pieldheathroad/2020/05	23rd September 2020			
	1	2	3	5	7		
			<u>Drawings Scale:</u>	<u>Drawn By:</u>	<u>Revision:</u>		
			1:50	KG			8
			4	6			

All work to comply with current building regulations and codes of practice
Do not scale from drawings
all dimensions to be checked on site before the start of any work
All Proposed External Materials to Match Existing External Materials

Any Proposed Windows to Flank wall to be Obscure Glazed and Non-Opening below 1.7m from FFL

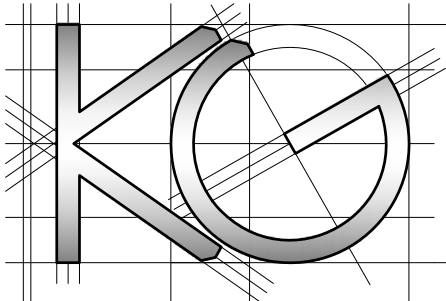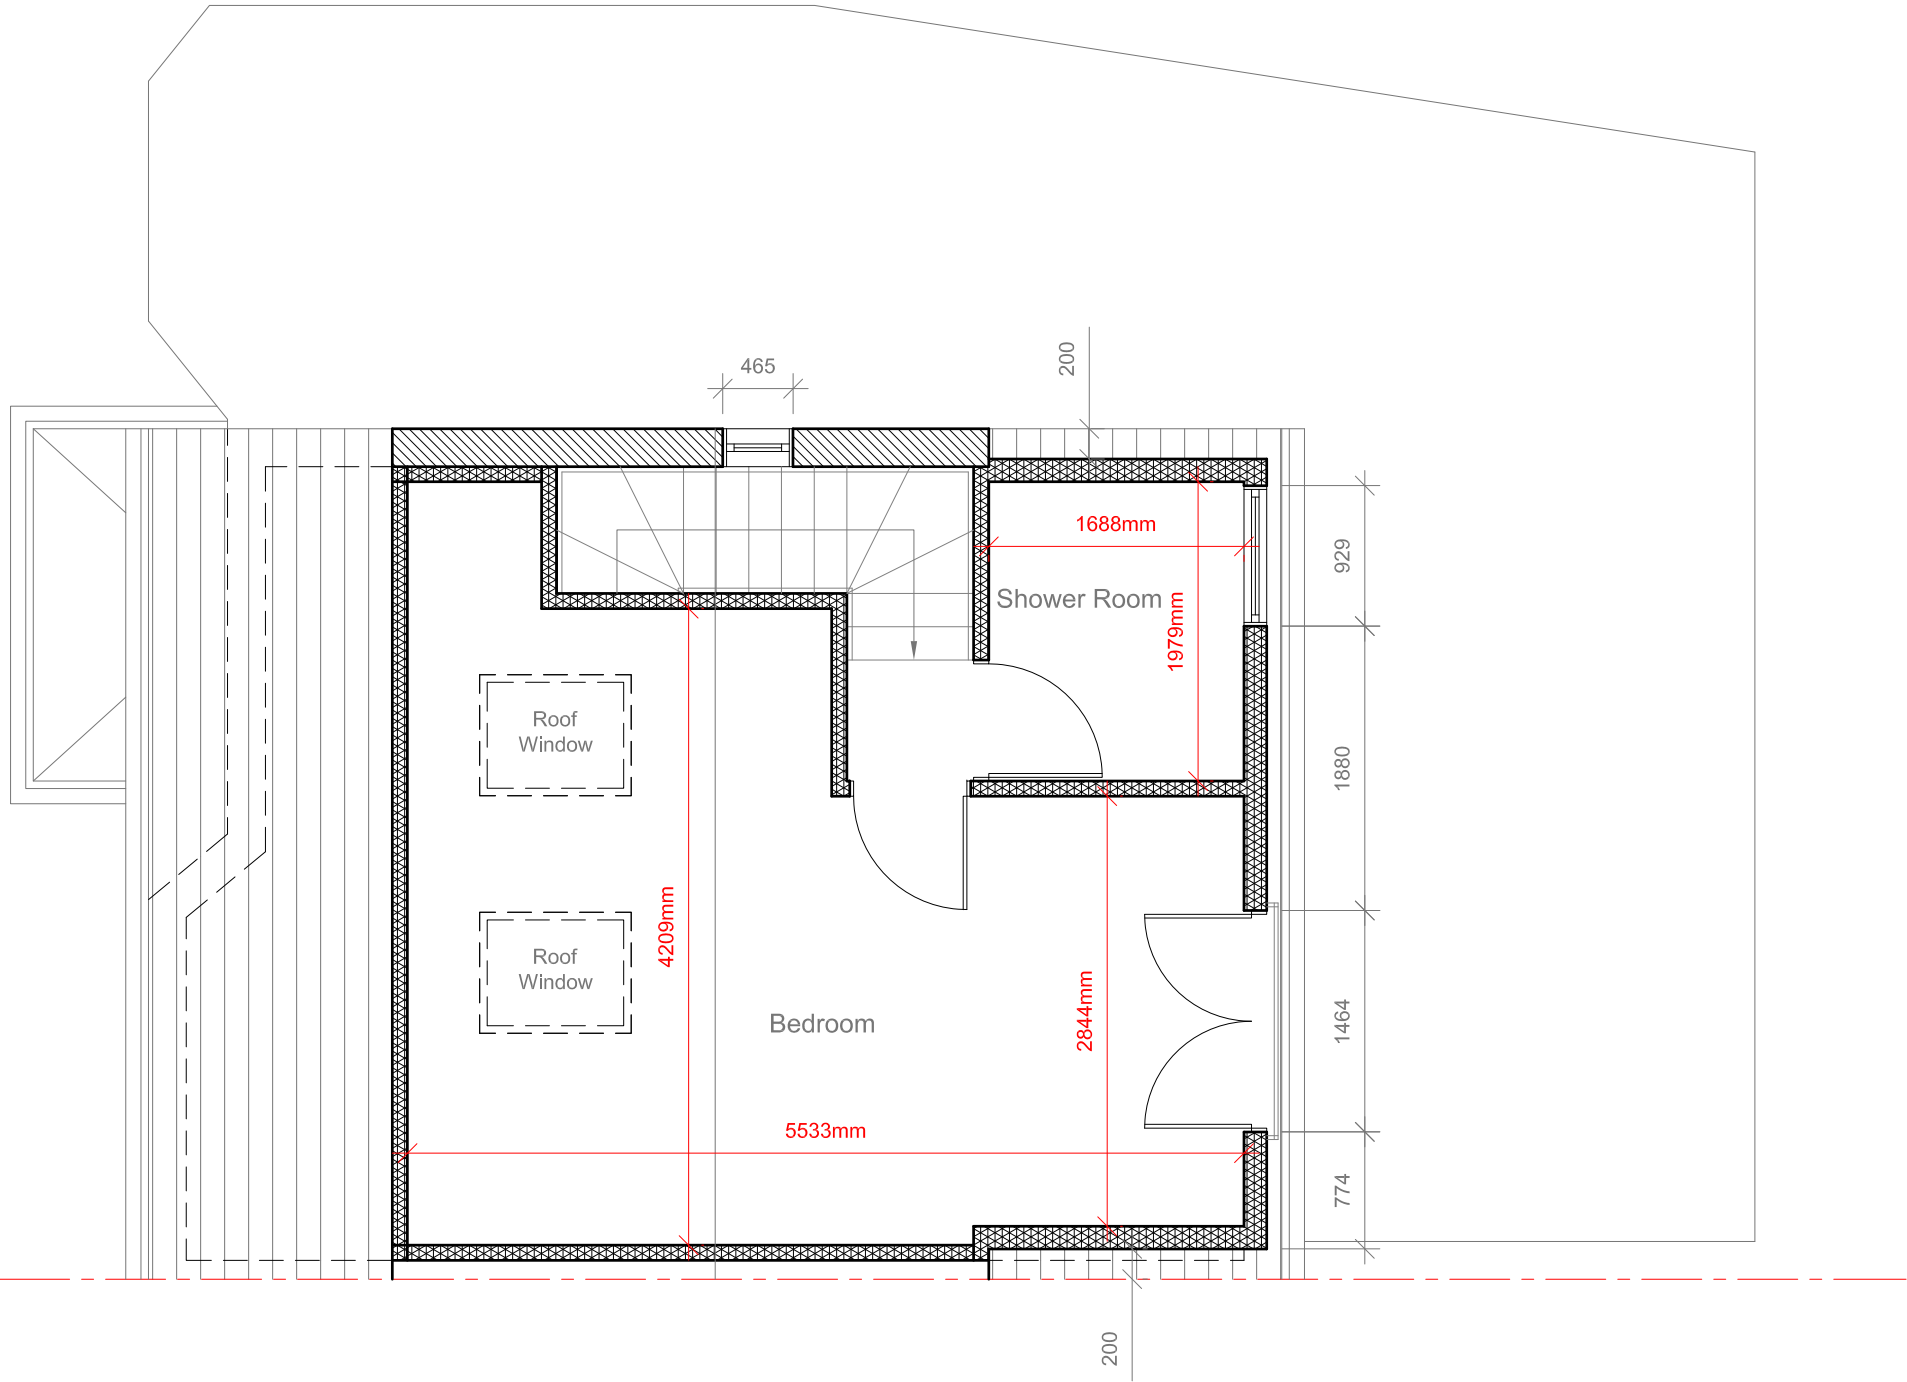


<u>Site Address:</u> 159 Pield Heath Road Hillingdon UB8 3NL	<u>Drawing Content:</u> Proposed Loft Floor Plan	<u>Drawings No:</u> 159pieldheathroad/2020/06		<u>Date Drawn:</u> 23rd September 2020		Planning Issue	
		3		5		7	
		<u>Drawings Scale:</u> 1:50		<u>Drawn By:</u> KG		<u>Revision:</u>	
1	2	4	6			8	

All work to comply with current building regulations and codes of practice


Do not scale from drawings
all dimensions to be checked on site before the start of any work

All Proposed External Materials to Match Existing External Materials


Any Proposed Windows to Flank wall to be Obscure Glazed and Non-Opening below 1.7m from FFL

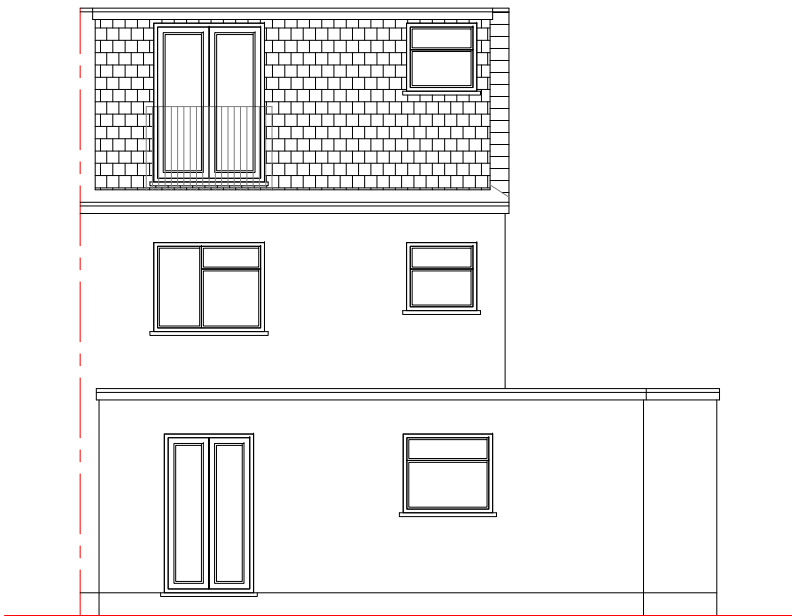

Proposed Rear Elevation
Scale 1:100

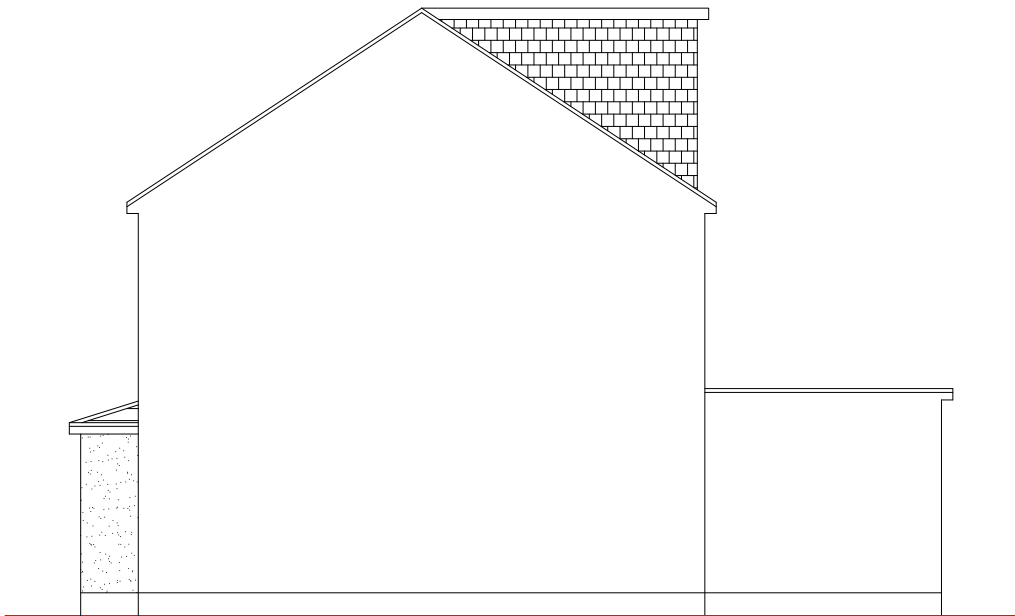

Proposed Side Elevation
Scale 1:100

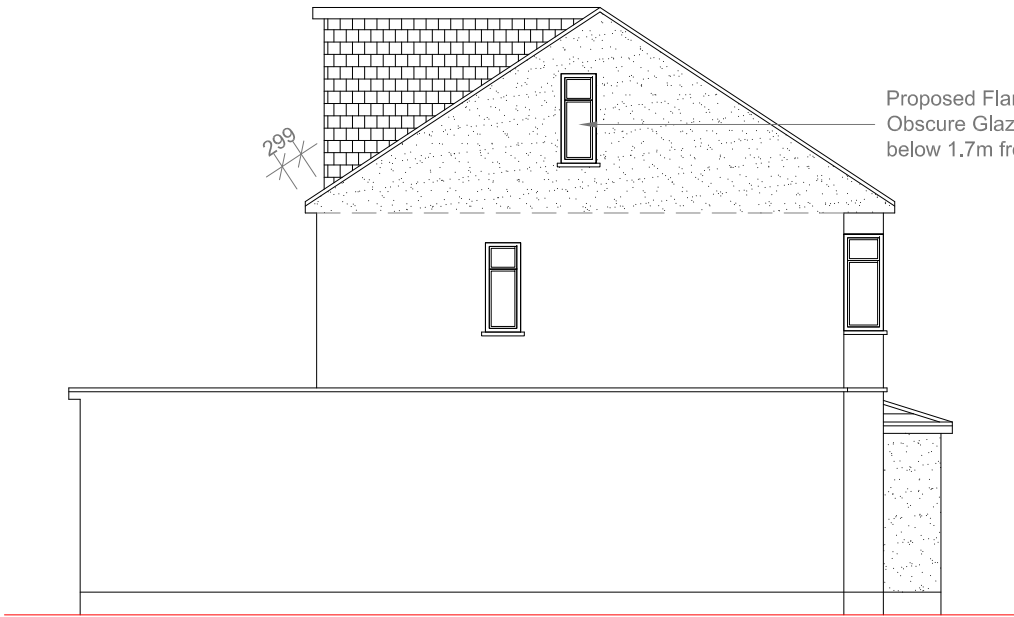


Proposed Side Elevation
Scale 1:100



Proposed Front Elevation
Scale 1:100

Proposed Flank Wall Window to be Obscure Glazed and Non-Opening below 1.7m from FFL



Proposed Front facing Roof Window to protrude no more than 150mm from Roof slope

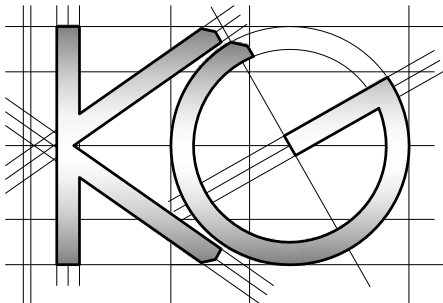


<u>Site Address:</u> 159 Field Heath Road Hillingdon UB8 3NL	<u>Drawing Content:</u> Proposed Elevations	<u>Drawings No:</u> 159pieldheathroad/2020/07		<u>Date Drawn:</u> 23rd September 2020		Planning Issue	
		3		5		7	
1	2	<u>Drawings Scale:</u> 1:100		<u>Drawn By:</u> KG		<u>Revision:</u>	
		4		6		8	

All work to comply with current building regulations and codes of practice
Do not scale from drawings
all dimensions to be checked on site before the start of any work
All Proposed External Materials to Match Existing External Materials


Any Proposed Windows to Flank wall to be Obscure Glazed and Non-Opening below 1.7m from FFL

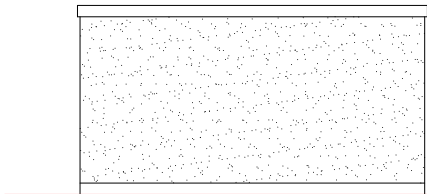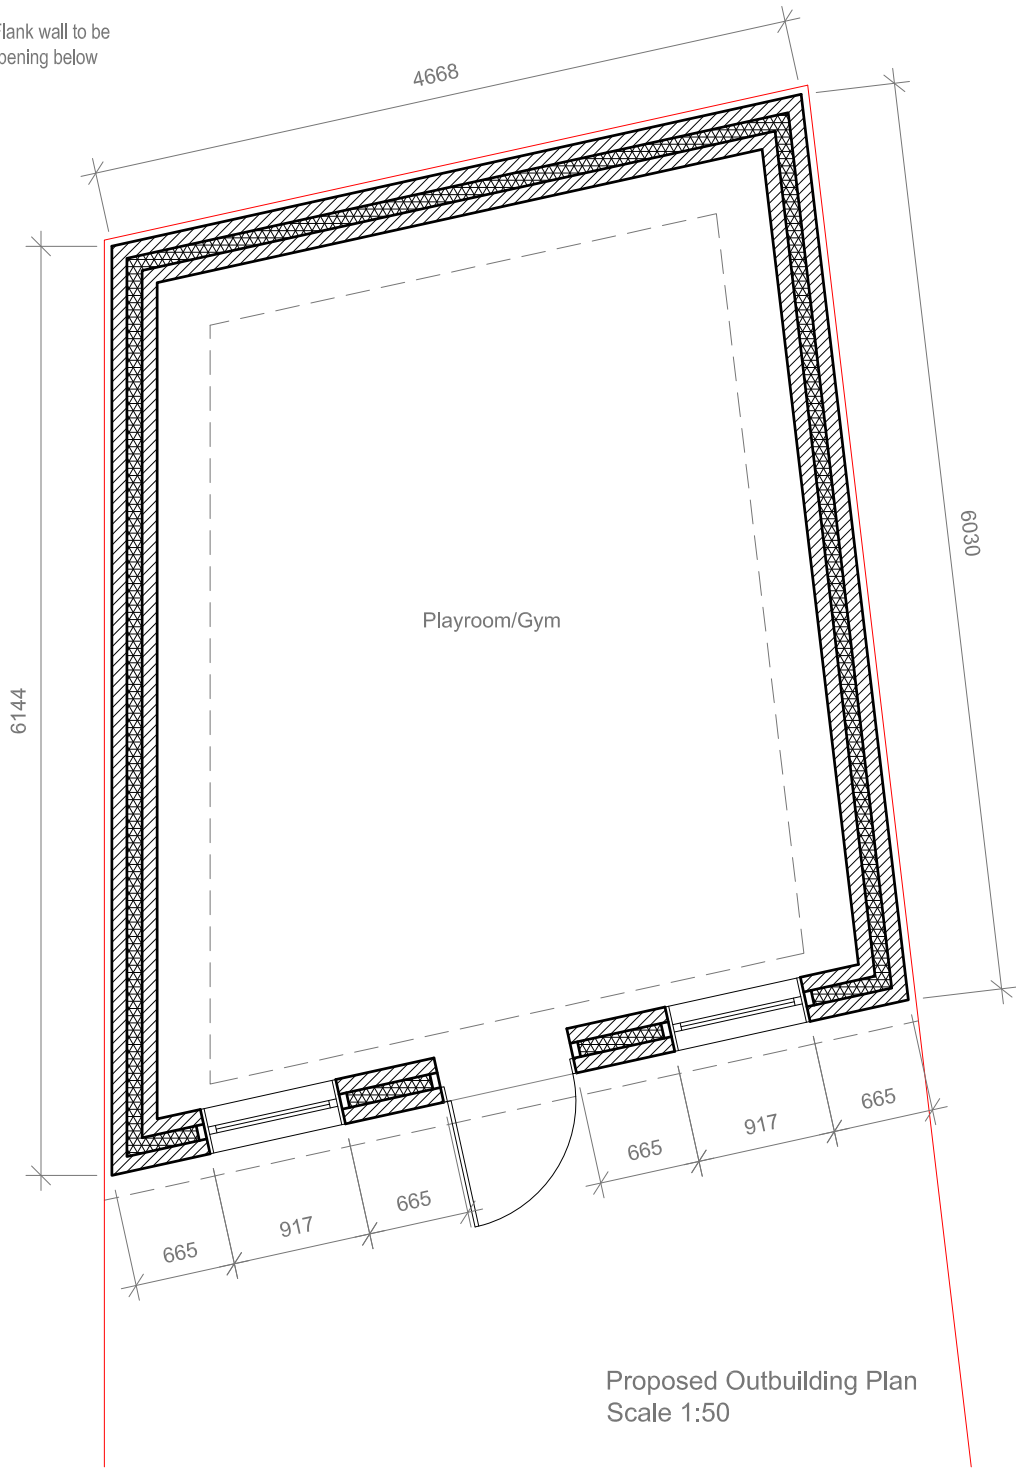


Proposed Outbuilding Rear Elevation
Scale 1:100

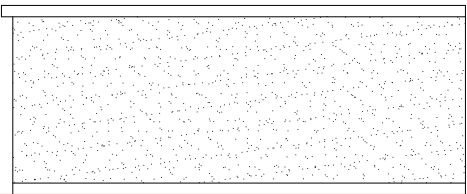


Proposed Outbuilding Side Elevation
Scale 1:100

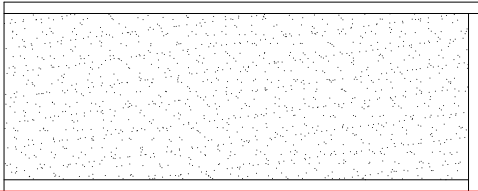

Proposed Outbuilding Side Elevation
Scale 1:100

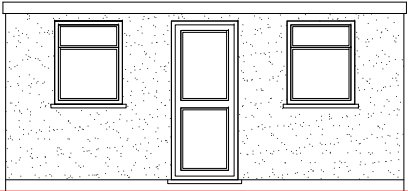

Proposed Outbuilding Front Elevation
Scale 1:100

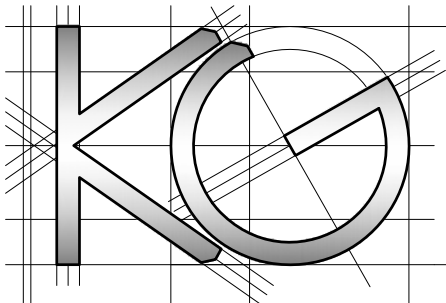

Site Address:
159 Pield Heath Road
Hillingdon
UB8 3NL

Drawing Content:
Proposed Outbuilding

Drawings No:
159pieldheathroad/2020/08

Date Drawn:
23rd September 2020

Planning Issue

Drawings Scale:
1:50/100

Drawn By:
KG

Revision:

7

8