






EXISTING FRONT ELEVATION

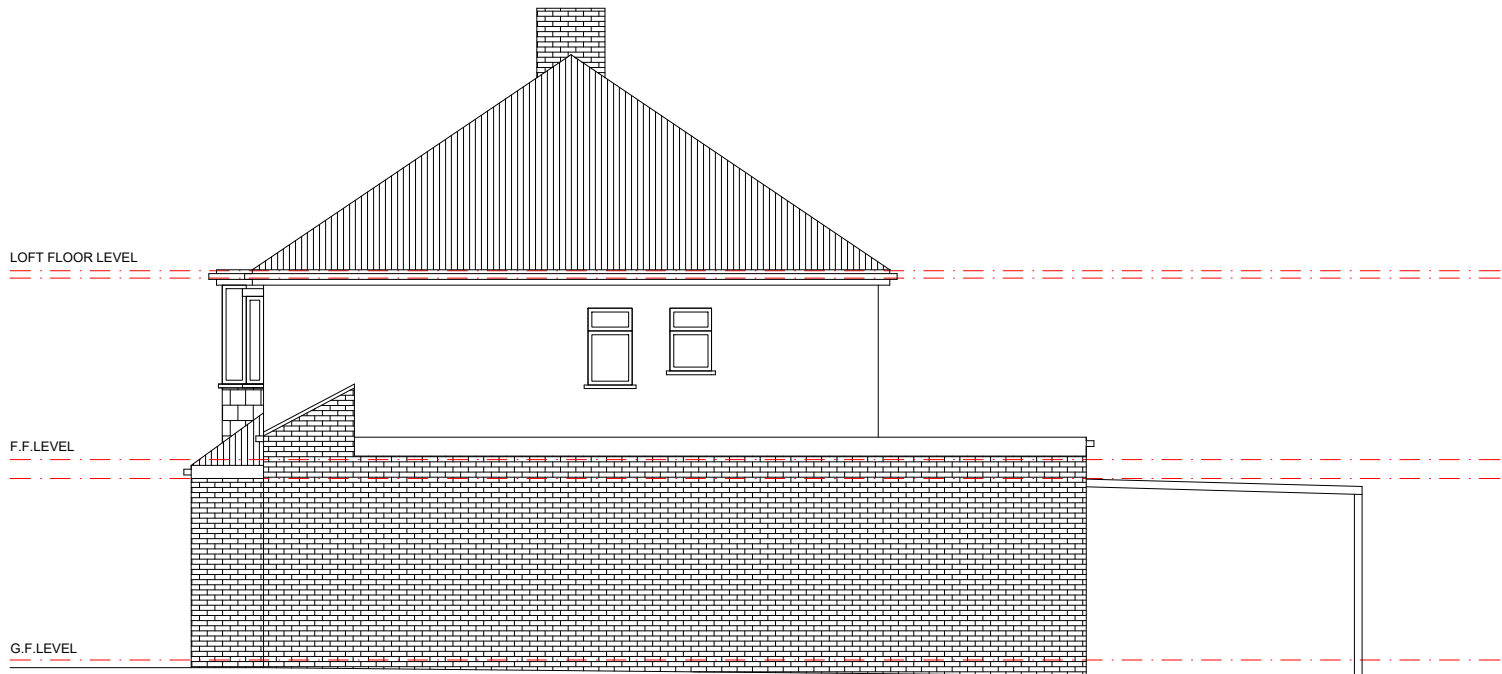

EXISTING RIGHT SIDE ELEVATION

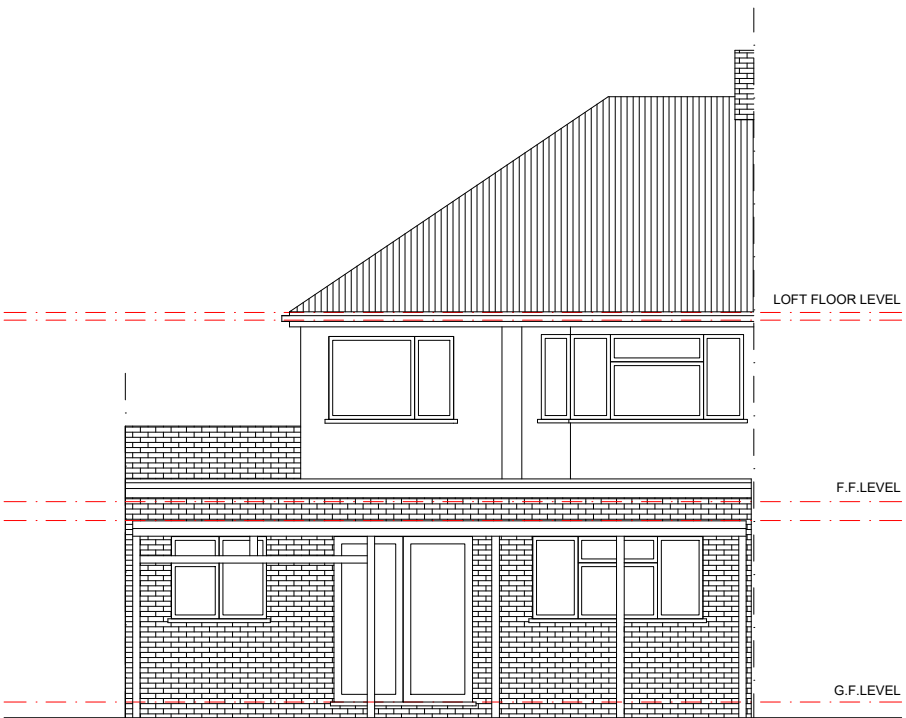

EXISTING REAR ELEVATION

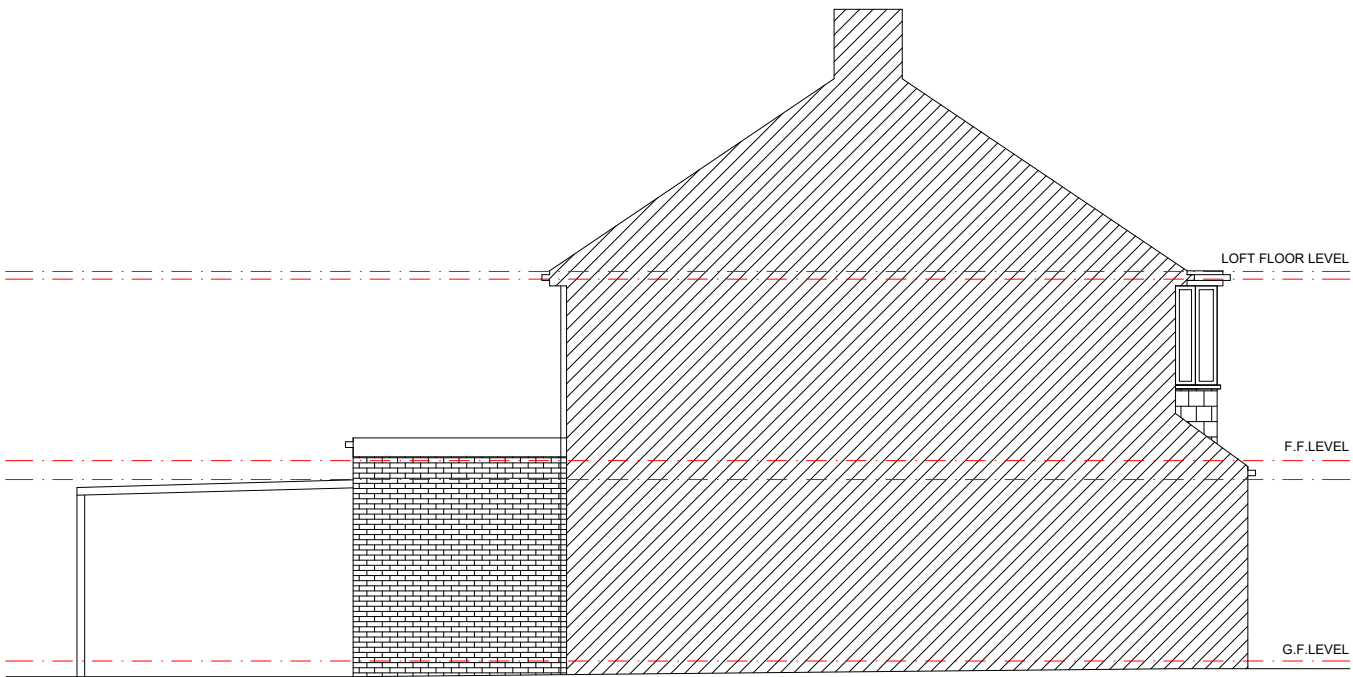

EXISTING LEFT SIDE ELEVATION

Client	NIRAL & MANISHA VEKERIA		
LONDON INTERIORS UNIT 8 BOWMAN TRADING ESTATE WESTMORELAND ROAD LONDON NW9 9RL			
Project	10 FOR STREET PINNER HARROW HA52HY		
Drawing Title	EXISTING ELEVATIONS		
Drawing Title	PR20-105b	Rev.	
Drawn By: B.PATEL	Scale: 1/100	Date: 28/10/2020	

