






PROPOSED FRONT ELEVATION
NO CHANGE

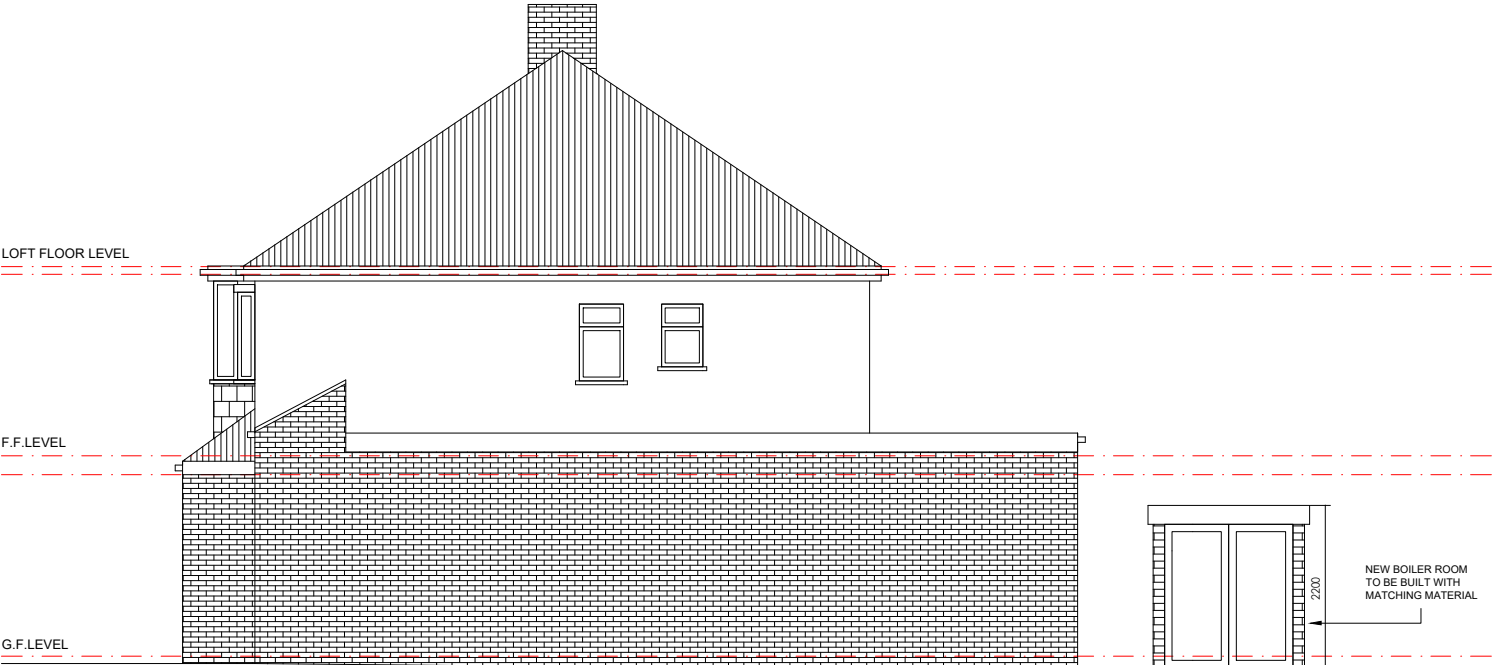

PROPOSED RIGHT SIDE ELEVATION

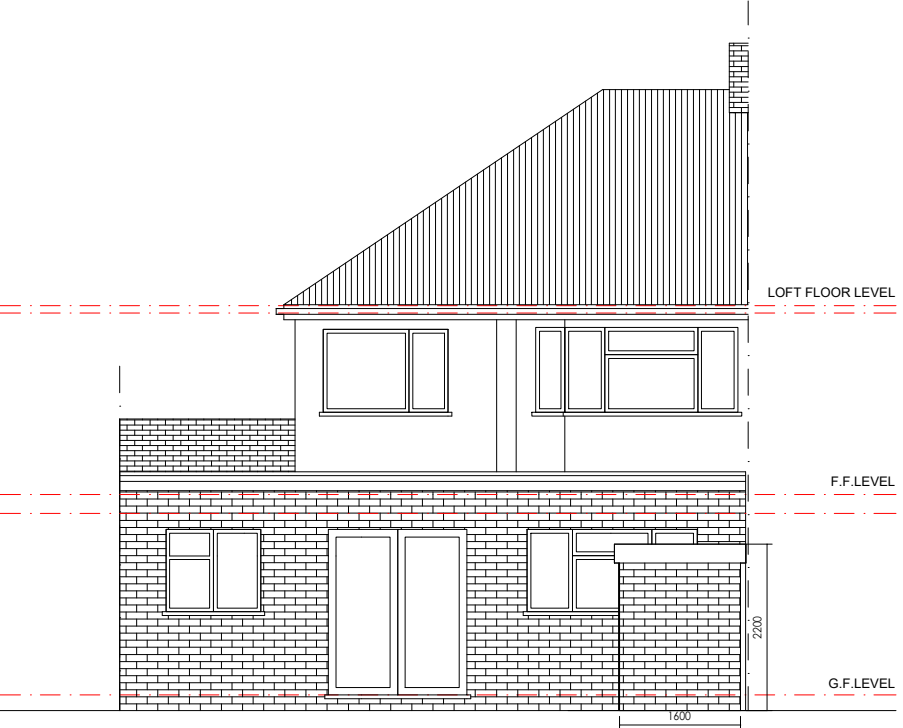

PROPOSED REAR ELEVATION

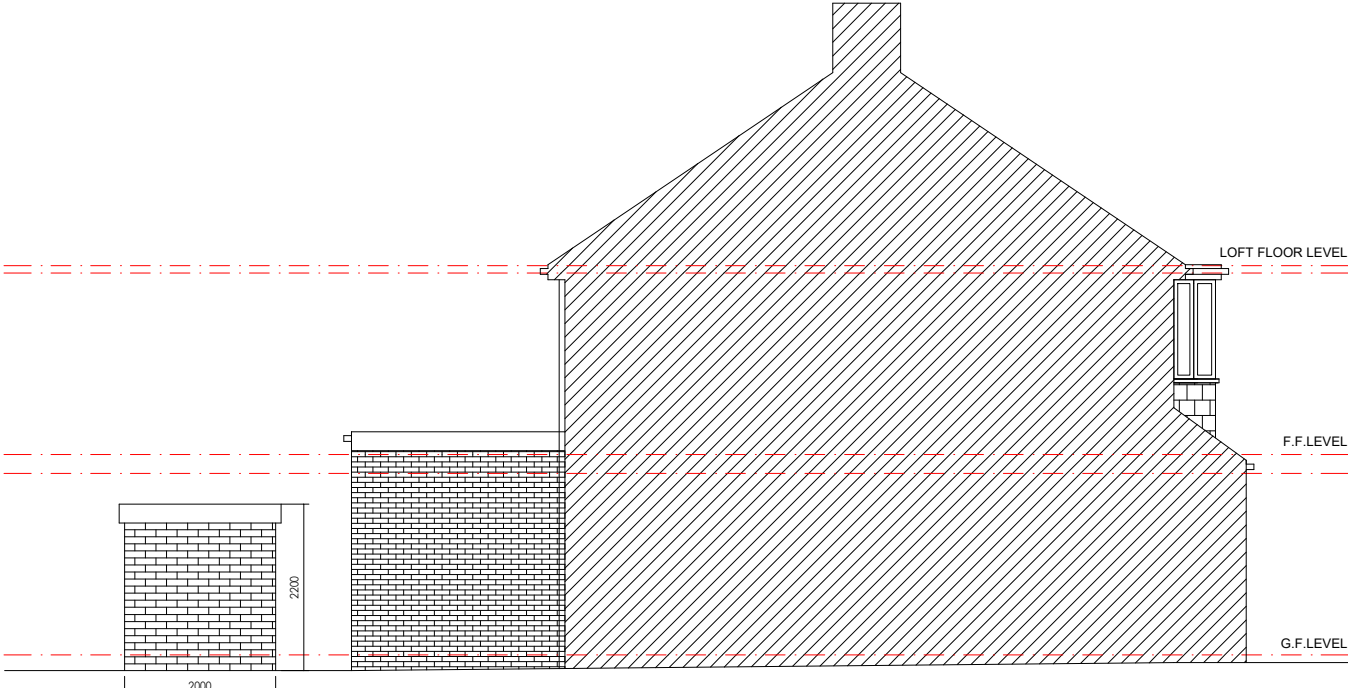

PROPOSED LEFT SIDE ELEVATION

Client	NIRAL & MANISHA VEKERIA		
LONDON INTERIORS UNIT 8 BOWMAN TRADING ESTATE WESTMORELAND ROAD LONDON NW9 9RL			
Project	10 FOR STREET PINNER HARROW HA52HY		
Drawing Title	PROPOSED ELEVATIONS		
Drawing Title	PR20-105d	Rev.	
Drawn By: B PATEL	Scale: 1/100	Date: 28/10/2020	

