


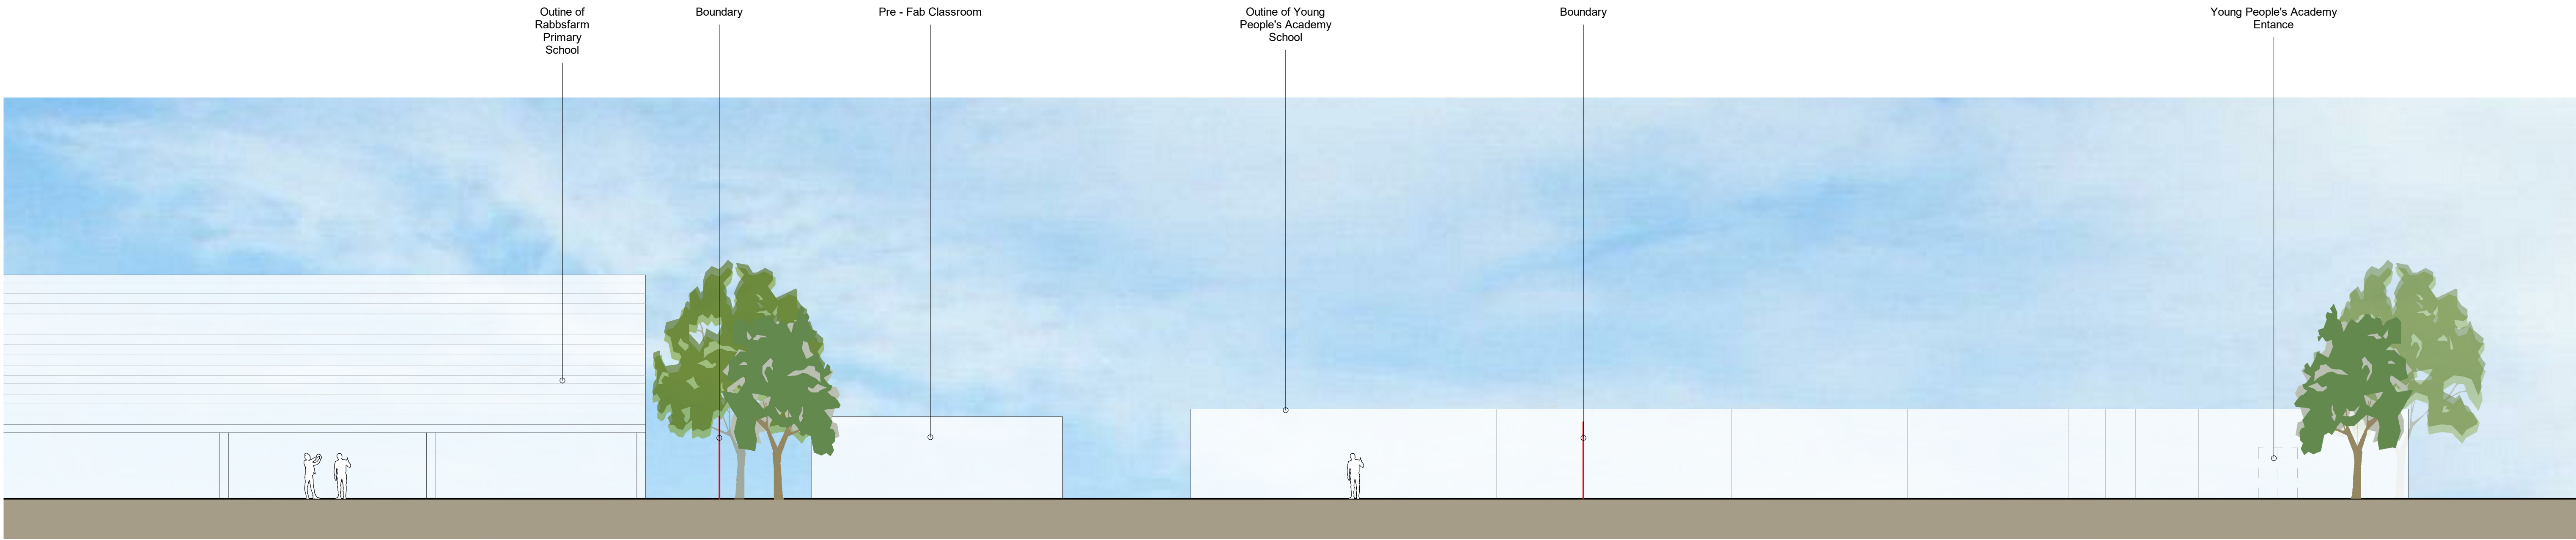


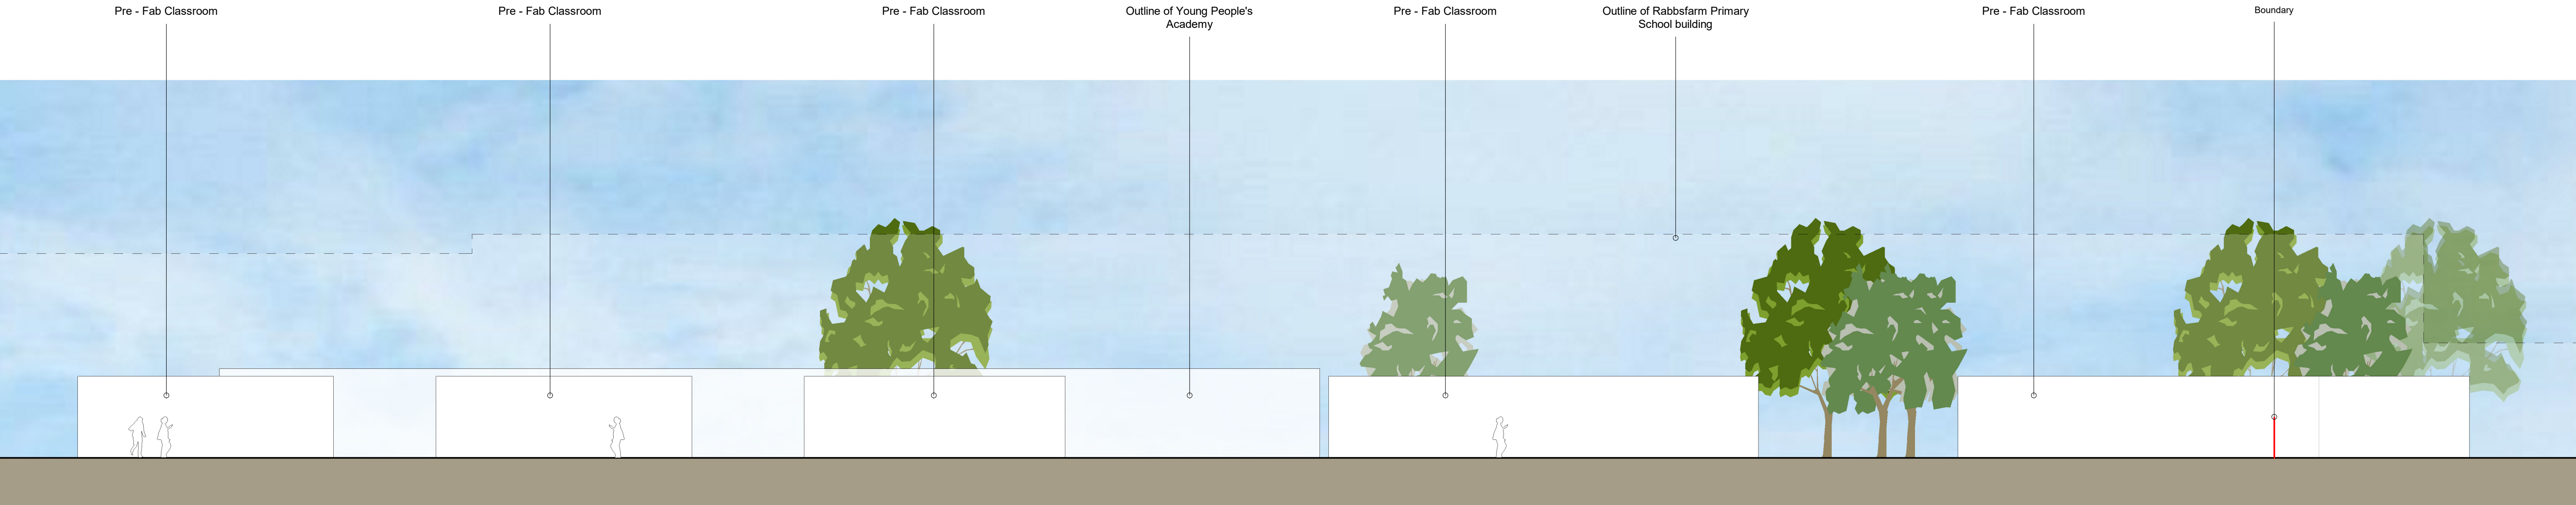

1 South Elevation Existing
SCALE 1 : 125

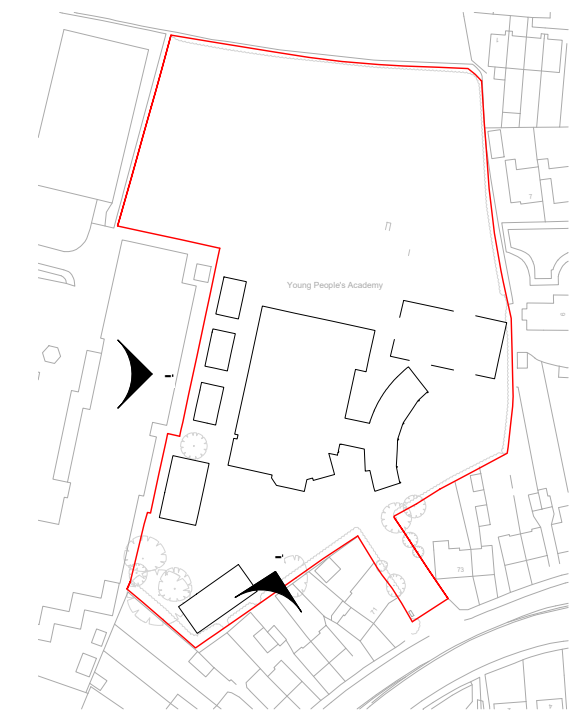

2 West Elevation Existing
SCALE 1 : 125

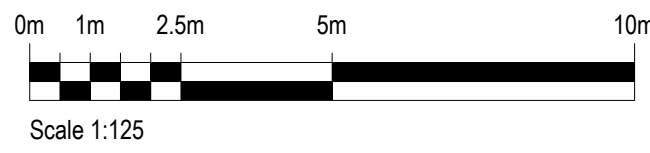

Orchard Hill / YPA & YPH

1. Do not scale from this drawing.
2. All dimensions to be checked on site by the contractor and such dimensions to be their responsibility.
3. Report all drawing errors, omissions and discrepancies to the architect.
4. This drawing is Copyright © Atkins Limited (2013)

Rev.	Date	Description	By	Chk'd	Appr.
P01	2019-05-30	Issued for Planning	AV	CD	PG

Drawing Title
Existing Elevations Sheet 2
Drawing Number
ORC_ATK_ZZ_XX_DR_A_PL005
Scale
As indicated@A1

Revision
P01

