

- Basic Teaching Area

LRC

Non Net

Non Net Circulation

Plant

SEN Basic Teaching Area

SEN Halls and Dining

SEN LRC
- SEN Non Net

SEN Non Net Circulation



SEN Plant

SEN Staff and Admin

SEN Storage

Staff and Admin

Storage

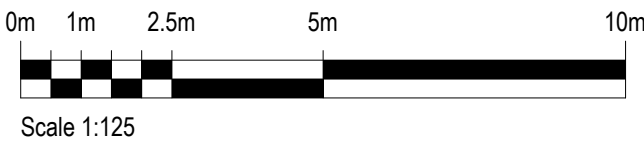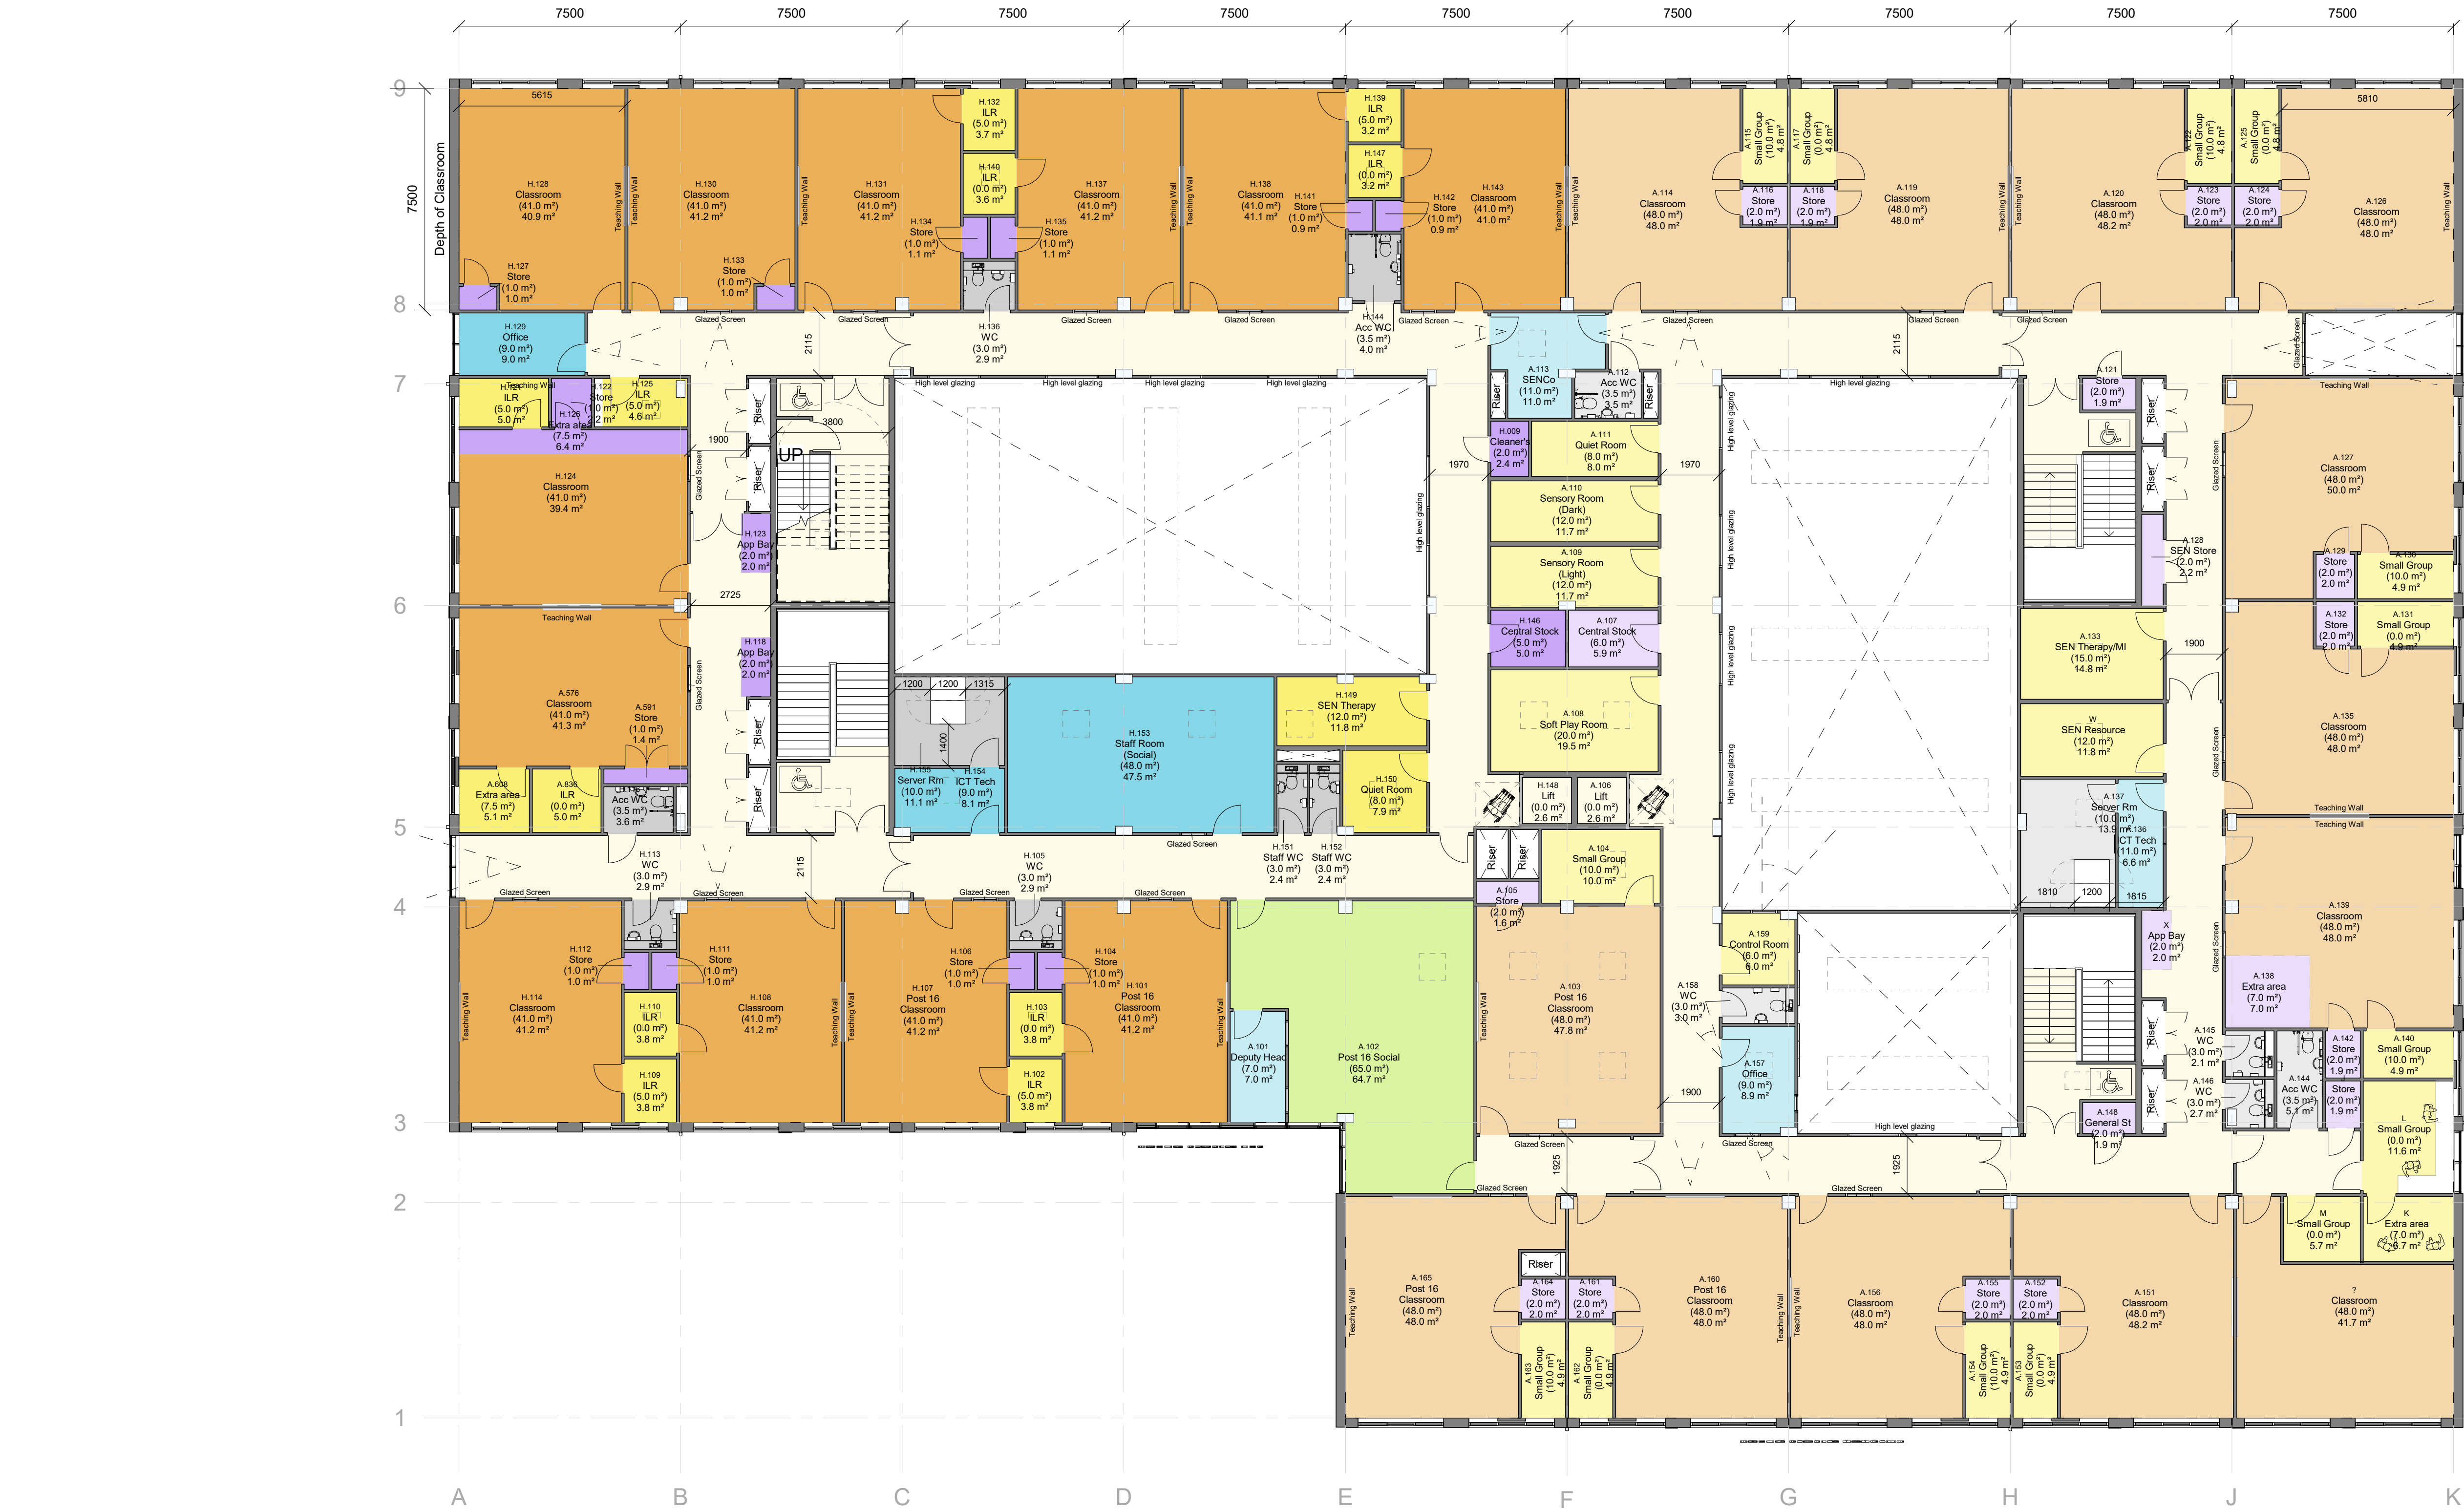

1.

2.

3.

4.
- Do not scale from this drawing.

All dimensions to be checked on site by the contractor and such dimensions to be their responsibility.

Report all drawing errors, omissions and discrepancies to the architect.

This drawing is Copyright © Atkins Limited (2013)

P01	2019-05-29	Issued for Planning	AV	CD	PG
Rev.	Date	Description	By	Chk'd	Appr.

Drawing Title

GA First Floor Plan

Drawing Number

ORC_ATK_Z1_01_DR_A_PL011

Scale

1 : 125 @A1

Revision

P01

