





1 Proposed South Elevation
SCALE 1 : 125

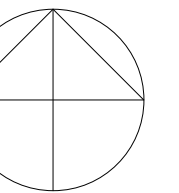

2 Proposed West Elevation
SCALE 1 : 125

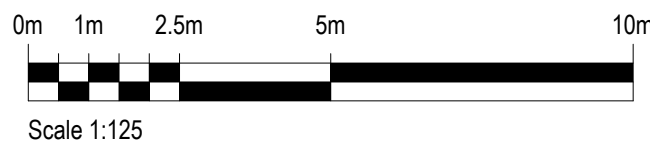

Orchard Hill / YPA & YPH

1. Do not scale from this drawing.
2. All dimensions to be checked on site by the contractor and such dimensions to be their responsibility.
3. Report all drawing errors, omissions and discrepancies to the architect.
4. This drawing is Copyright © Atkins Limited (2013)

Rev.	Date	Description	By	Chk'd	Appr.
P01	2019-05-29	Issued for Planning	AV	CD	PG

Drawing Title
GA Proposed Elevations Sheet 1

Drawing Number
ORC_ATK_Z1_XX_DR_A_PL006

Scale
As indicated@A1

Revision
P01

