





**1** Proposed North Elevation  
SCALE 1 : 125

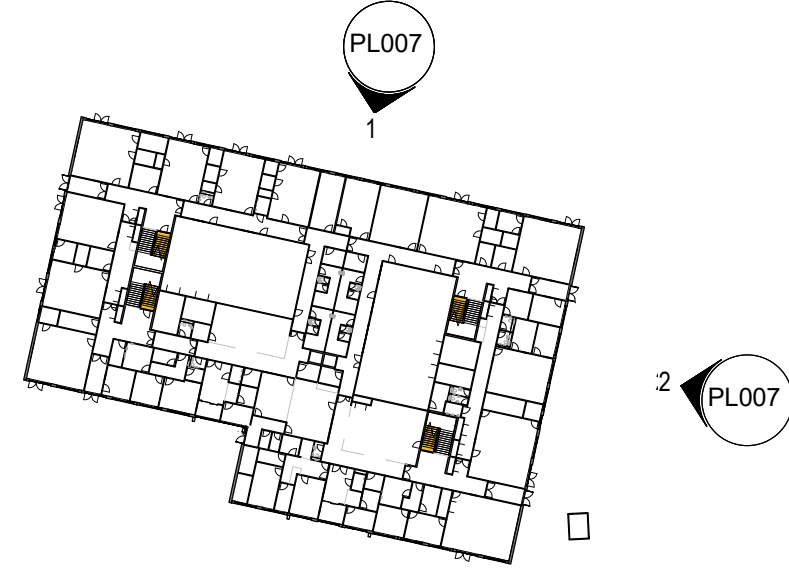

**2** Proposed East Elevation  
SCALE 1 : 125

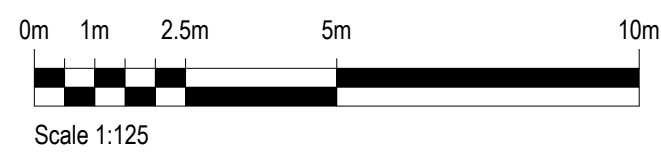

Orchard Hill / YPA & YPH

1. Do not scale from this drawing.
2. All dimensions to be checked on site by the contractor and such dimensions to be their responsibility.
3. Report all drawing errors, omissions and discrepancies to the architect.
4. This drawing is Copyright © Atkins Limited (2013)

| Rev. | Date       | Description         | By | Chk'd | Appr. |
|------|------------|---------------------|----|-------|-------|
| P01  | 2019-05-29 | Issued for Planning | AV | CD    | PG    |

Drawing Title  
GA Proposed Elevation Sheet 2

Drawing Number  
ORC\_ATK\_Z1\_XX\_DR\_A\_PL007

Scale  
As indicated@A1

Revision  
P01

