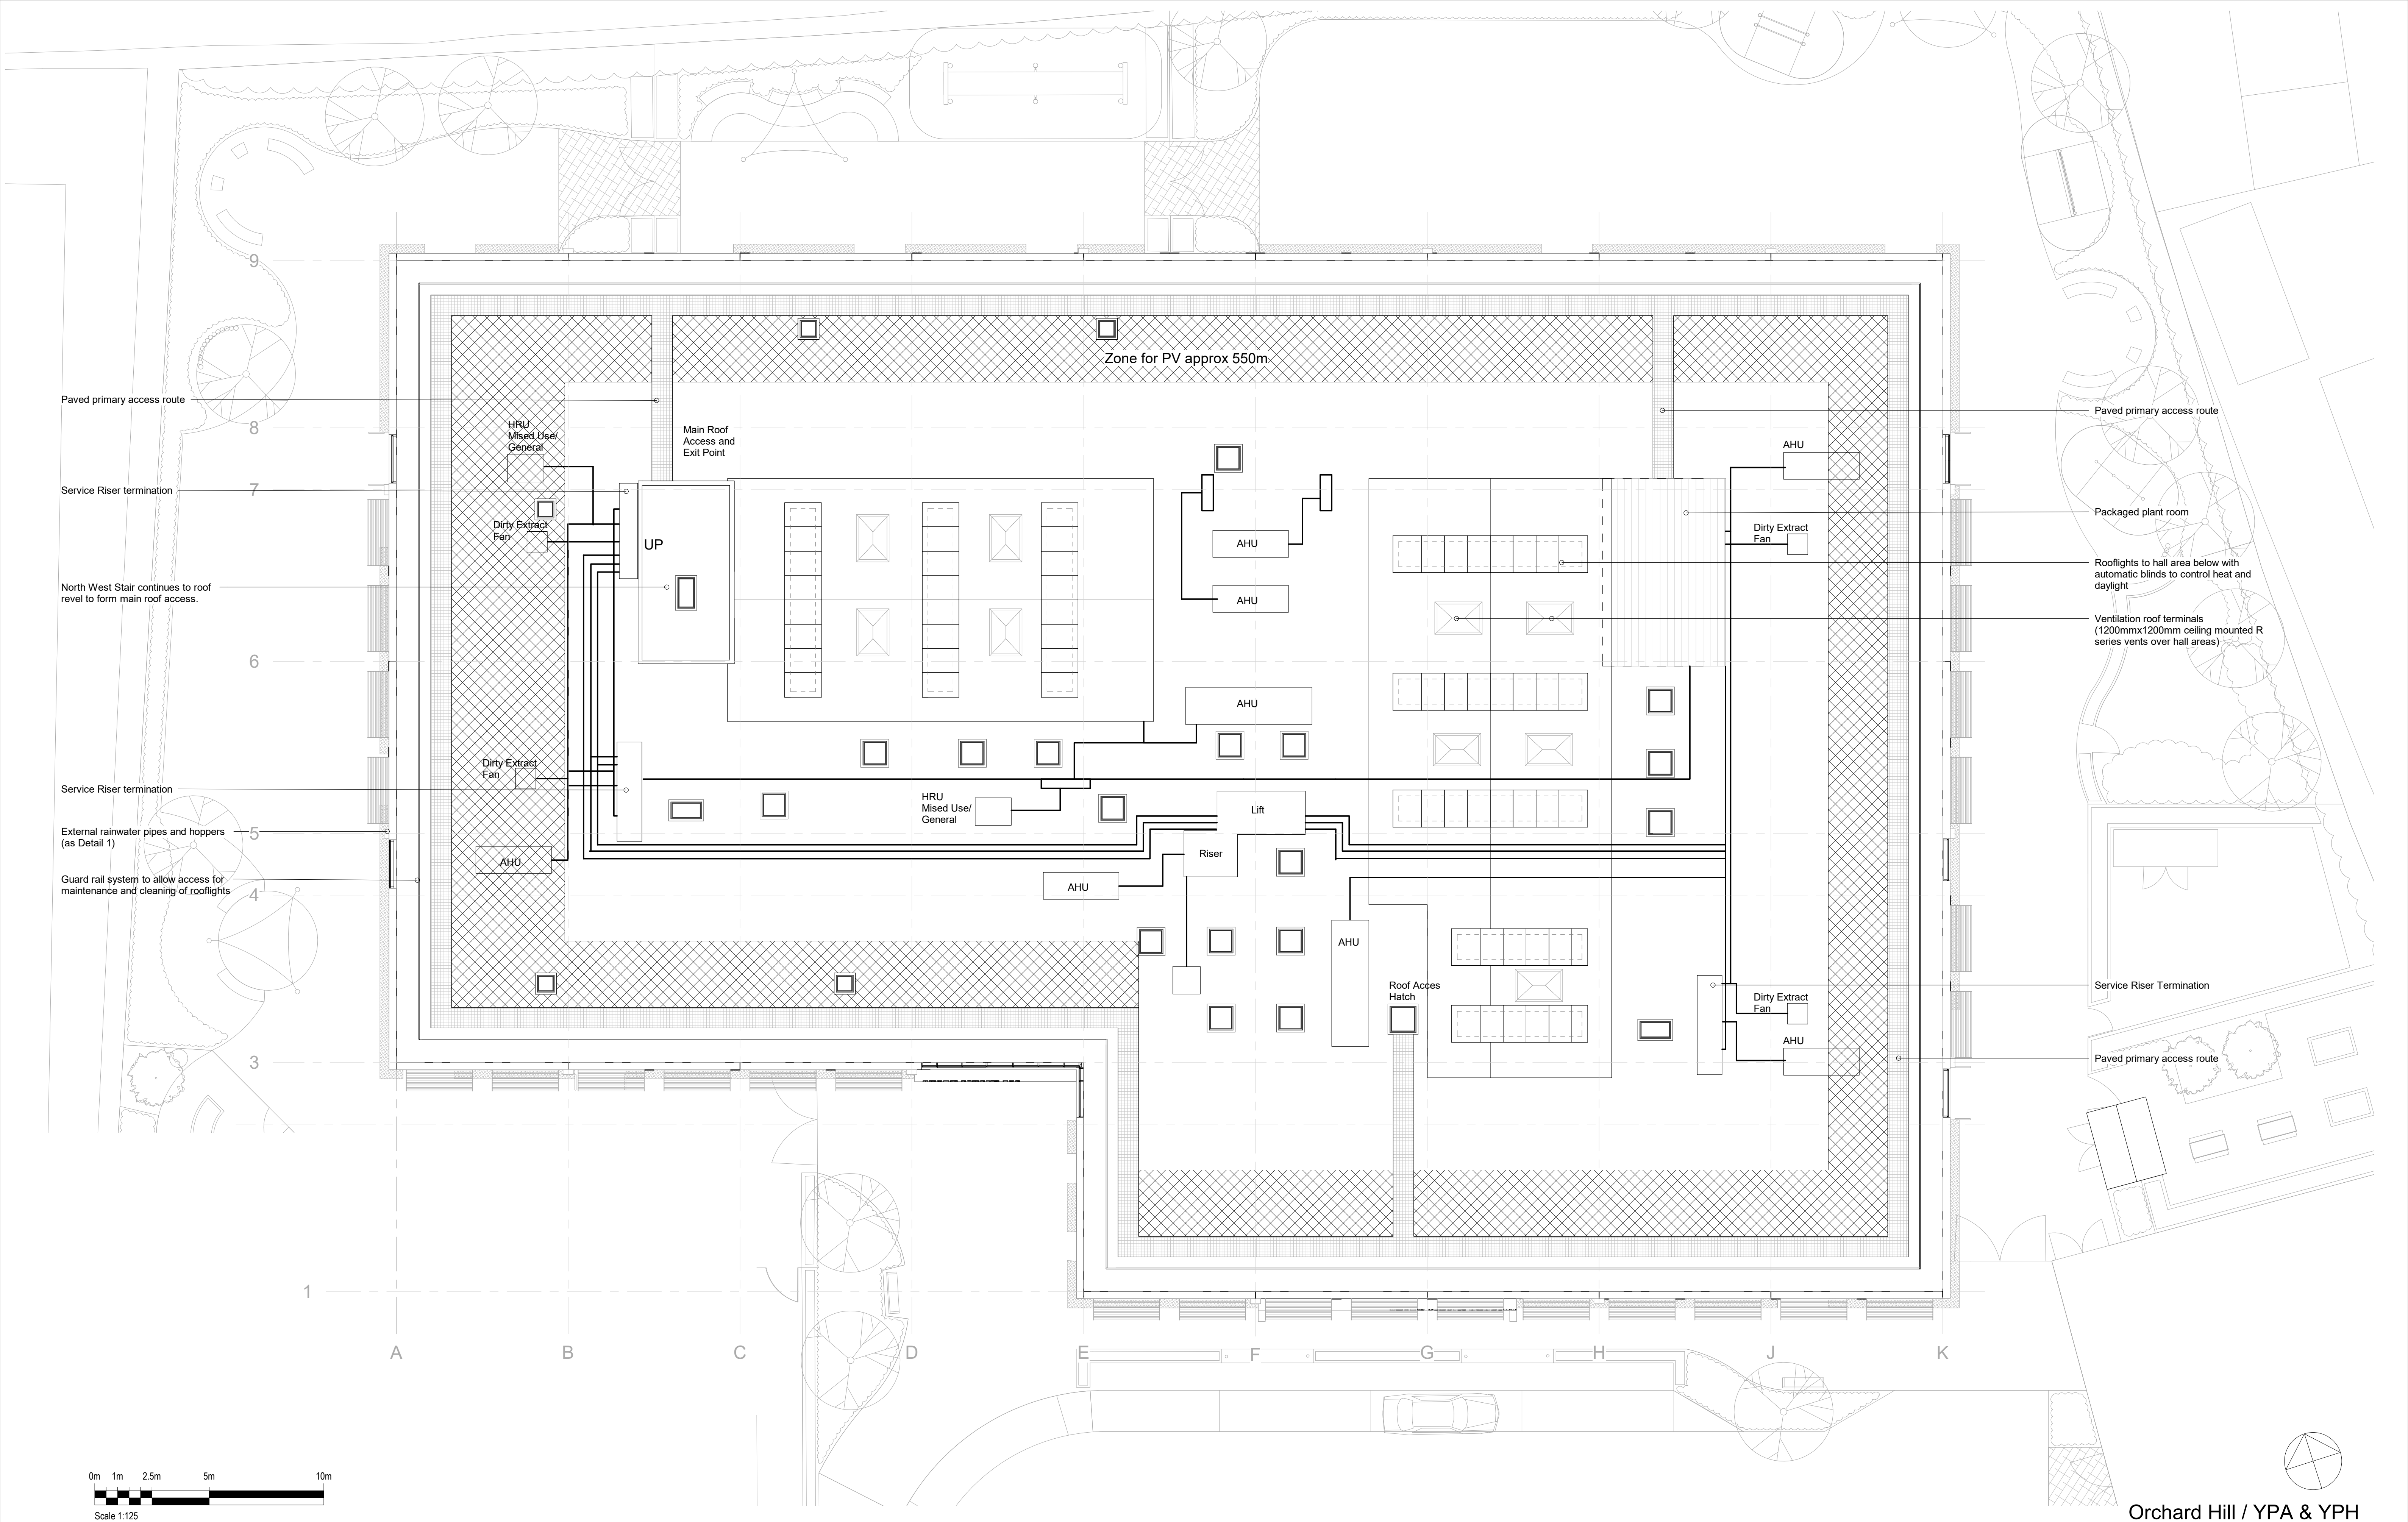


1. Do not scale from this drawing.
2. All dimensions to be checked on site by the contractor and such dimensions to be their responsibility.
3. Report all drawing errors, omissions and discrepancies to the architect.
4. This drawing is Copyright © Atkins Limited (2013)

P01	2019-05-29	Issued for Planning	AV	CD	PG
Rev.	Date	Description	By	Chk'd	Appr.

Drawing Title
GA Roof Plan

Drawing Number
ORC_ATK_Z1_RL_DR_A_PL012

Scale
1 : 125 @A1

Revision
P01



Orchard Hill / YPA & YPH