
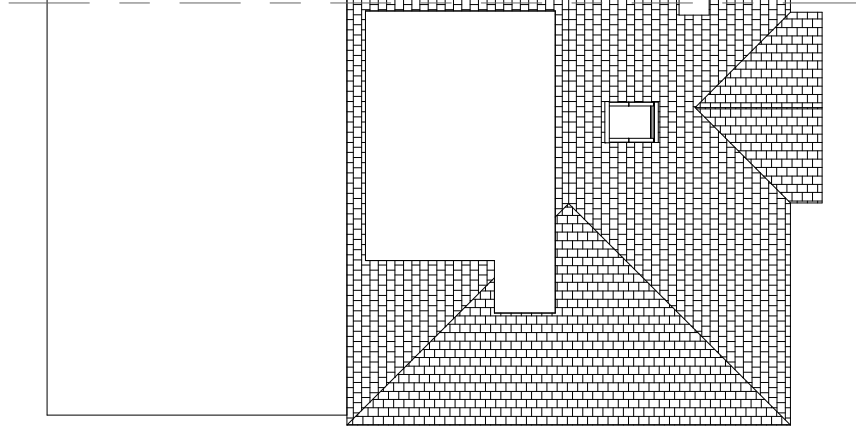
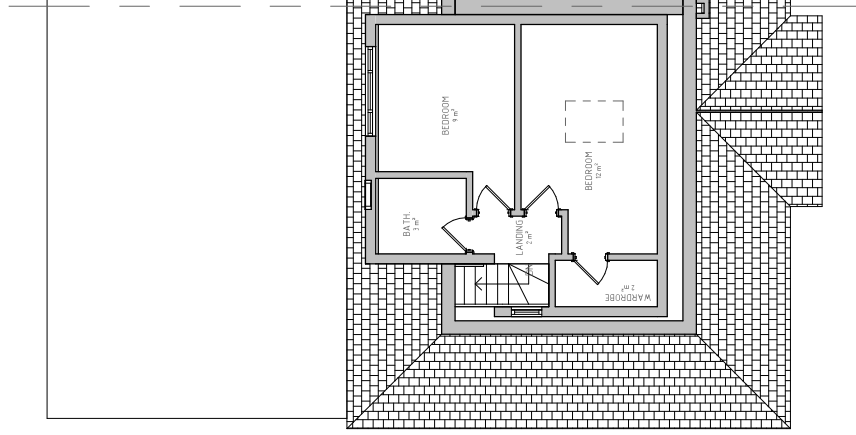


NOTE:
All measurements to be checked on site.
This drawing is prepared for planning purposes only.

www.theplanningman.co.uk
t: 01372 897891
e: enquiries@theplanningman.co.uk

THE
PLANNING
MAN
CO. UK

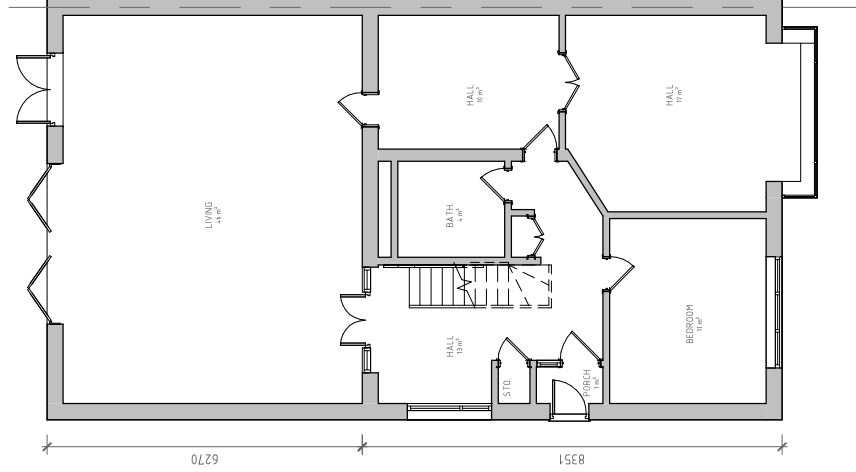

03/101 - EXISTING GROUND FLOOR PLAN
1: 100

03/102 - EXISTING FIRST FLOOR PLAN
1: 100

03/104 - EXISTING ROOF PLAN
1: 100



VISUAL SCALE 1:100 @ A3

PROJECT NO. 555
PROJECT ADDRESS: 140 FAIRHOLME CRESCENT HAYES UB4 8QY
SHEET NO. 555/03 REV: A
SCALE: 1: 100 @ A3
DRAWING TITLE: EXISTING FLOOR PLANS
DATE: MAR 2022