



NOTE:
All measurements to be checked on site.
This drawing is prepared for planning purposes only.

www.theplanningman.co.uk
t: 01372 897891
e: enquiries@theplanningman.co.uk


THE
PLANNING
MAN
MAN.CO.UK

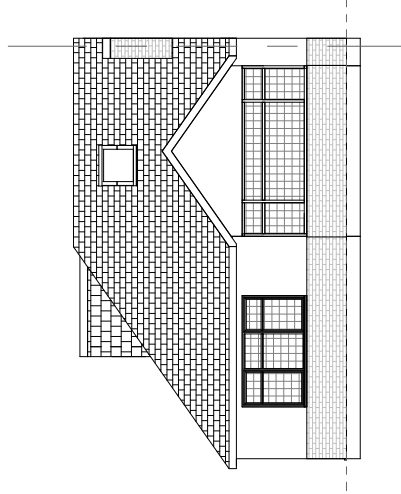


04/201 – EXISTING FRONT ELEVATION
1: 100

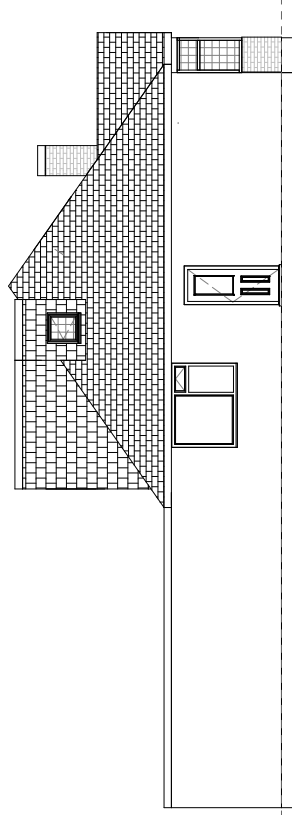

04/202 – EXISTING LEFT ELEVATION
1: 100

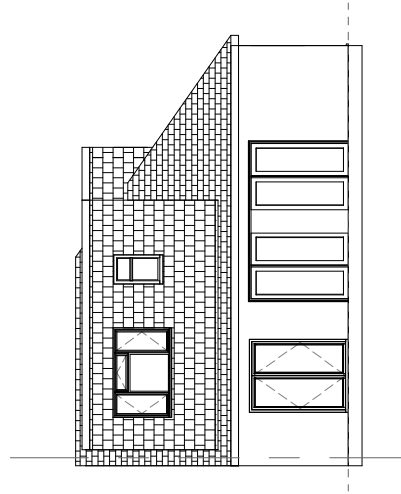

04/203 – EXISTING REAR ELEVATION
1: 100

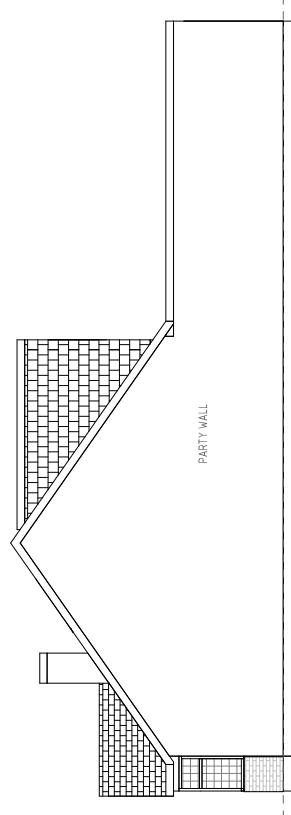

04/204 – EXISTING RIGHT ELEVATION
1: 100



VISUAL SCALE 1:100 @ A3

PROJECT NO. 555
PROJECT ADDRESS: 14.0 FAIRHOLME CRESCENT HAYES UB4 8QY
SHEET NO. 555/ 04 REV: A
SCALE: 1: 100 @ A3
DRAWING TITLE: EXISTING ELEVATIONS
DATE: MAR 2022