
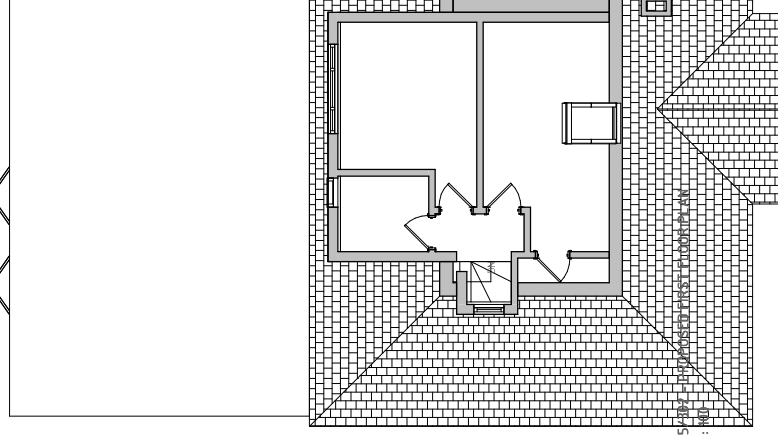


NOTE:

All measurements to be checked on site.
This drawing is prepared for planning purposes only.

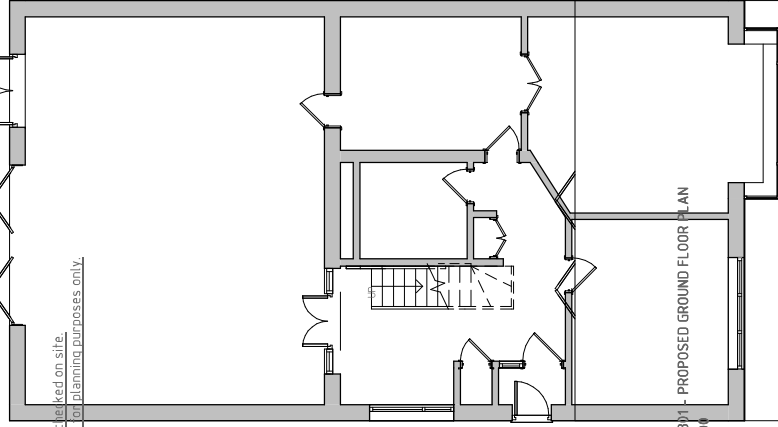

VISUAL SCALE 1:100 @ A3

www.theplanningman.co.uk

t: 01372 897891

e: enquiries@theplanningman.co.uk

THE
PLANNING
MAN
CO.UK

PROJECT NO. 555

PROJECT ADDRESS:
14.0 FAIRHOLME CRESCENT HAYES UB4 8QY

SHEET NO. REV. A
555/ 05

SCALE:
1: 100 @ A3

DRAWING TITLE:
PROPOSED FLOOR PLANS

DATE:
MAR 2022