



NOTE:
All measurements to be checked on site.
This drawing is prepared for planning purposes only.

www.theplanningman.co.uk
t: 01372 897891
e: enquiries@theplanningman.co.uk


THE
PLANNING
MAN
CO.UK

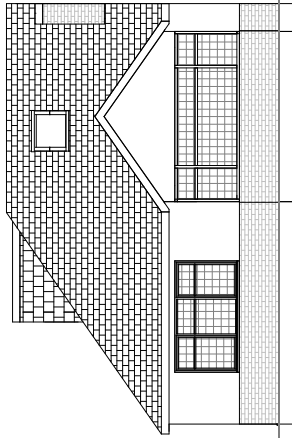


06/401 - PROPOSED FRONT ELEVATION
1: 100

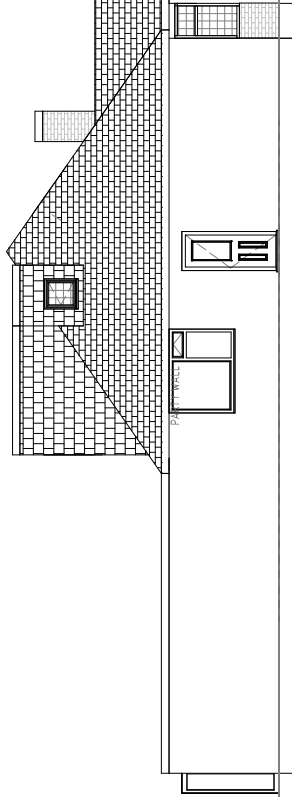

06/402 - PROPOSED LEFT ELEVATION
1: 100

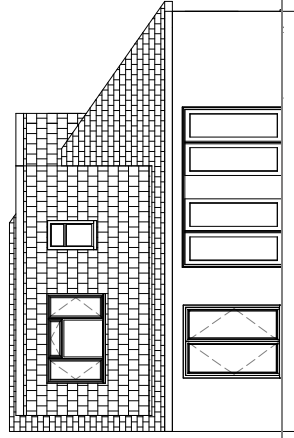

06/403 - PROPOSED REAR ELEVATION
1: 100

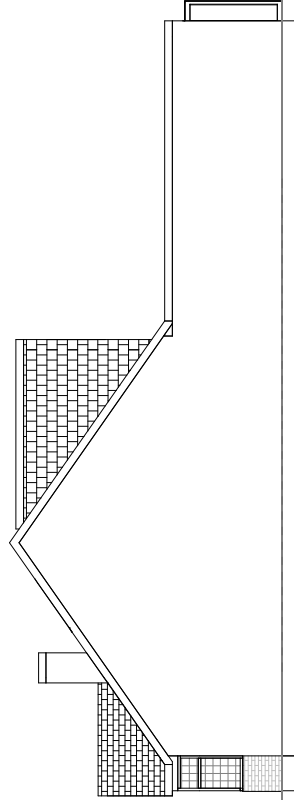

06/404 - PROPOSED RIGHT ELEVATION
1: 100



VISUAL SCALE 1:100 @ A3

PROJECT NO. 555
PROJECT ADDRESS:
140 FAIRHOLME CRESCENT HAYES UB4 8QY
SHEET NO. REV. A
555/06
SCALE:
1: 100 @ A3
DRAWING TITLE:
PROPOSED ELEVATIONS
DATE:
MAR 2022