

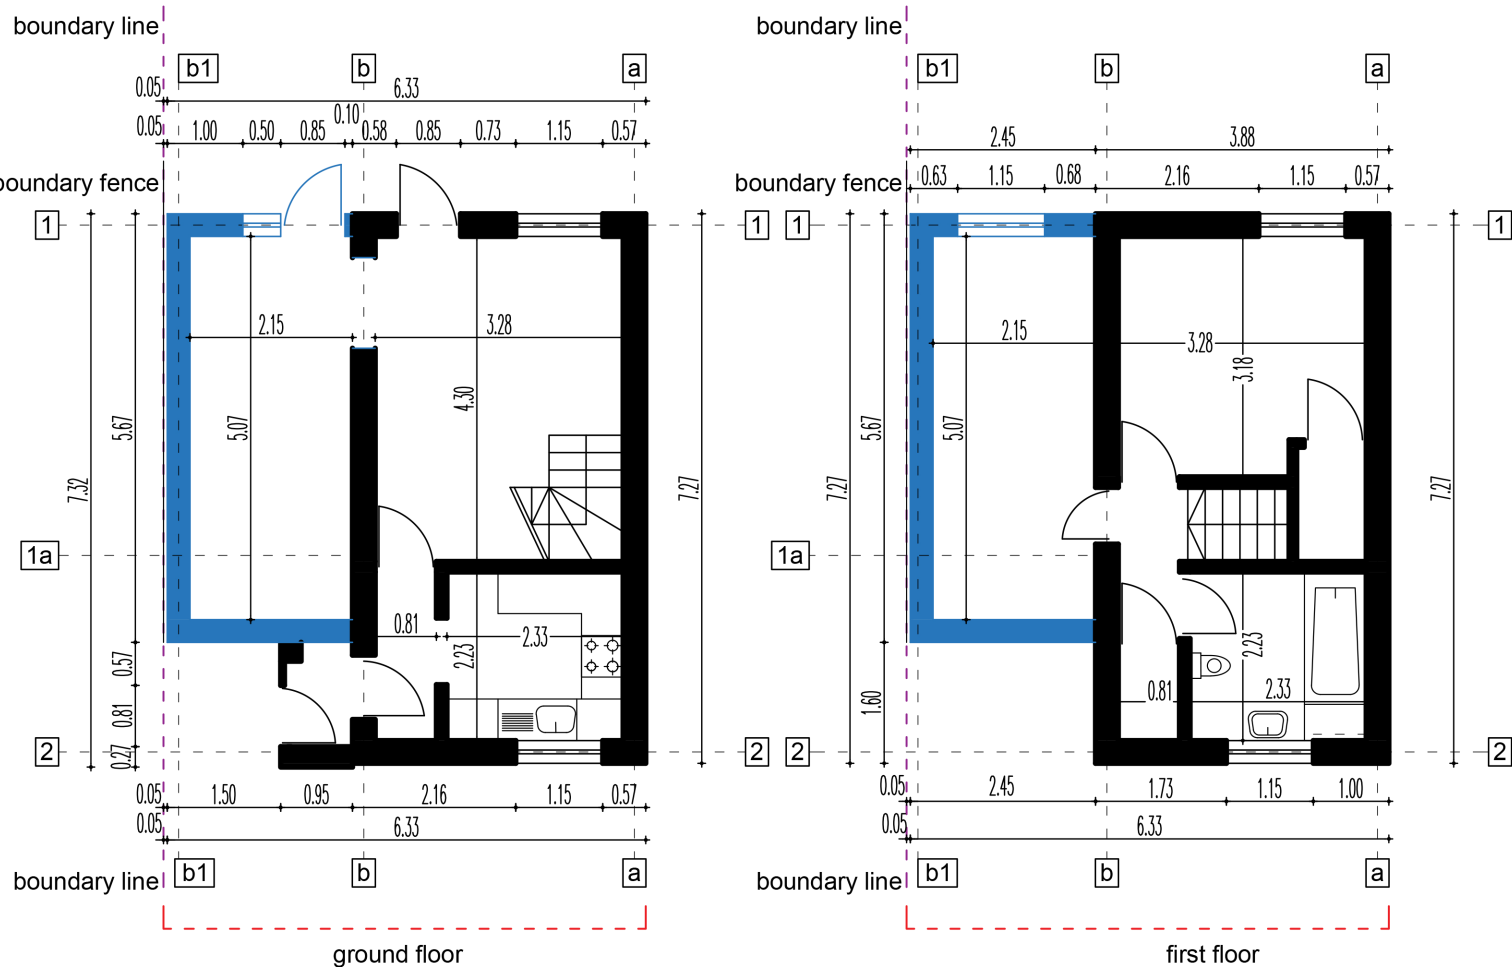
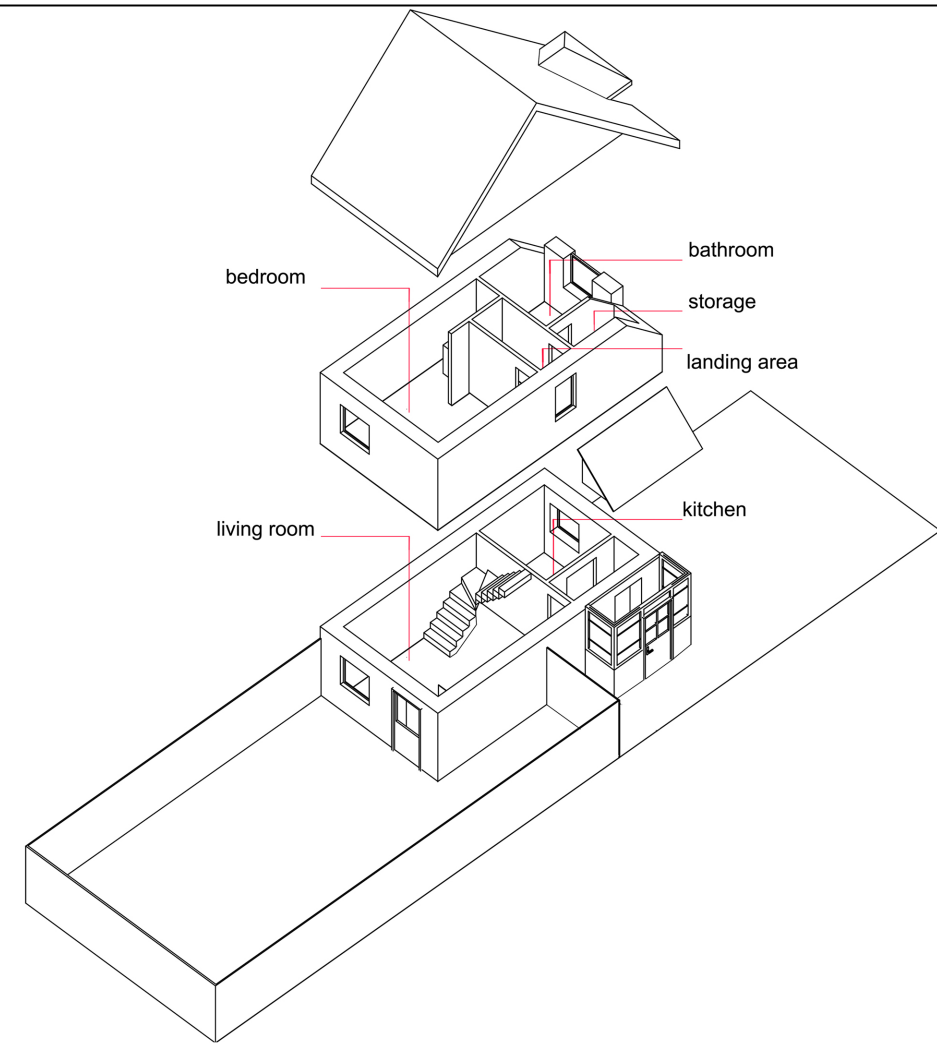


Existing situation

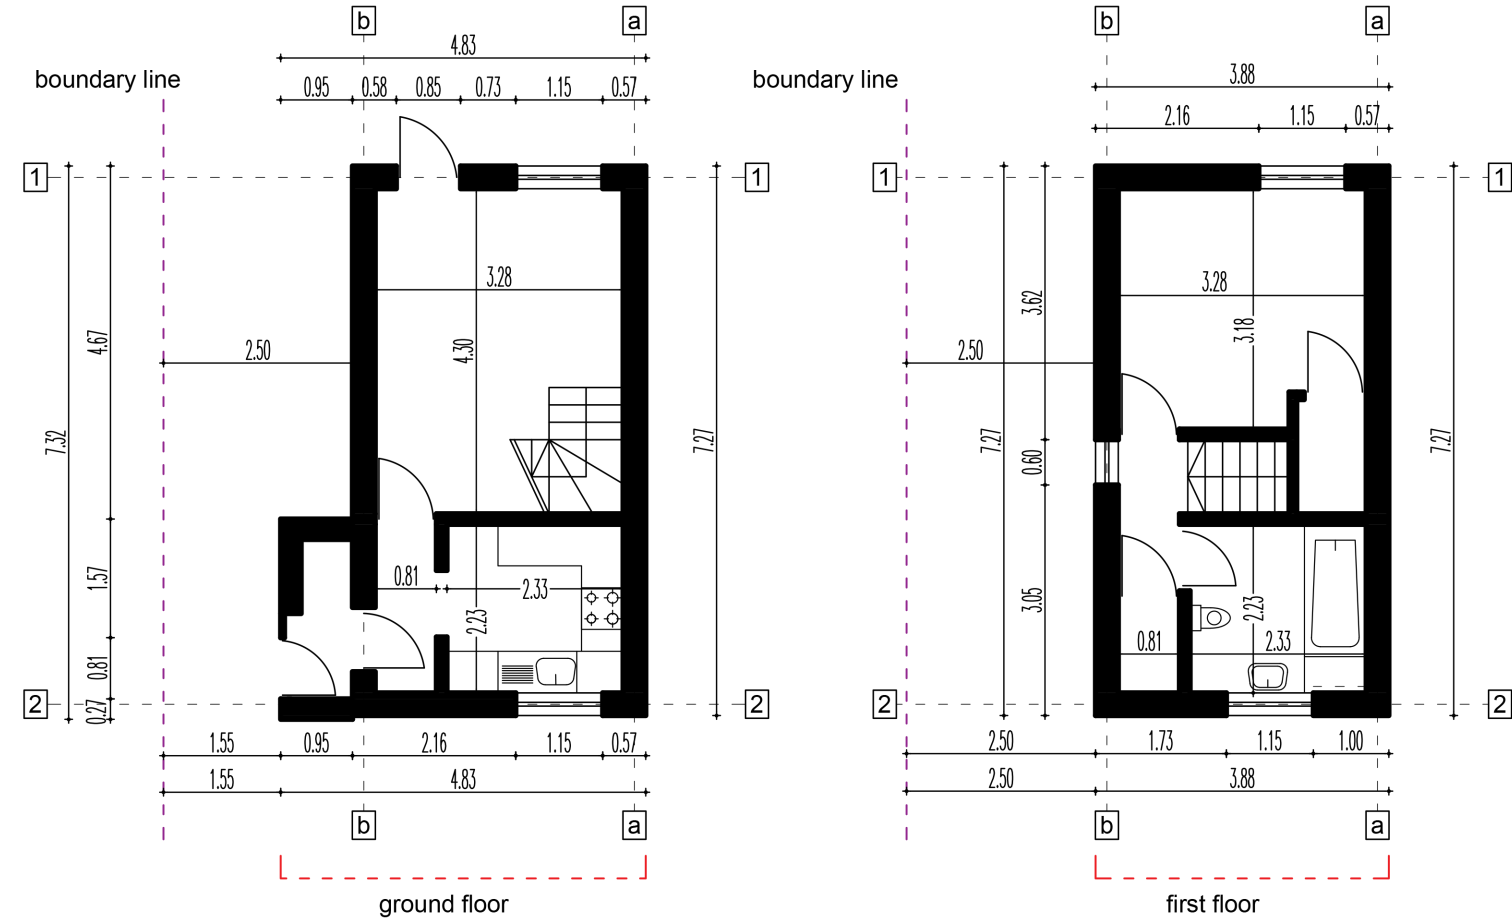

Proposed wall cut

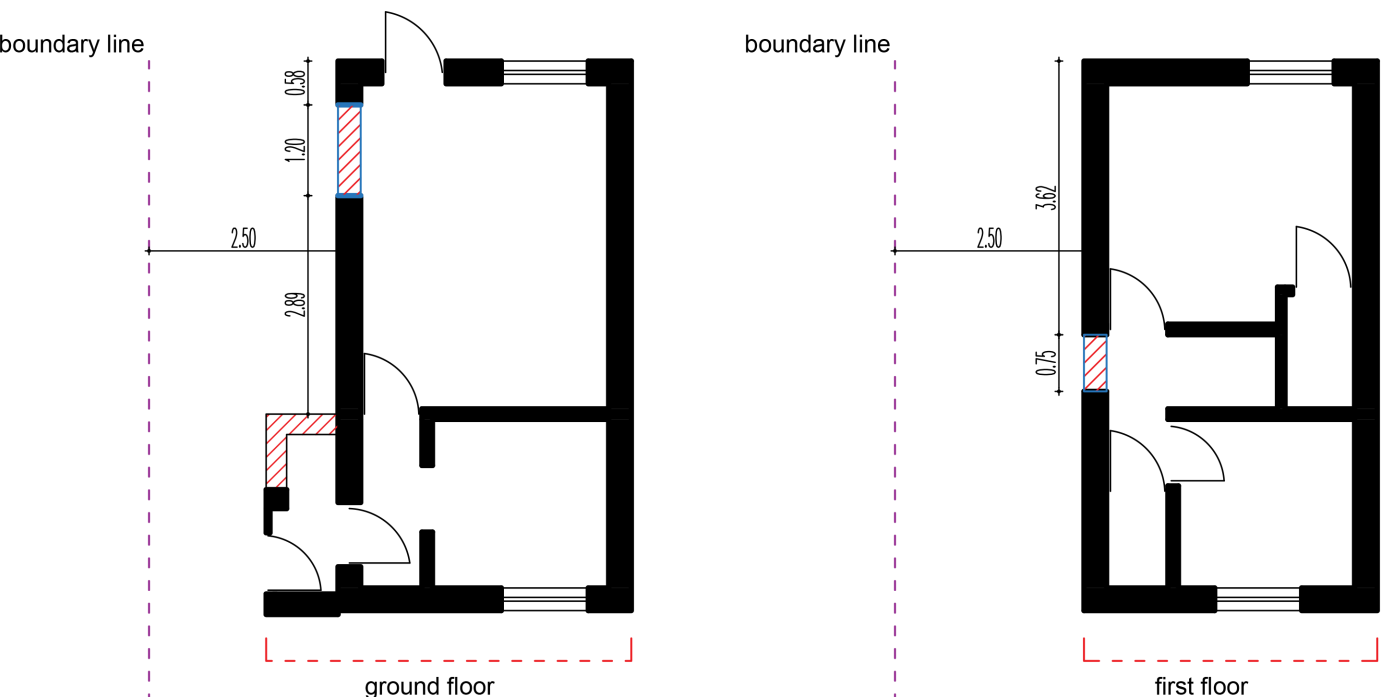

ADDRESS: 22 BRAUNSTON DRIVE HAYES LONDON UB4 9RB			PROPOSAL: SIDE EXTENSION AMENDED		Sheet size A3 DWG. No. D03D Date 16/05/2022
Submitted by	Cezar Ciobanu		scale:	Drawing Title	FLOOR PLANS EXISTING & PROPOSED SITUATION
Property ownership	Cezar Ciobanu Manuela Ciobanu		1 : 100		
					REV. D