

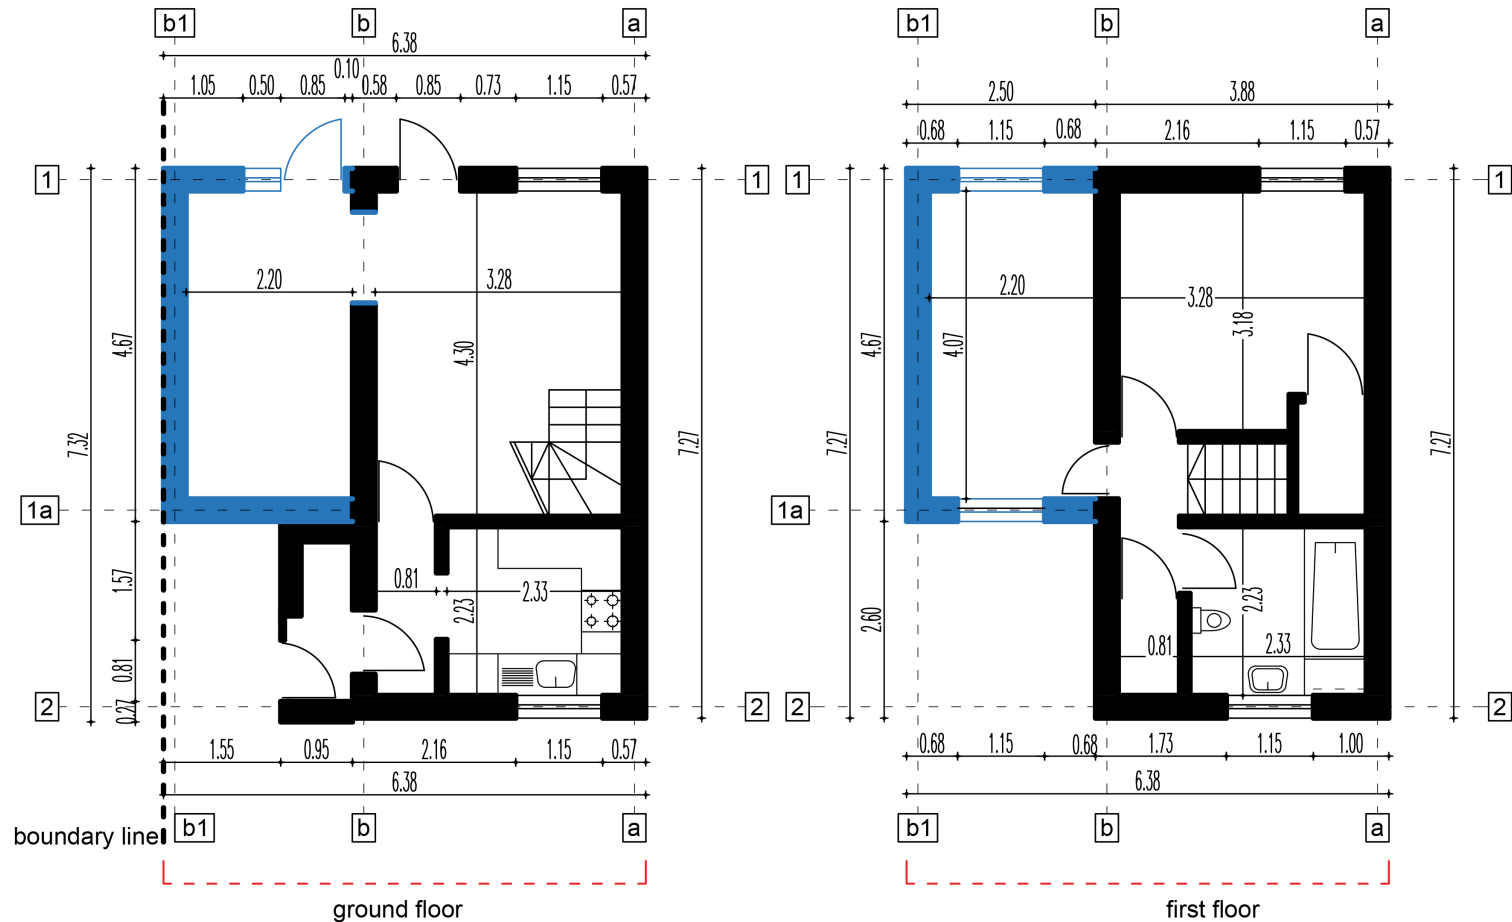
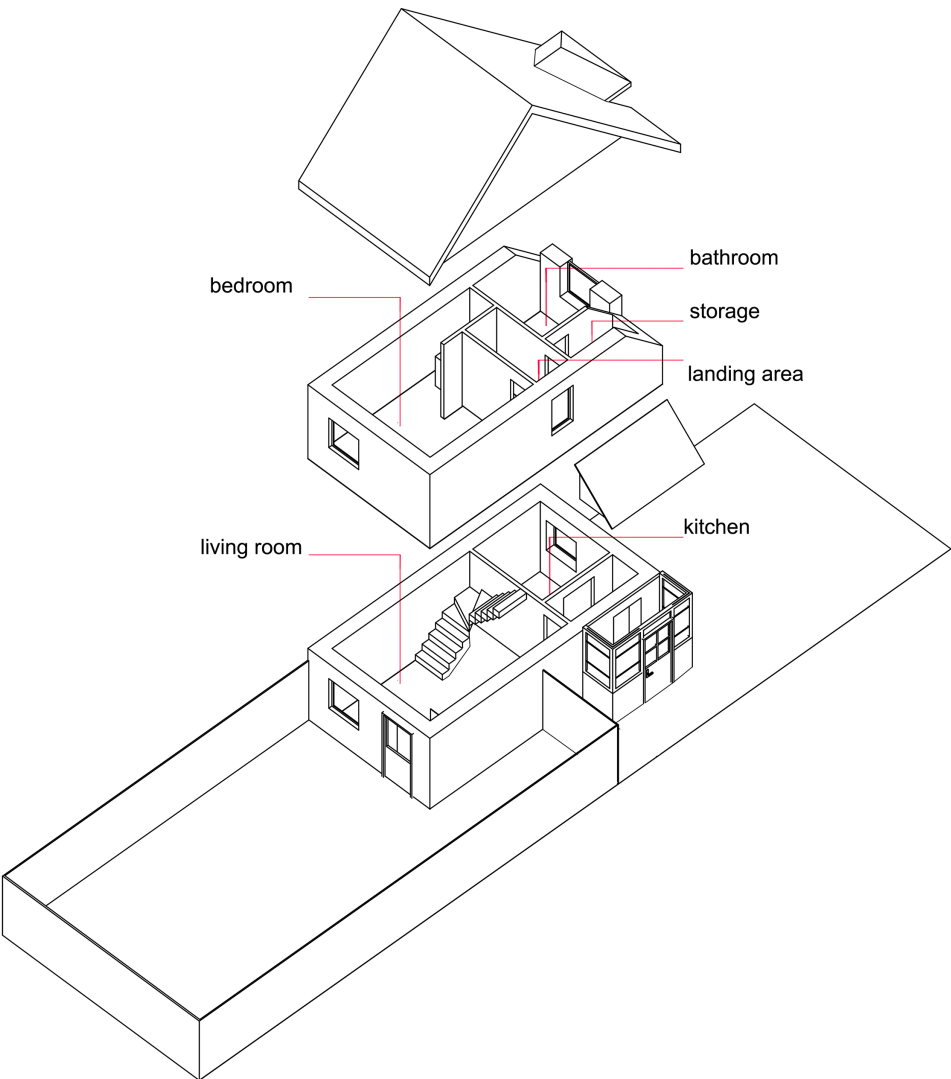



Existing situation

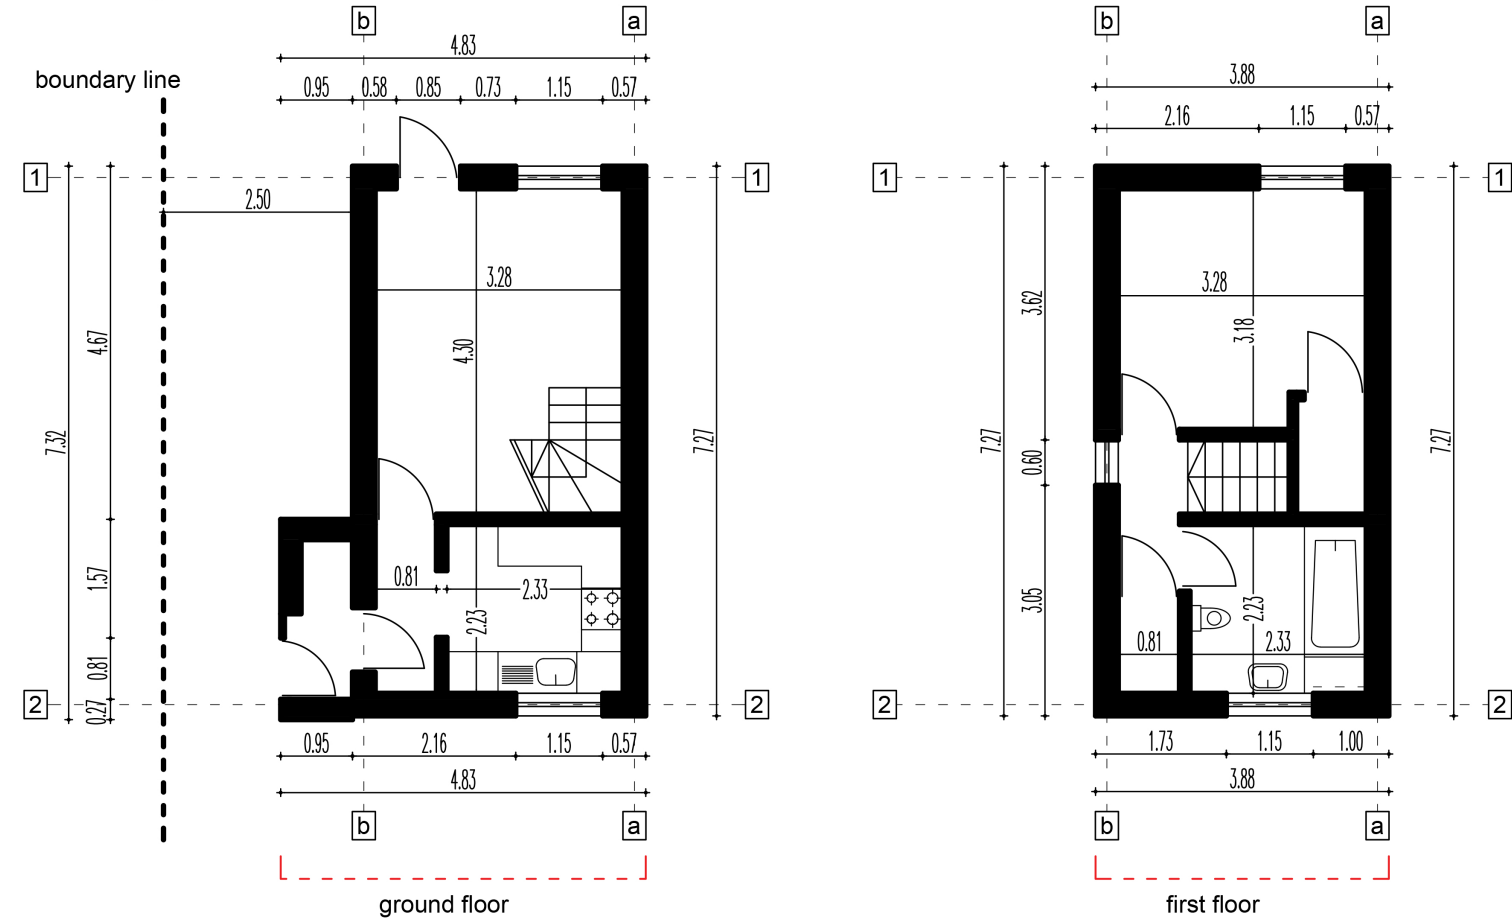

Proposed

 

Proposed wall cut

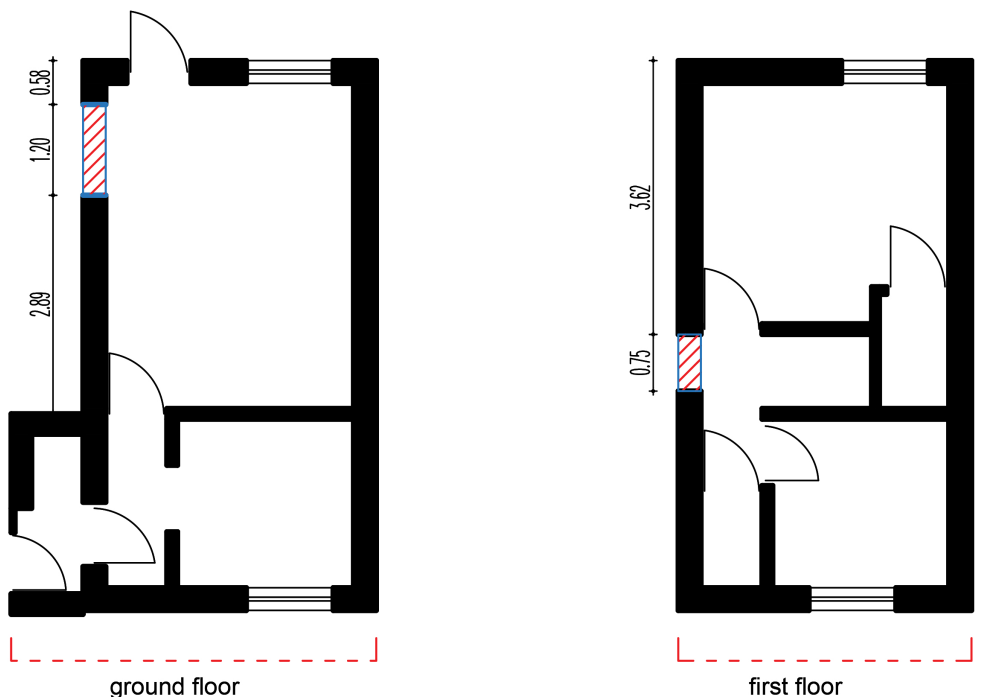

ADDRESS: 22 BRAUNSTON DRIVE HAYES LONDON UB4 9RB			PROPOSAL: SIDE EXTENSION		Sheet size A3
					DWG. No. D03
					Date 12/02/2022
Submitted by	Cezar Ciobanu		scale: 1 : 100	Drawing Title FLOOR PLANS EXISTING & PROPOSED SITUATION	REV. A
Property ownership	Cezar Ciobanu Manuela Ciobanu				