




Existing situation

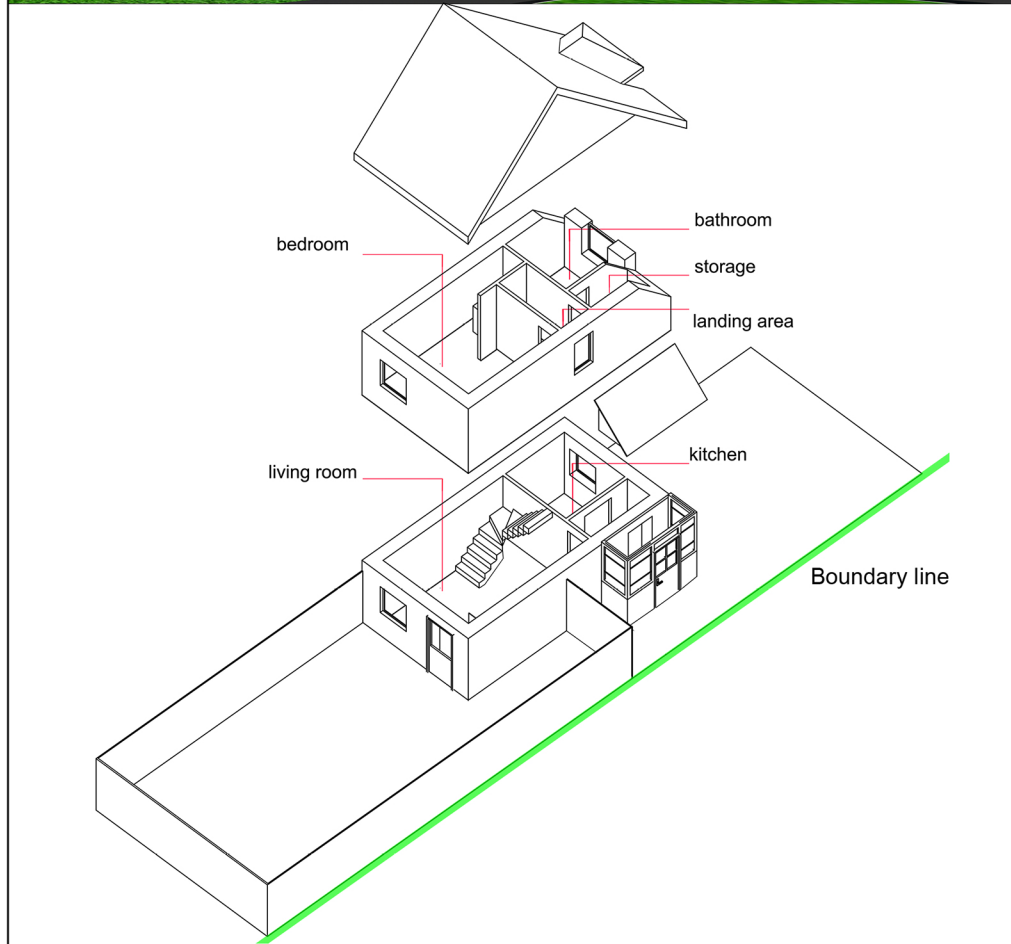

Proposed 

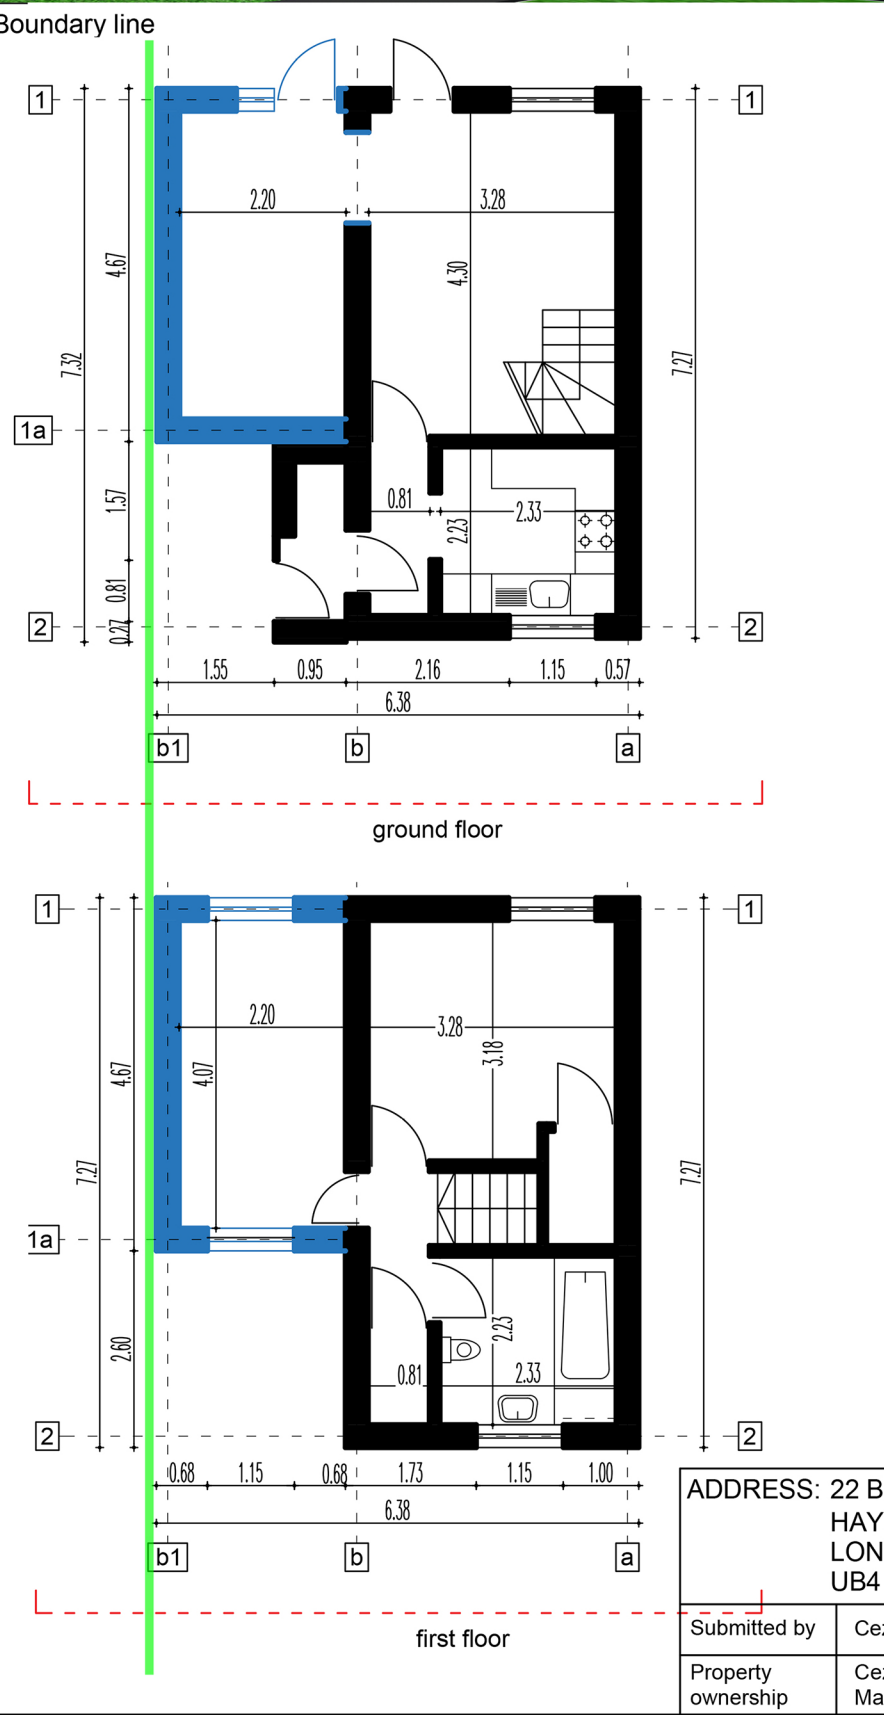

Situation plan 1:1250

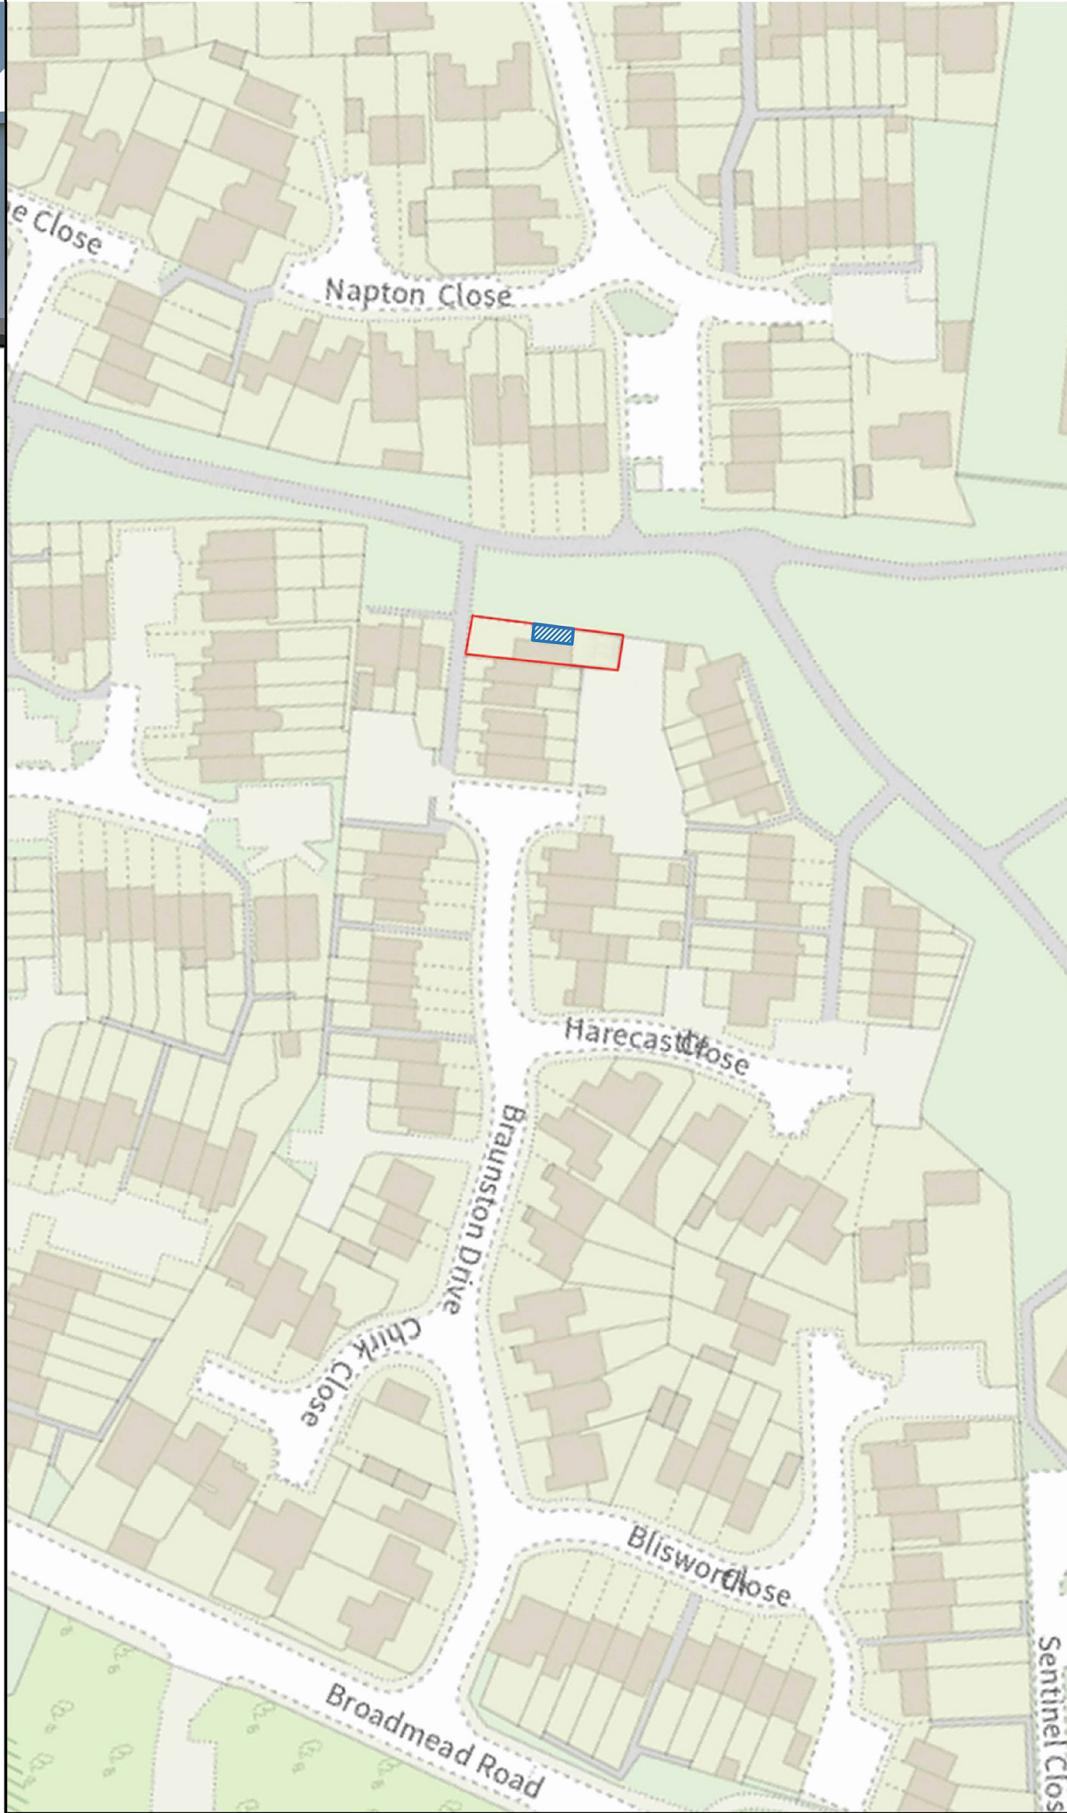

ADDRESS: 22 BRAUNSTON DRIVE HAYES LONDON UB4 9RB			PROPOSAL: SIDE EXTENSION		Sheet size A3
					DWG. No. G04
					Date 12/02/2022
Submitted by	Cezar Ciobanu		scale: 1 : 1250	Drawing Title SITUATION PLAN EXISTING & PROPOSED SITUATION FLOOR PLANS	REV. A
Property ownership	Cezar Ciobanu Manuela Ciobanu		scale: 1 : 100		