
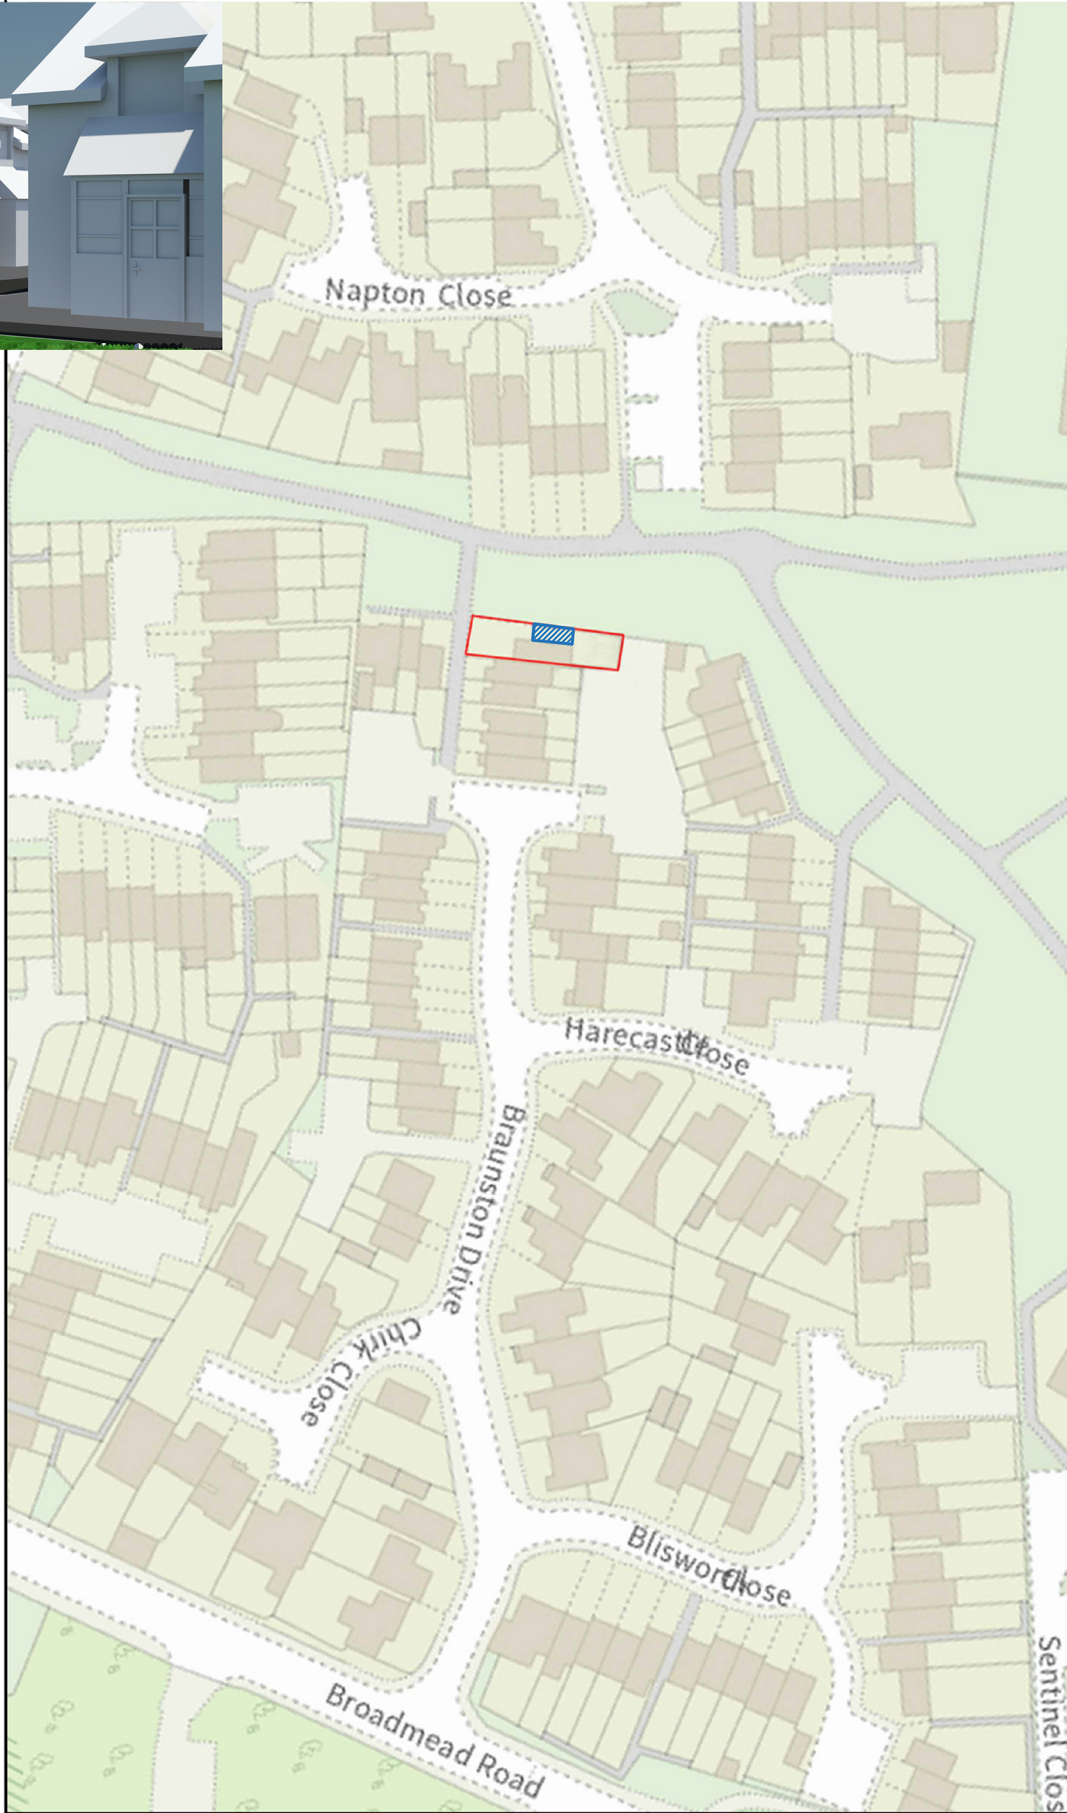
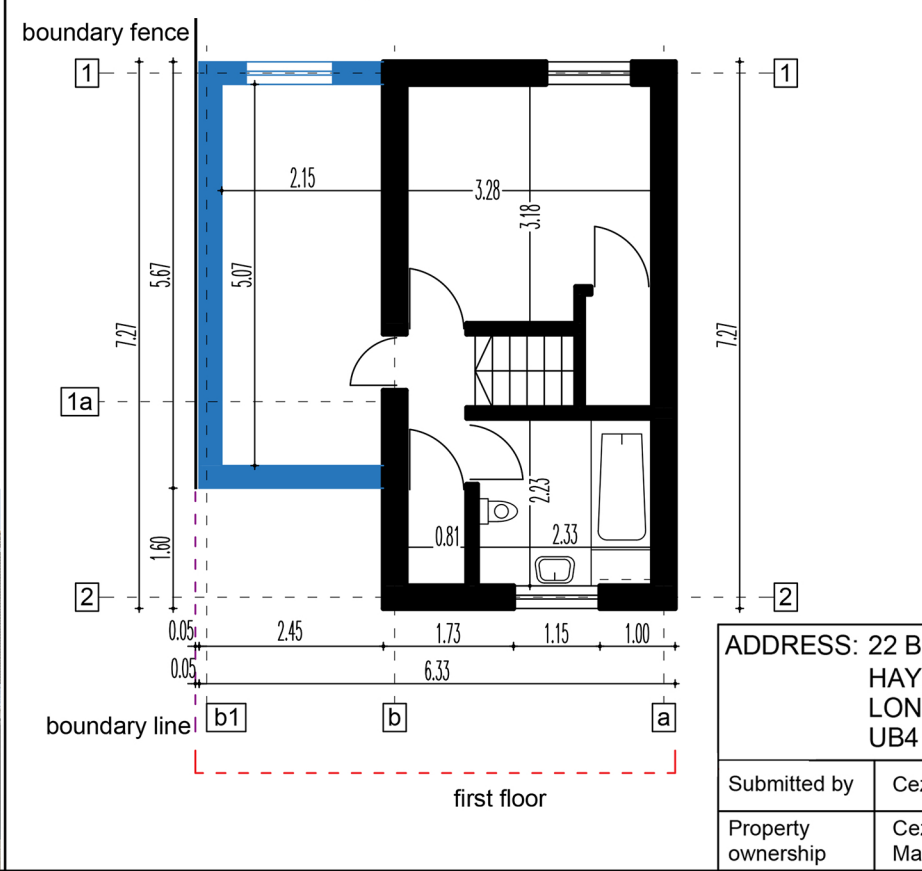
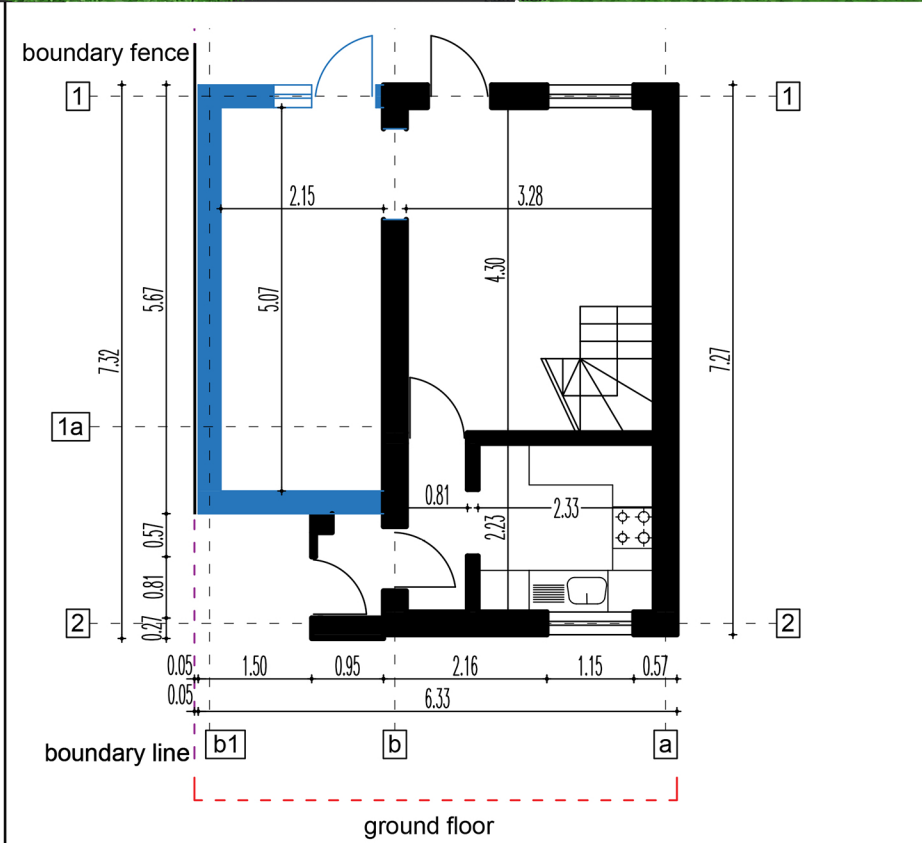
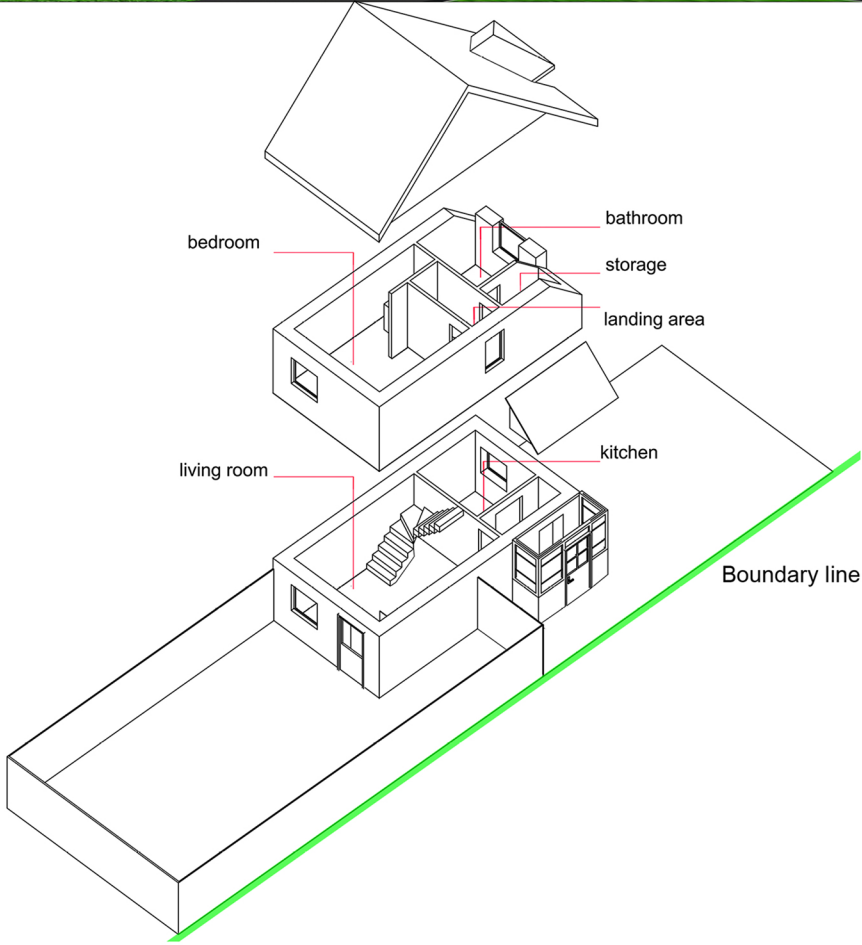


Existing situation

Proposed

Situation plan 1:1250

 

ADDRESS: 22 BRAUNSTON DRIVE HAYES LONDON UB4 9RB		PROPOSAL: SIDE EXTENSION AMENDED		Sheet size A3 DWG. No. G04D Date 16/05/2022
Submitted by	Cezar Ciobanu	scale: 1 : 1250	Drawing Title SITUATION PLAN EXISTING & PROPOSED SITUATION FLOOR PLANS	REV. D
Property ownership	Cezar Ciobanu Manuela Ciobanu	scale: 1 : 100		