




PROPOSED FRONT ELEVATION



PROPOSED REAR ELEVATION

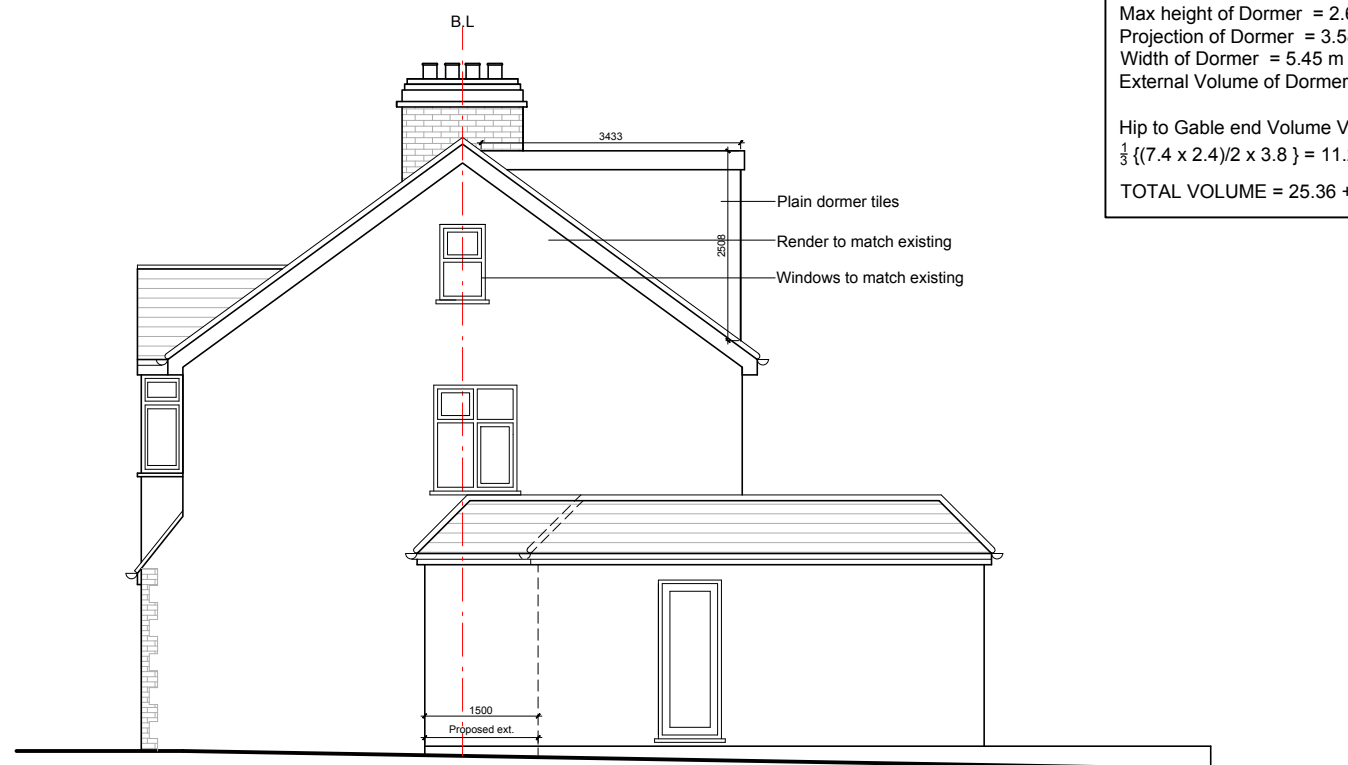


PROPOSED SIDE (LHS) ELEVATION

TOTAL VOLUME CALCULATIONS (V1 +V2)


Dormer Volume V1
Max height of Dormer = 2.6 m
Projection of Dormer = 3.58 m
Width of Dormer = 5.45 m
External Volume of Dormer = $(2.6 \times 3.58 \times 5.45)/2 = 25.36 \text{ m}^3$

Hip to Gable end Volume V2
 $\frac{1}{3} \{ (7.4 \times 2.4)/2 \times 3.8 \} = 11.24 \text{ m}^3$
TOTAL VOLUME = $25.36 + 11.24 = 36.60 \text{ m}^3$

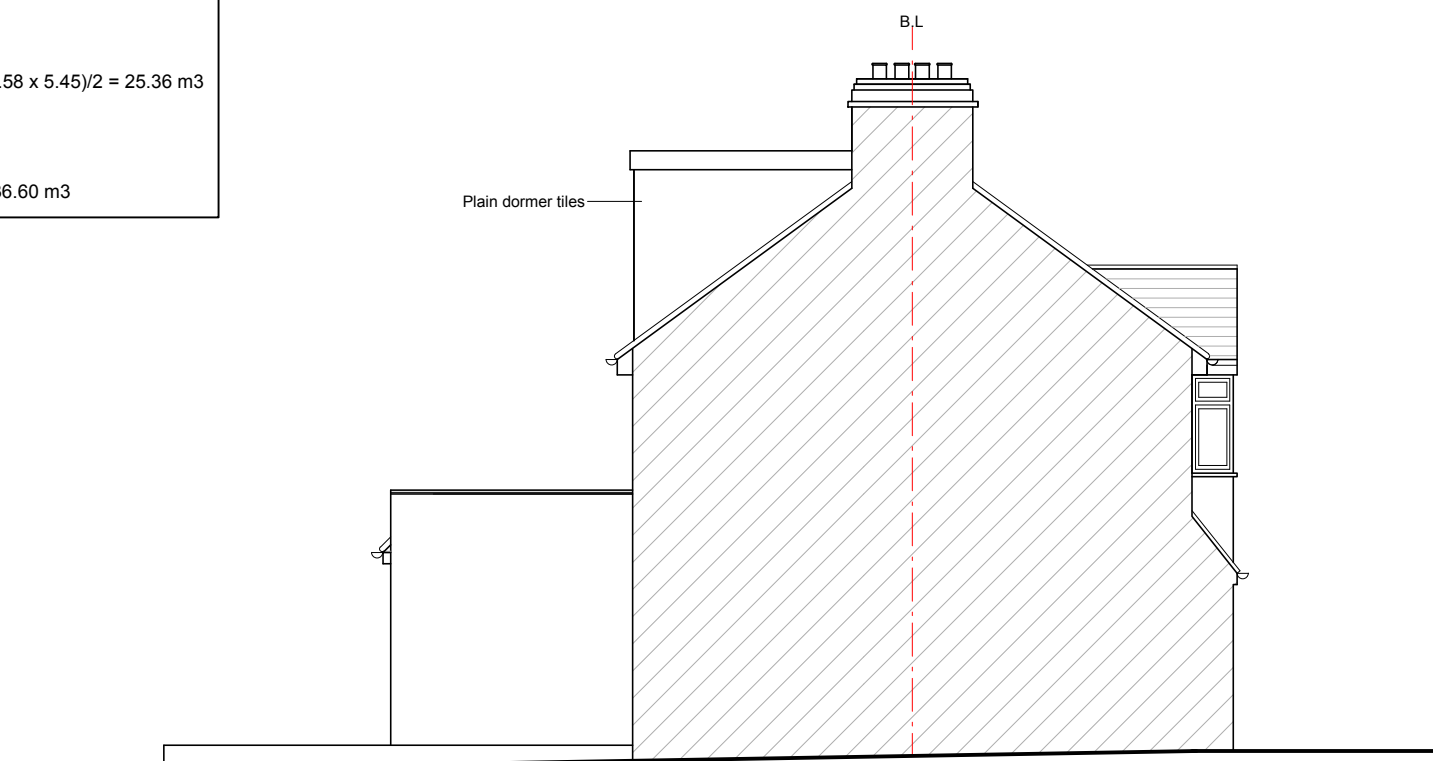

PROPOSED SIDE (RHS) ELEVATION

SCALE (m)

 

INFORMATION CONTAINED IN THIS DWG IS CONFIDENTIAL AND MAY NOT BE USED FOR ANY OTHER PURPOSE OTHER THAN THAT FOR WHICH THE DWG WAS SUPPLIED. LA VAASTU MAINTAINS COPYRIGHT OF DWG. AND ACCEPTS NO LIABILITY TO ANY THIRD PARTY RELYING ON INFORMATION CONTAINED IN THE DWG.

CONTRACTORS MUST VERIFY ALL DIMENSIONS ON SITE BEFORE COMMENCING ANY WORK OR SHOP DRAWINGS.

FOOTED DIMENSIONS ARE TO BE USED IN PREFERENCE TO SCALED DIMENSIONS.

IF THIS DRAWING EXCEEDS THE QUANTITIES TAKEN IN ANY WAY THE ARCHITECTURAL DESIGNER IS TO BE INFORMED BEFORE THE WORK IS INITIATED.

NOTES -

Job: 43 ROYAL CRESCENT
RUISLIP HA4 0PL

Dwg: PROPOSED ELEVATIONS

Dwg No: LaVaastu/2021/233/06

Date: 01/10/21

Scale: 1:100 on A3

Drawn: S

La Vaastu Ltd.
26 Otter Way
West Drayton, UB7 8FA
www.lavaastu.co.uk, 07574165277