


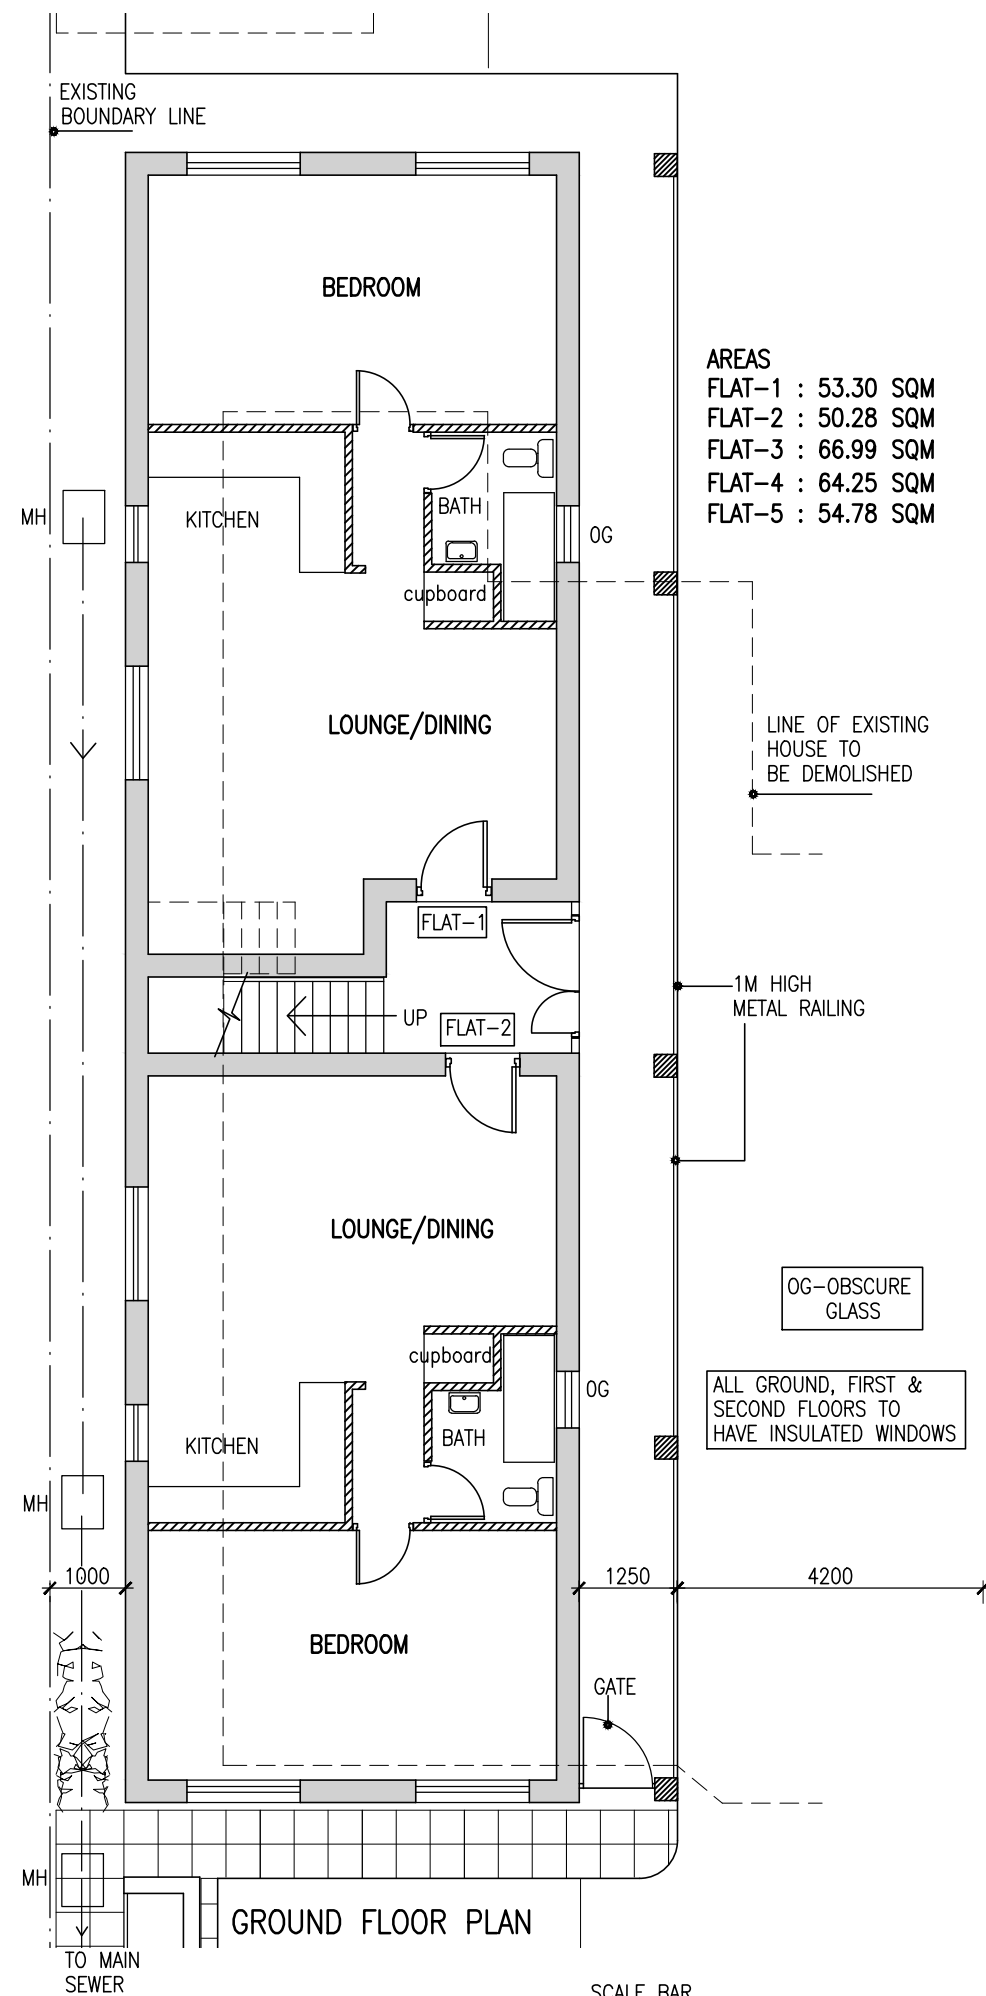


AREAS  
 FLAT-1 : 53.30 SQM  
 FLAT-2 : 50.28 SQM  
 FLAT-3 : 66.99 SQM  
 FLAT-4 : 64.25 SQM  
 FLAT-5 : 54.78 SQM

LINE OF EXISTING HOUSE TO BE DEMOLISHED


1M HIGH METAL RAILING

OG-OBSCURE GLASS

ALL GROUND, FIRST & SECOND FLOORS TO HAVE INSULATED WINDOWS

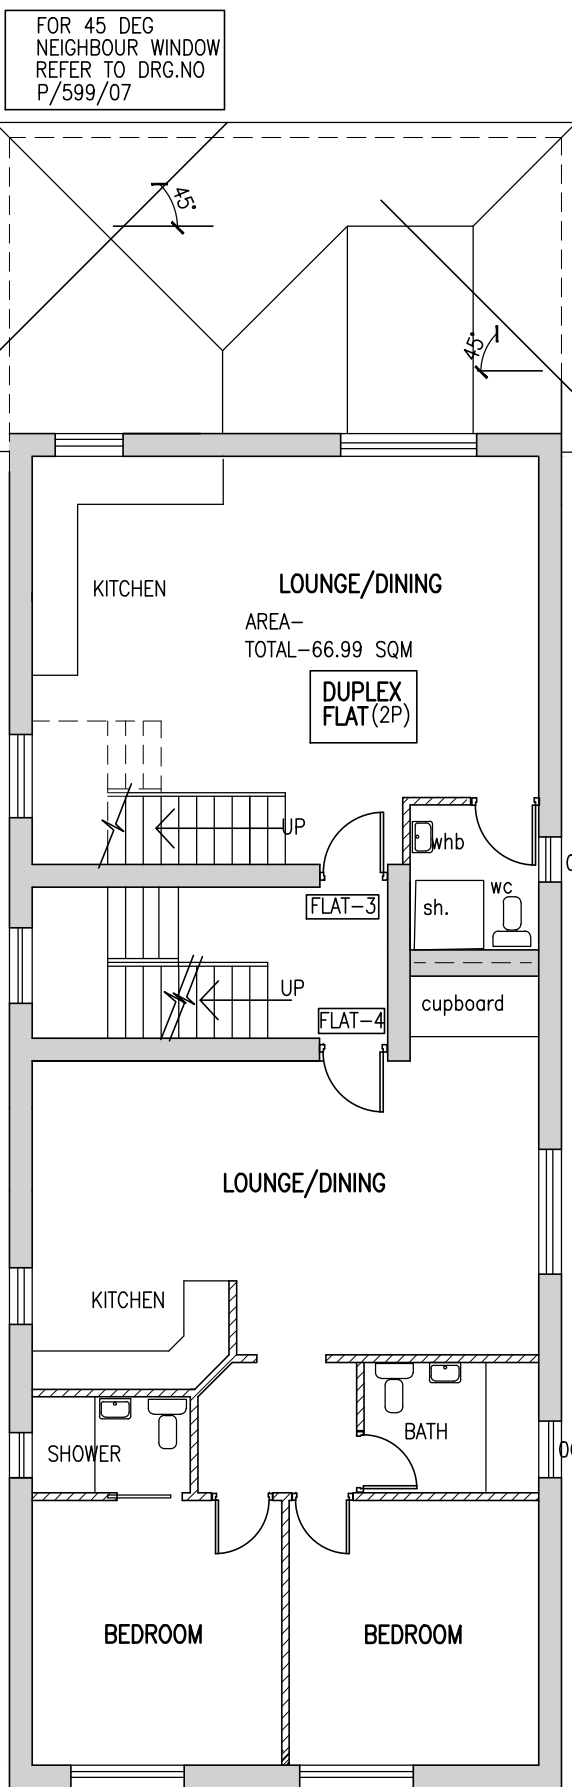

FIRST FLOOR PLAN

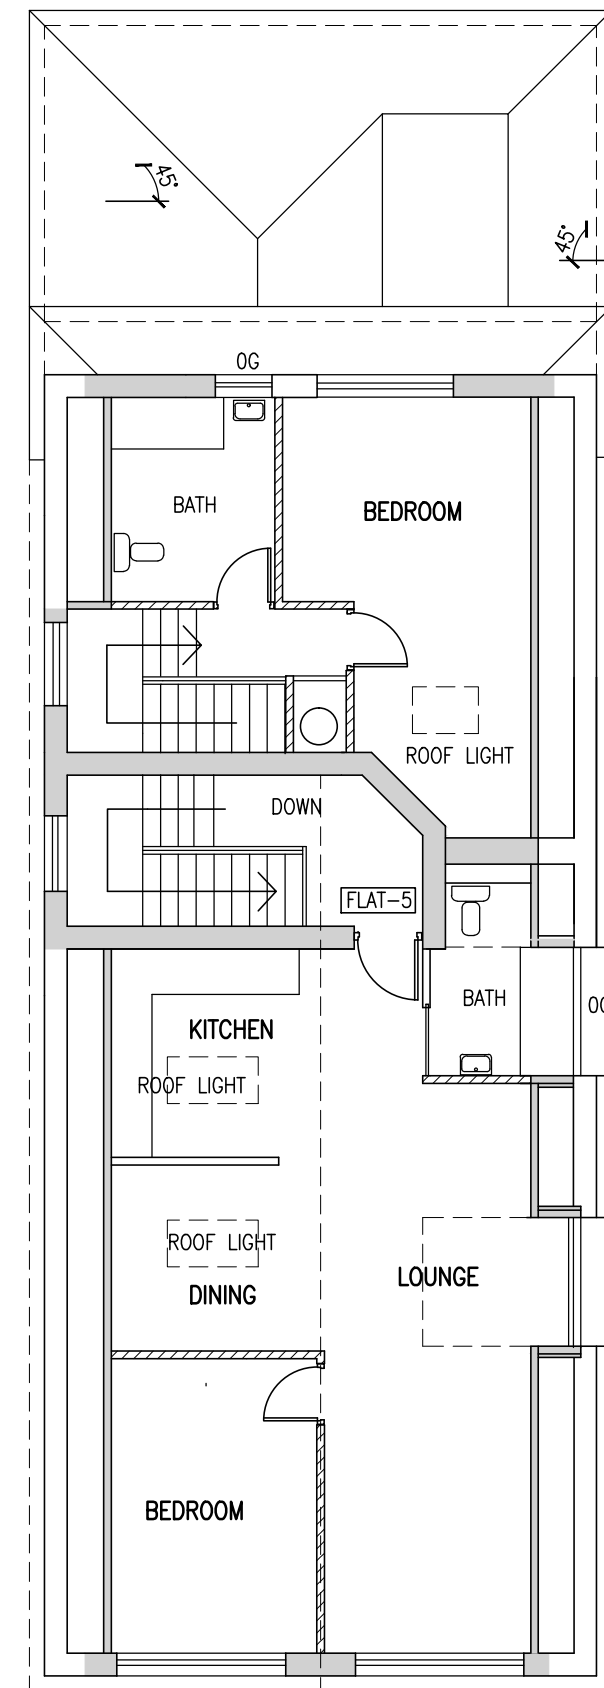

SECOND FLOOR PLAN

Project  
 PROPOSED EXISTING HOUSE TO BE REPLACE WITH  
 2 NOS.1-BEDROOM & 3 NOS.2-BEDROOM FLATS  
 AT 549 UXBRIDGE ROAD HAYES UB4 8HP

Drawing  
 PLANS

Scale  
 1/100@A3

Date JAN. 2020  
 Drawn

Drawing No.  
 P/599/02

D