


LOCKABLE CYCLE STORAGE

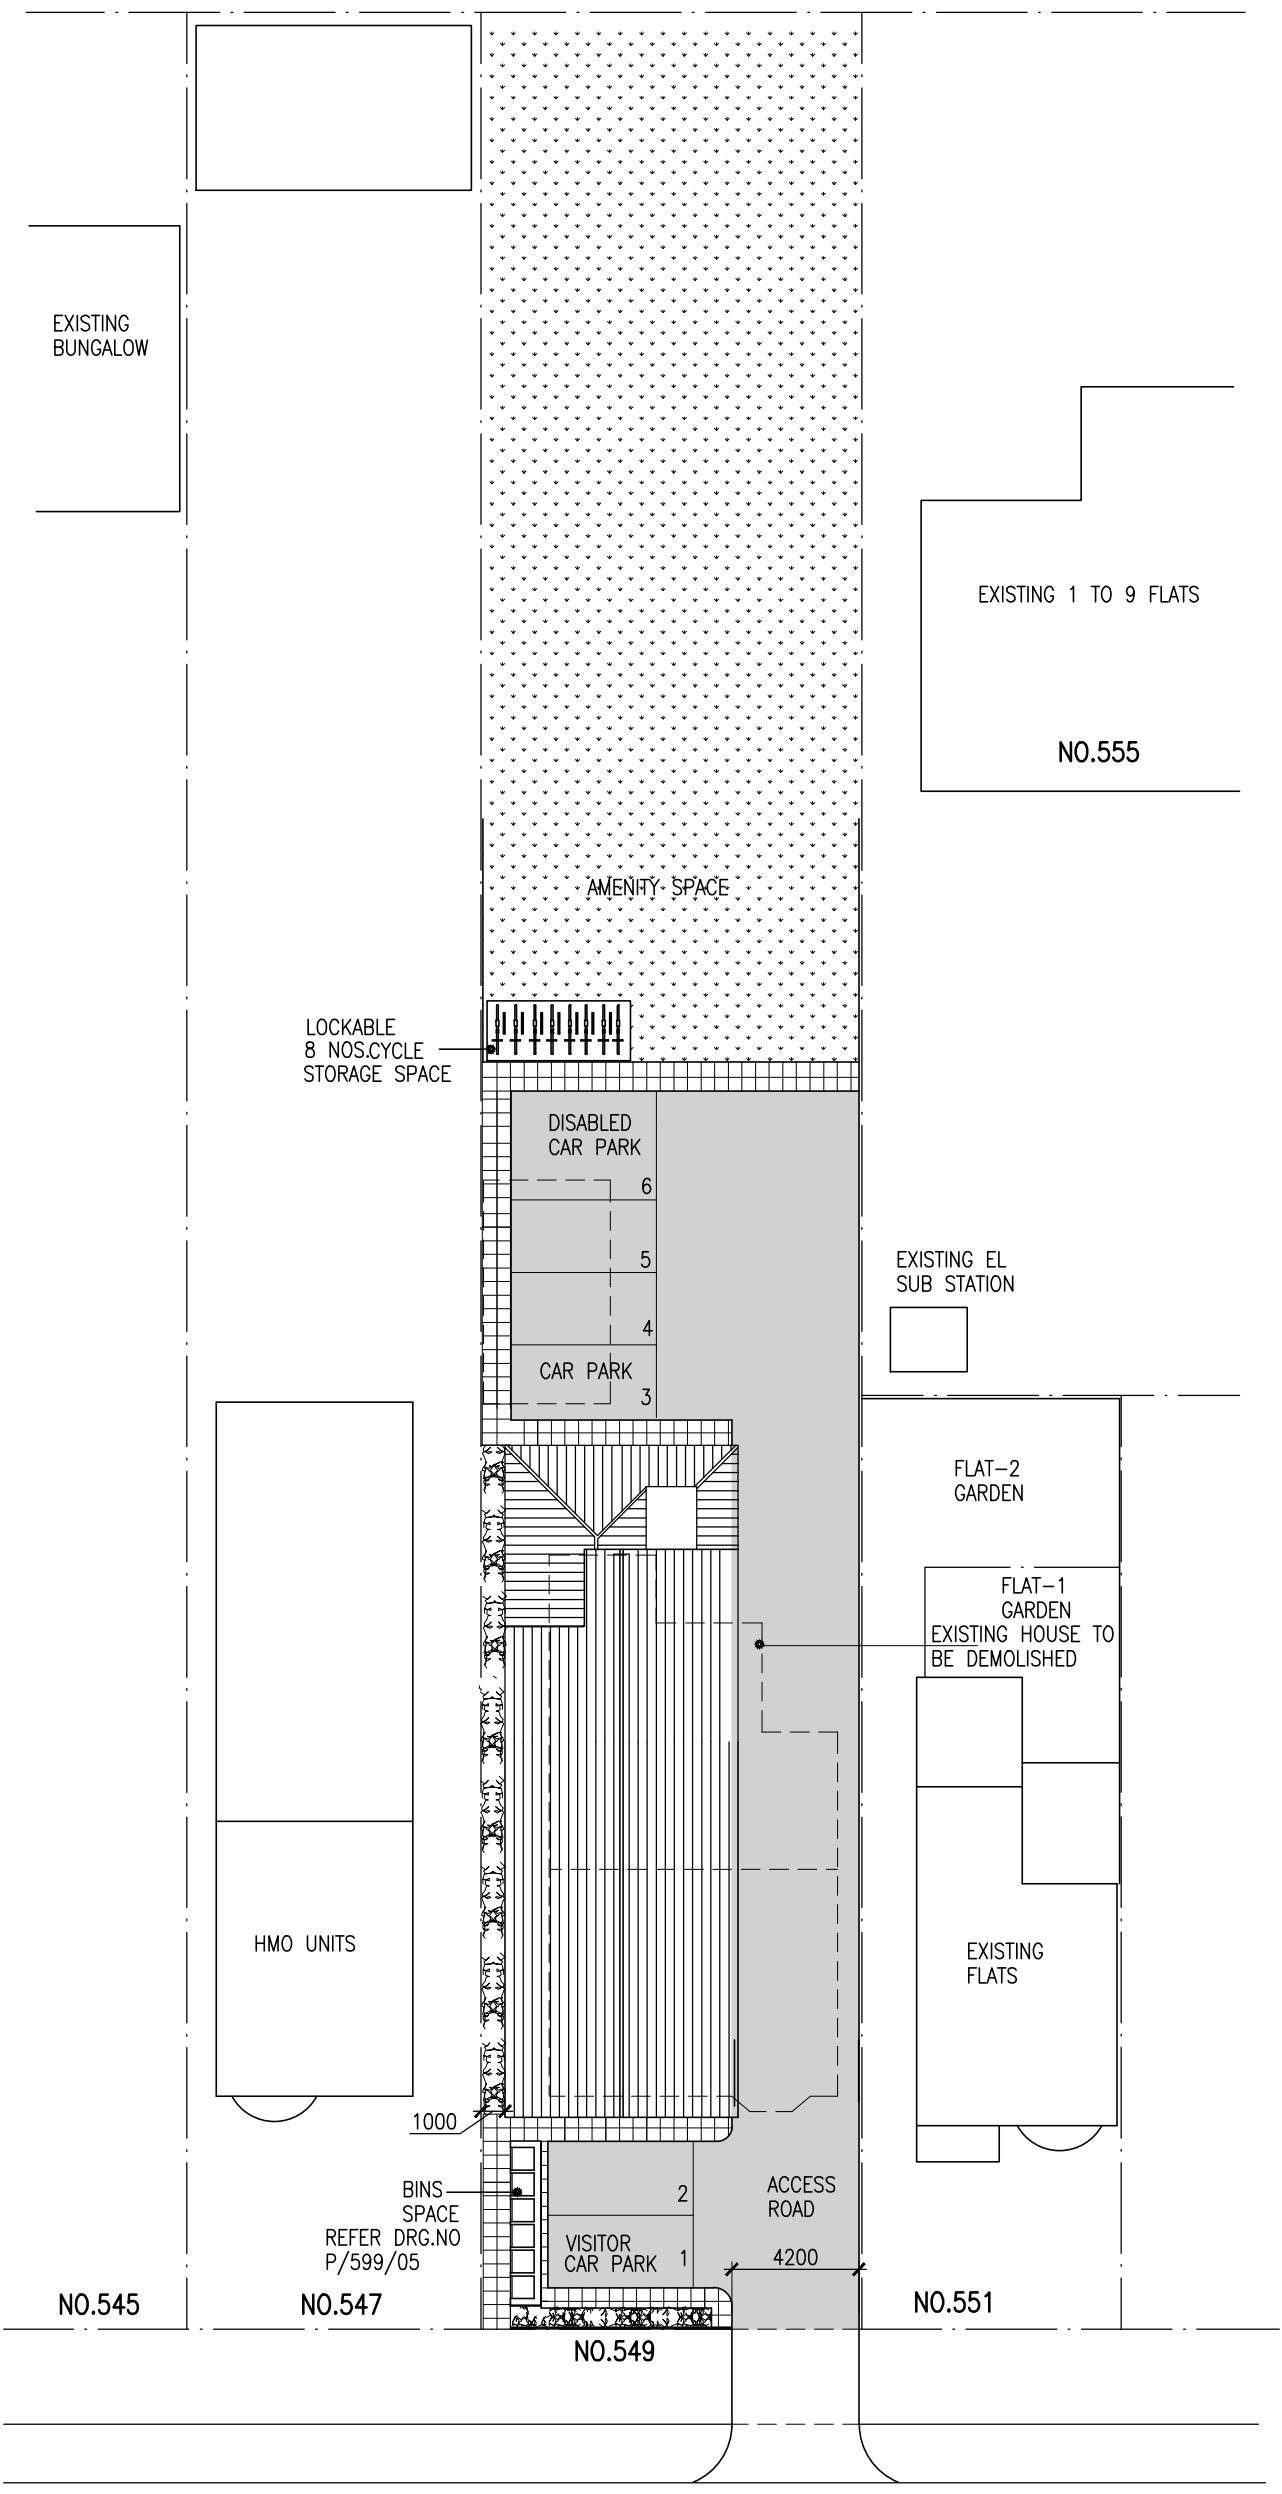

Project PROPOSED EXISTING HOUSE TO BE REPLACE WITH 2 NOS.1-BEDROOM & 3 NOS.2-BEDROOM FLATS AT 549 UXBRIDGE ROAD HAYES UB4 8HP		Drawing SITE PLAN		
Scale 1/250 @ A3	Date JAN. 2020 Drawn	Drawing No. P/599/01	A	