

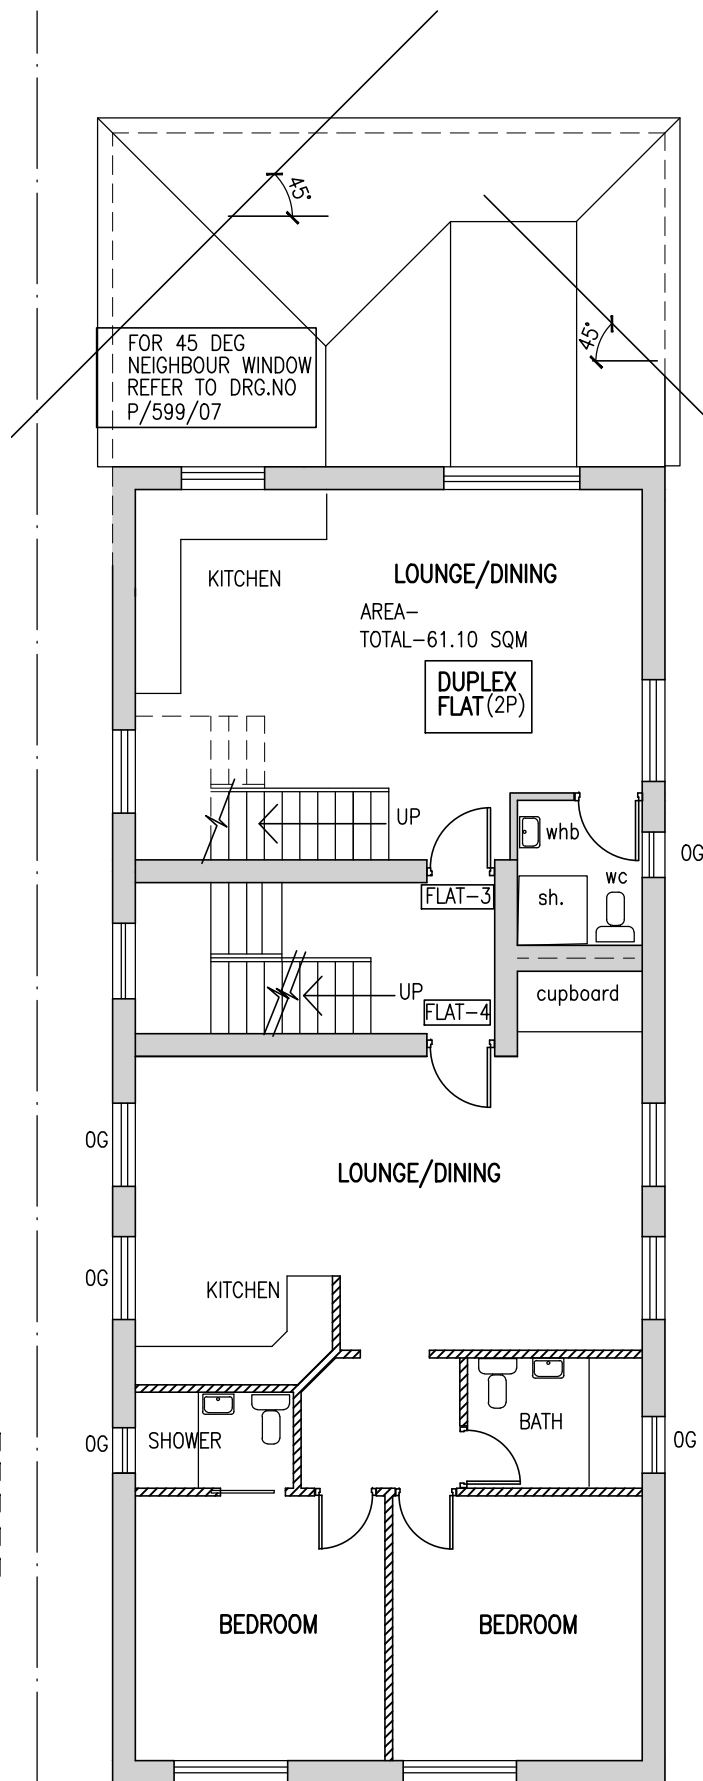


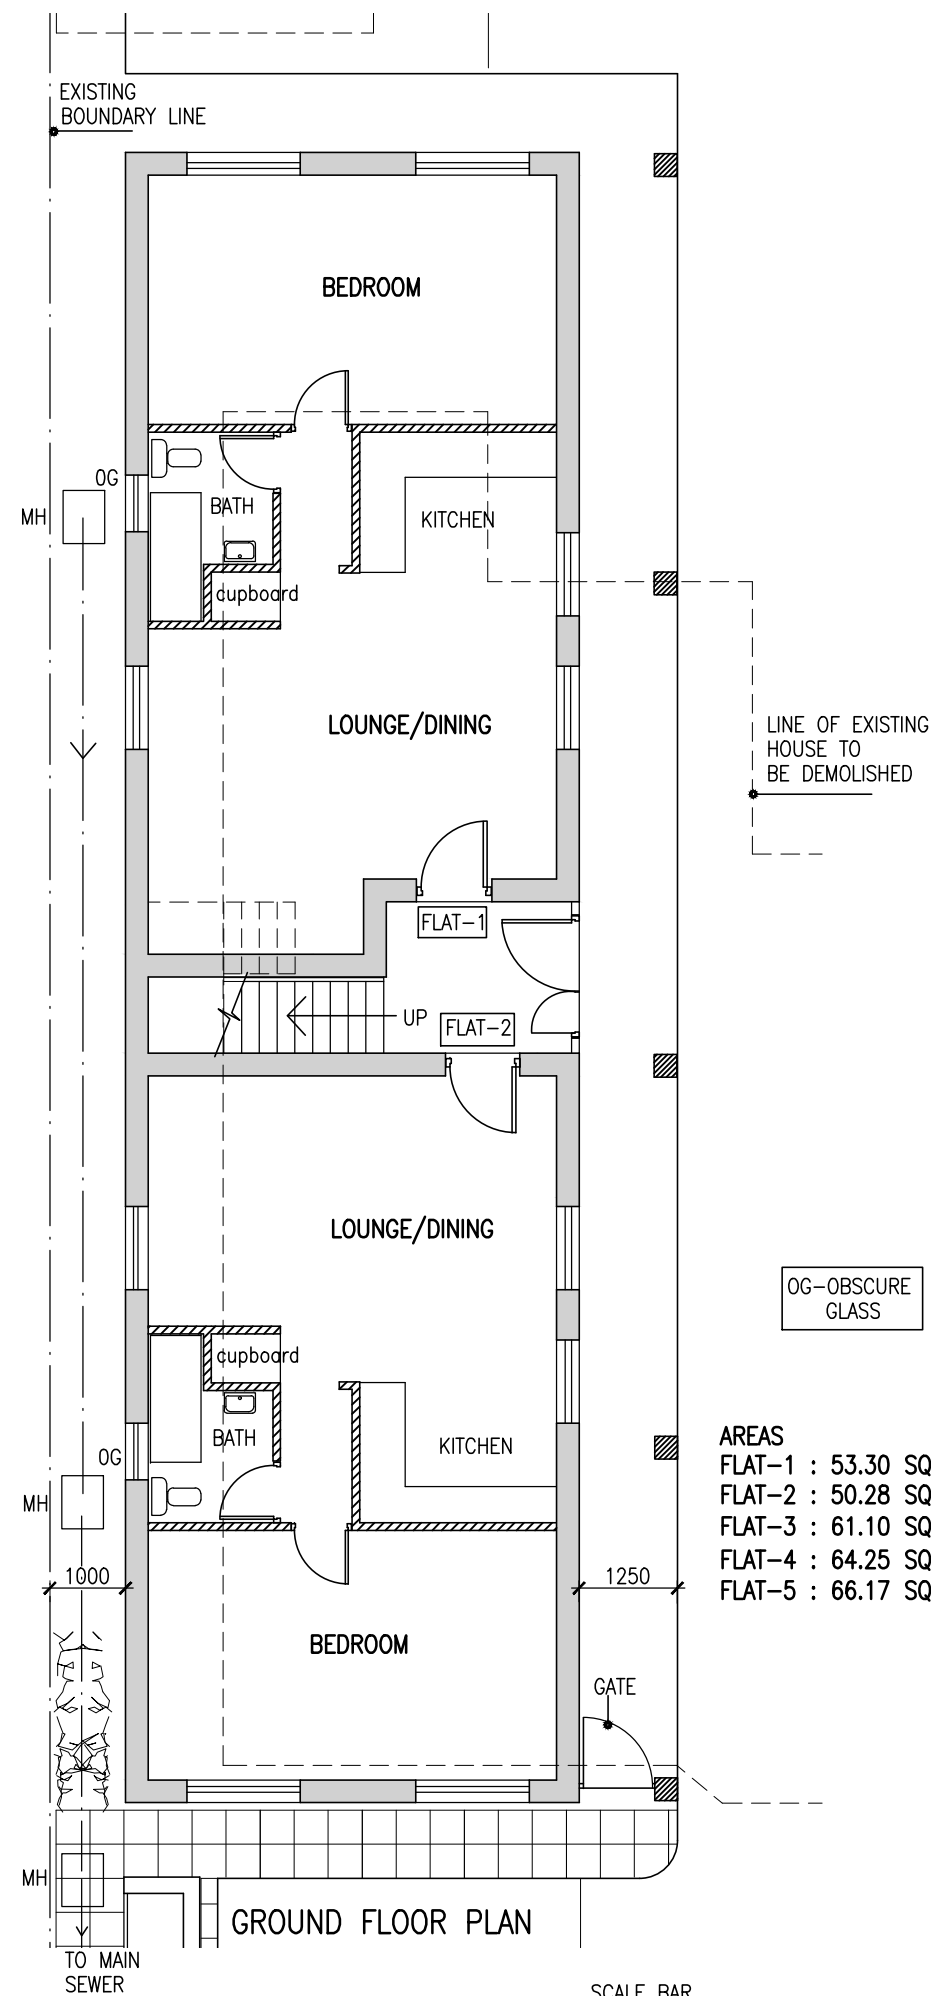

FIRST FLOOR PLAN

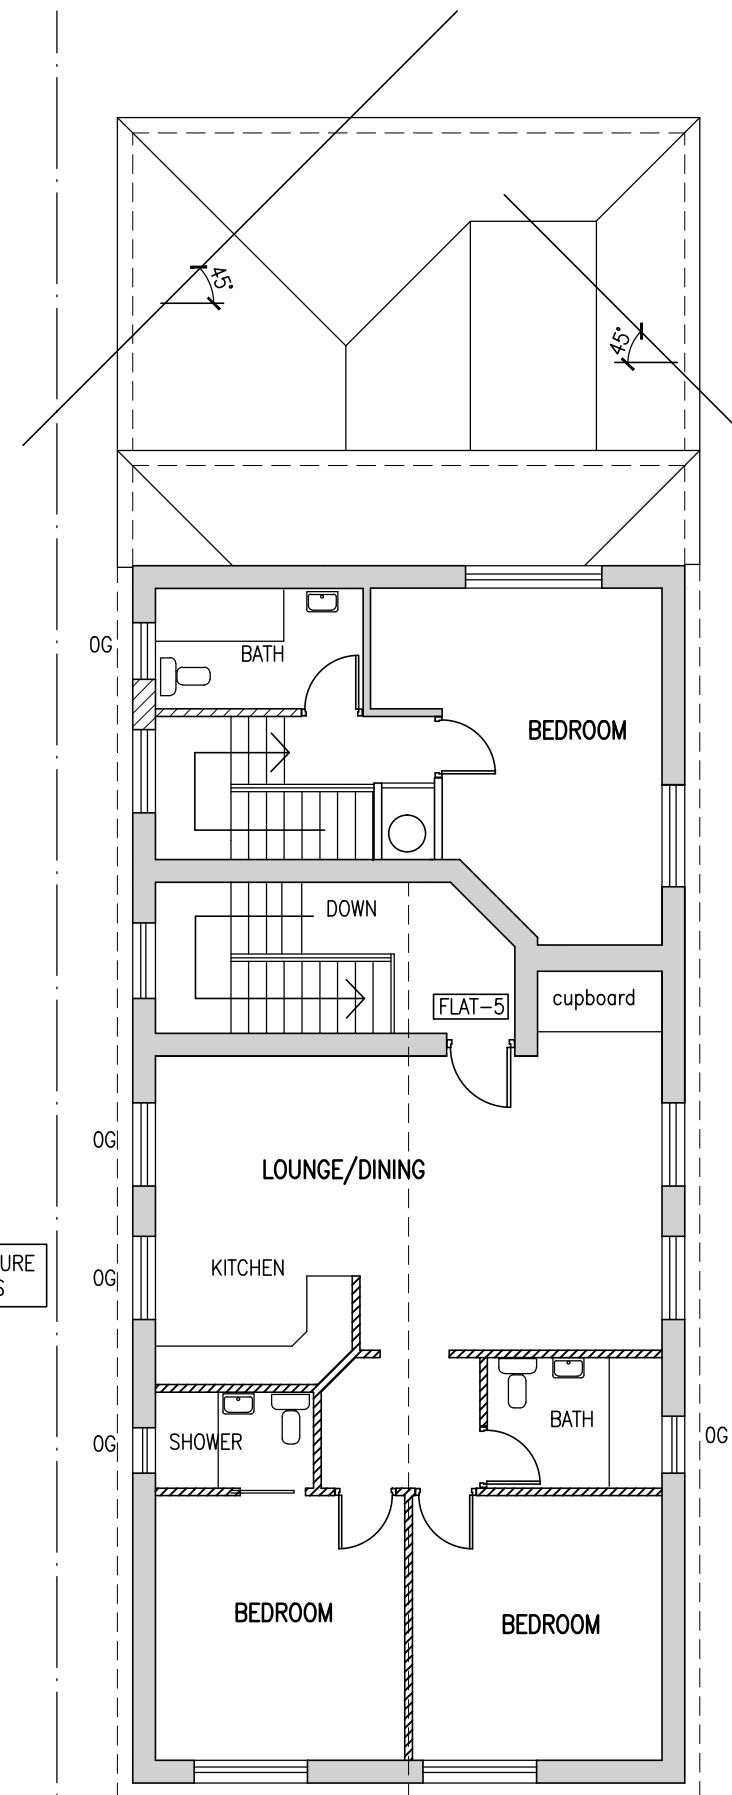

SECOND FLOOR PLAN

Project
 PROPOSED EXISTING HOUSE TO BE REPLACE WITH
 2 NOS.1-BEDROOM & 3 NOS.2-BEDROOM FLATS
 AT 549 UXBRIDGE ROAD HAYES UB4 8HP

Drawing
 PLANS

Scale
 1/100@A3

Date JAN. 2020
 Drawn

Drawing No.
 P/599/02

B