


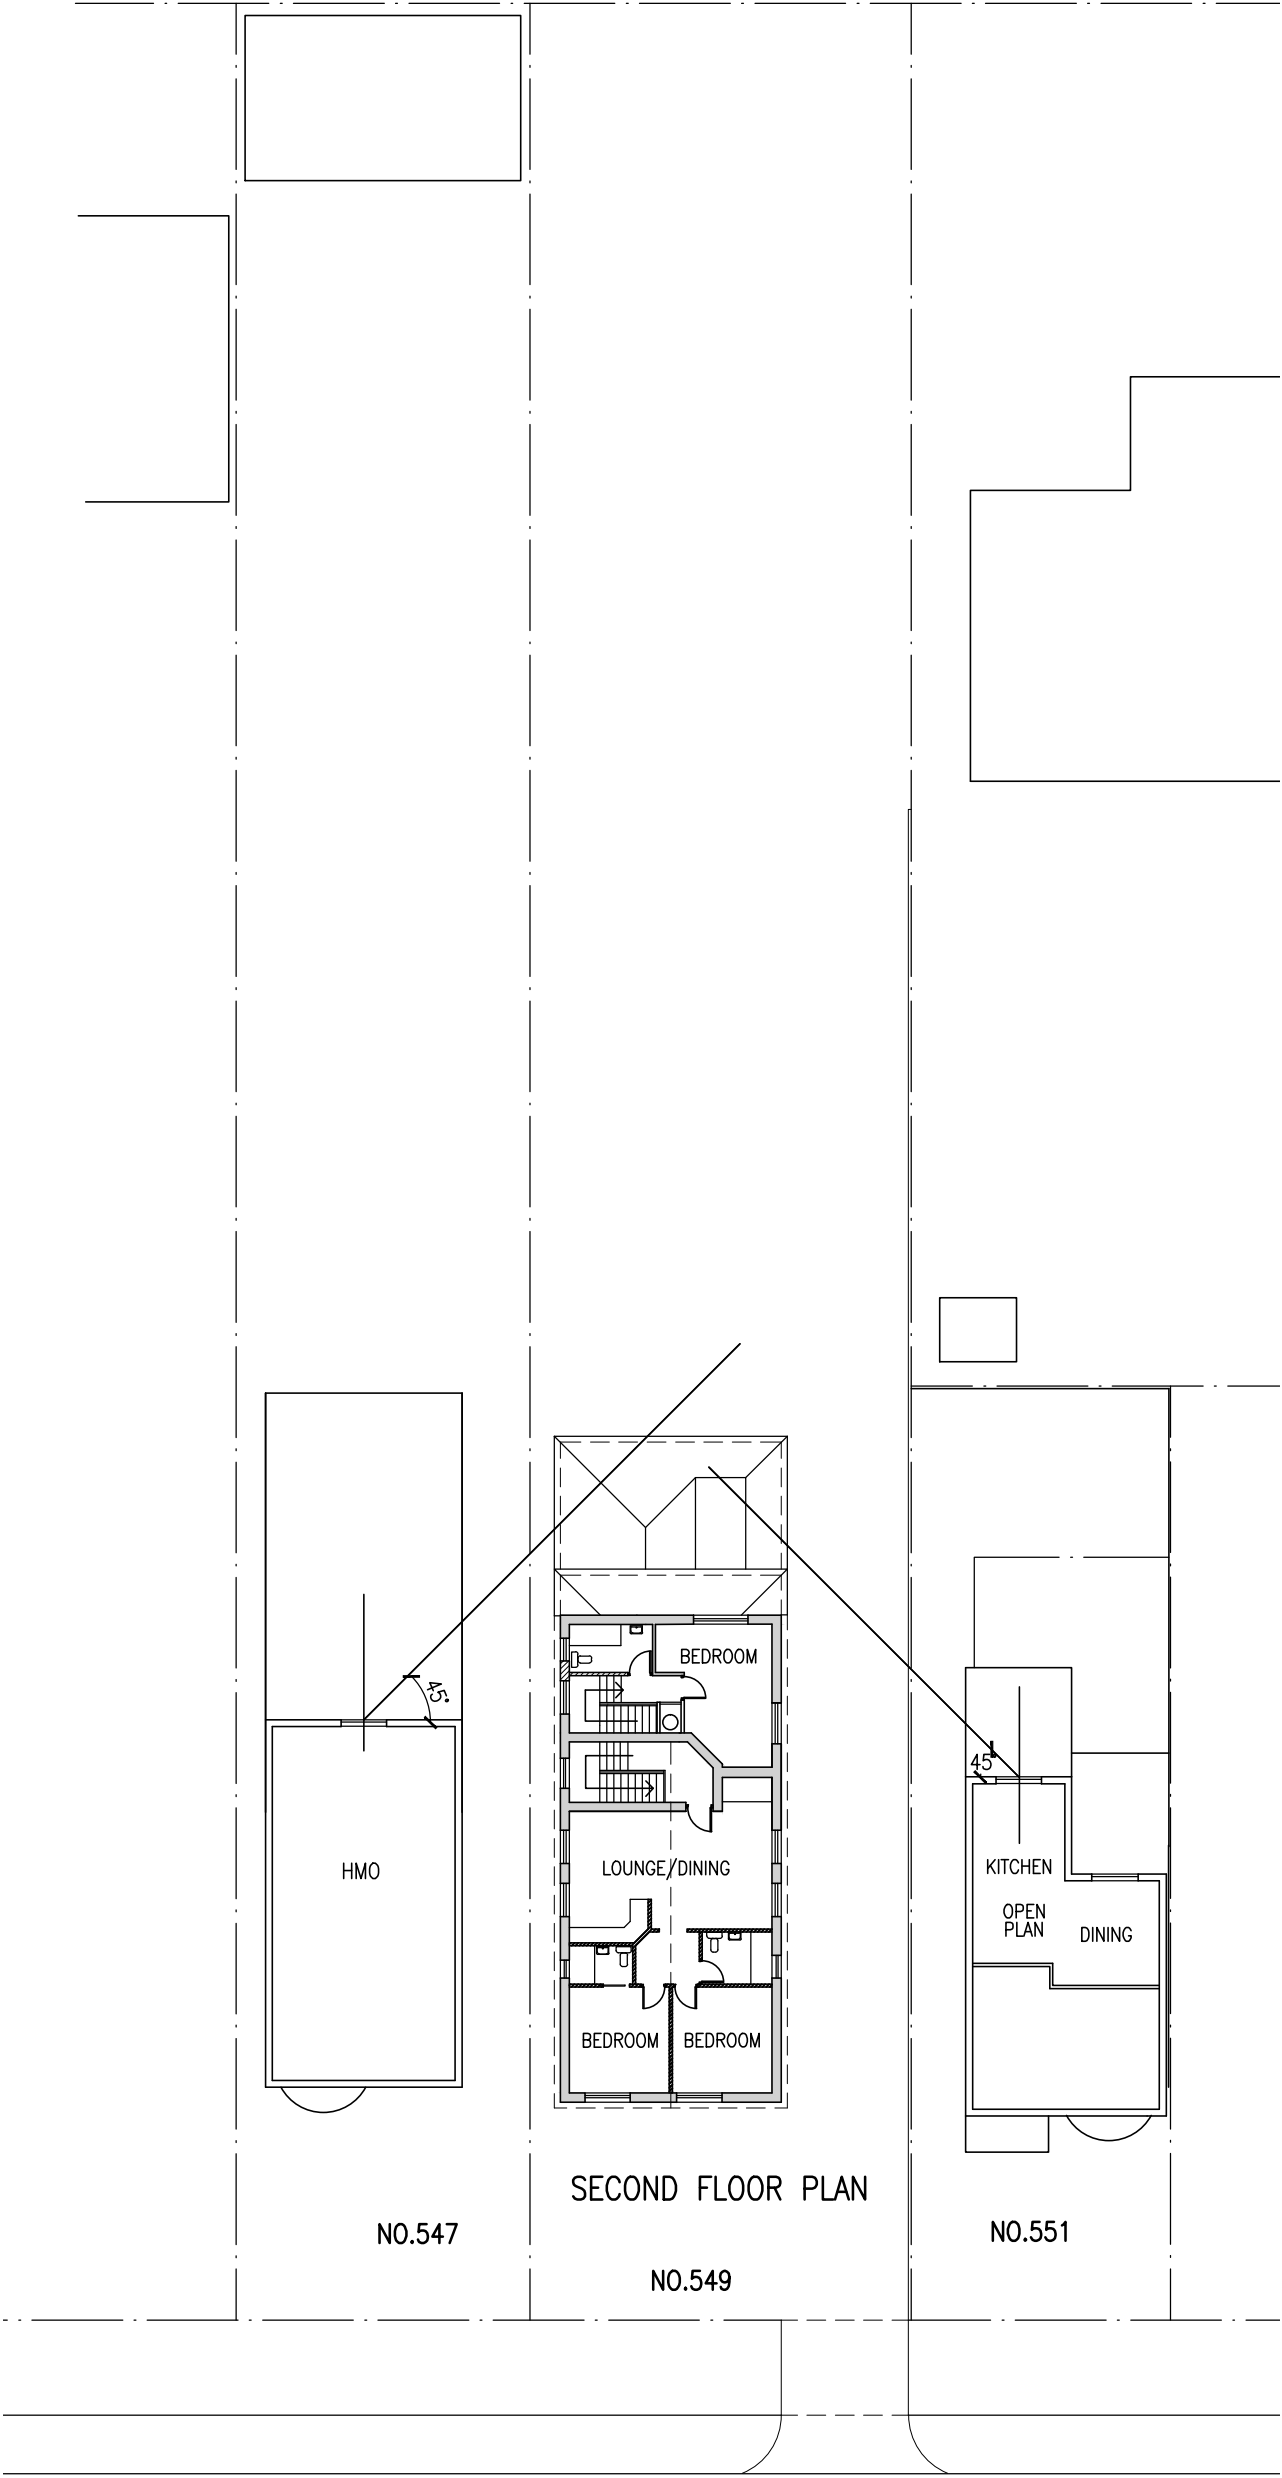

Project
PROPOSED EXISTING HOUSE TO BE REPLACE WITH
2 NOS.1-BEDROOM & 3 NOS.2-BEDROOM FLATS
AT 549 UXBRIDGE ROAD HAYES UB4 8HP

Drawing
SITE PLAN-SHOWING 45 DEG. AT
SECOND FLOOR

Scale
1/250 @ A3

Date
FEB. 2020
Drawn

Drawing No.
P/599/08